DEPARTMENT OF ENVIRONMENT, HEALTH, AND NATURAL RESOURCES
DIVISION OF ENVIRONMENTAL HEALTH
ON-SITE WASTEWATER SECTION

Sheet 12E
PROPERTY ID #:
COUNTY:

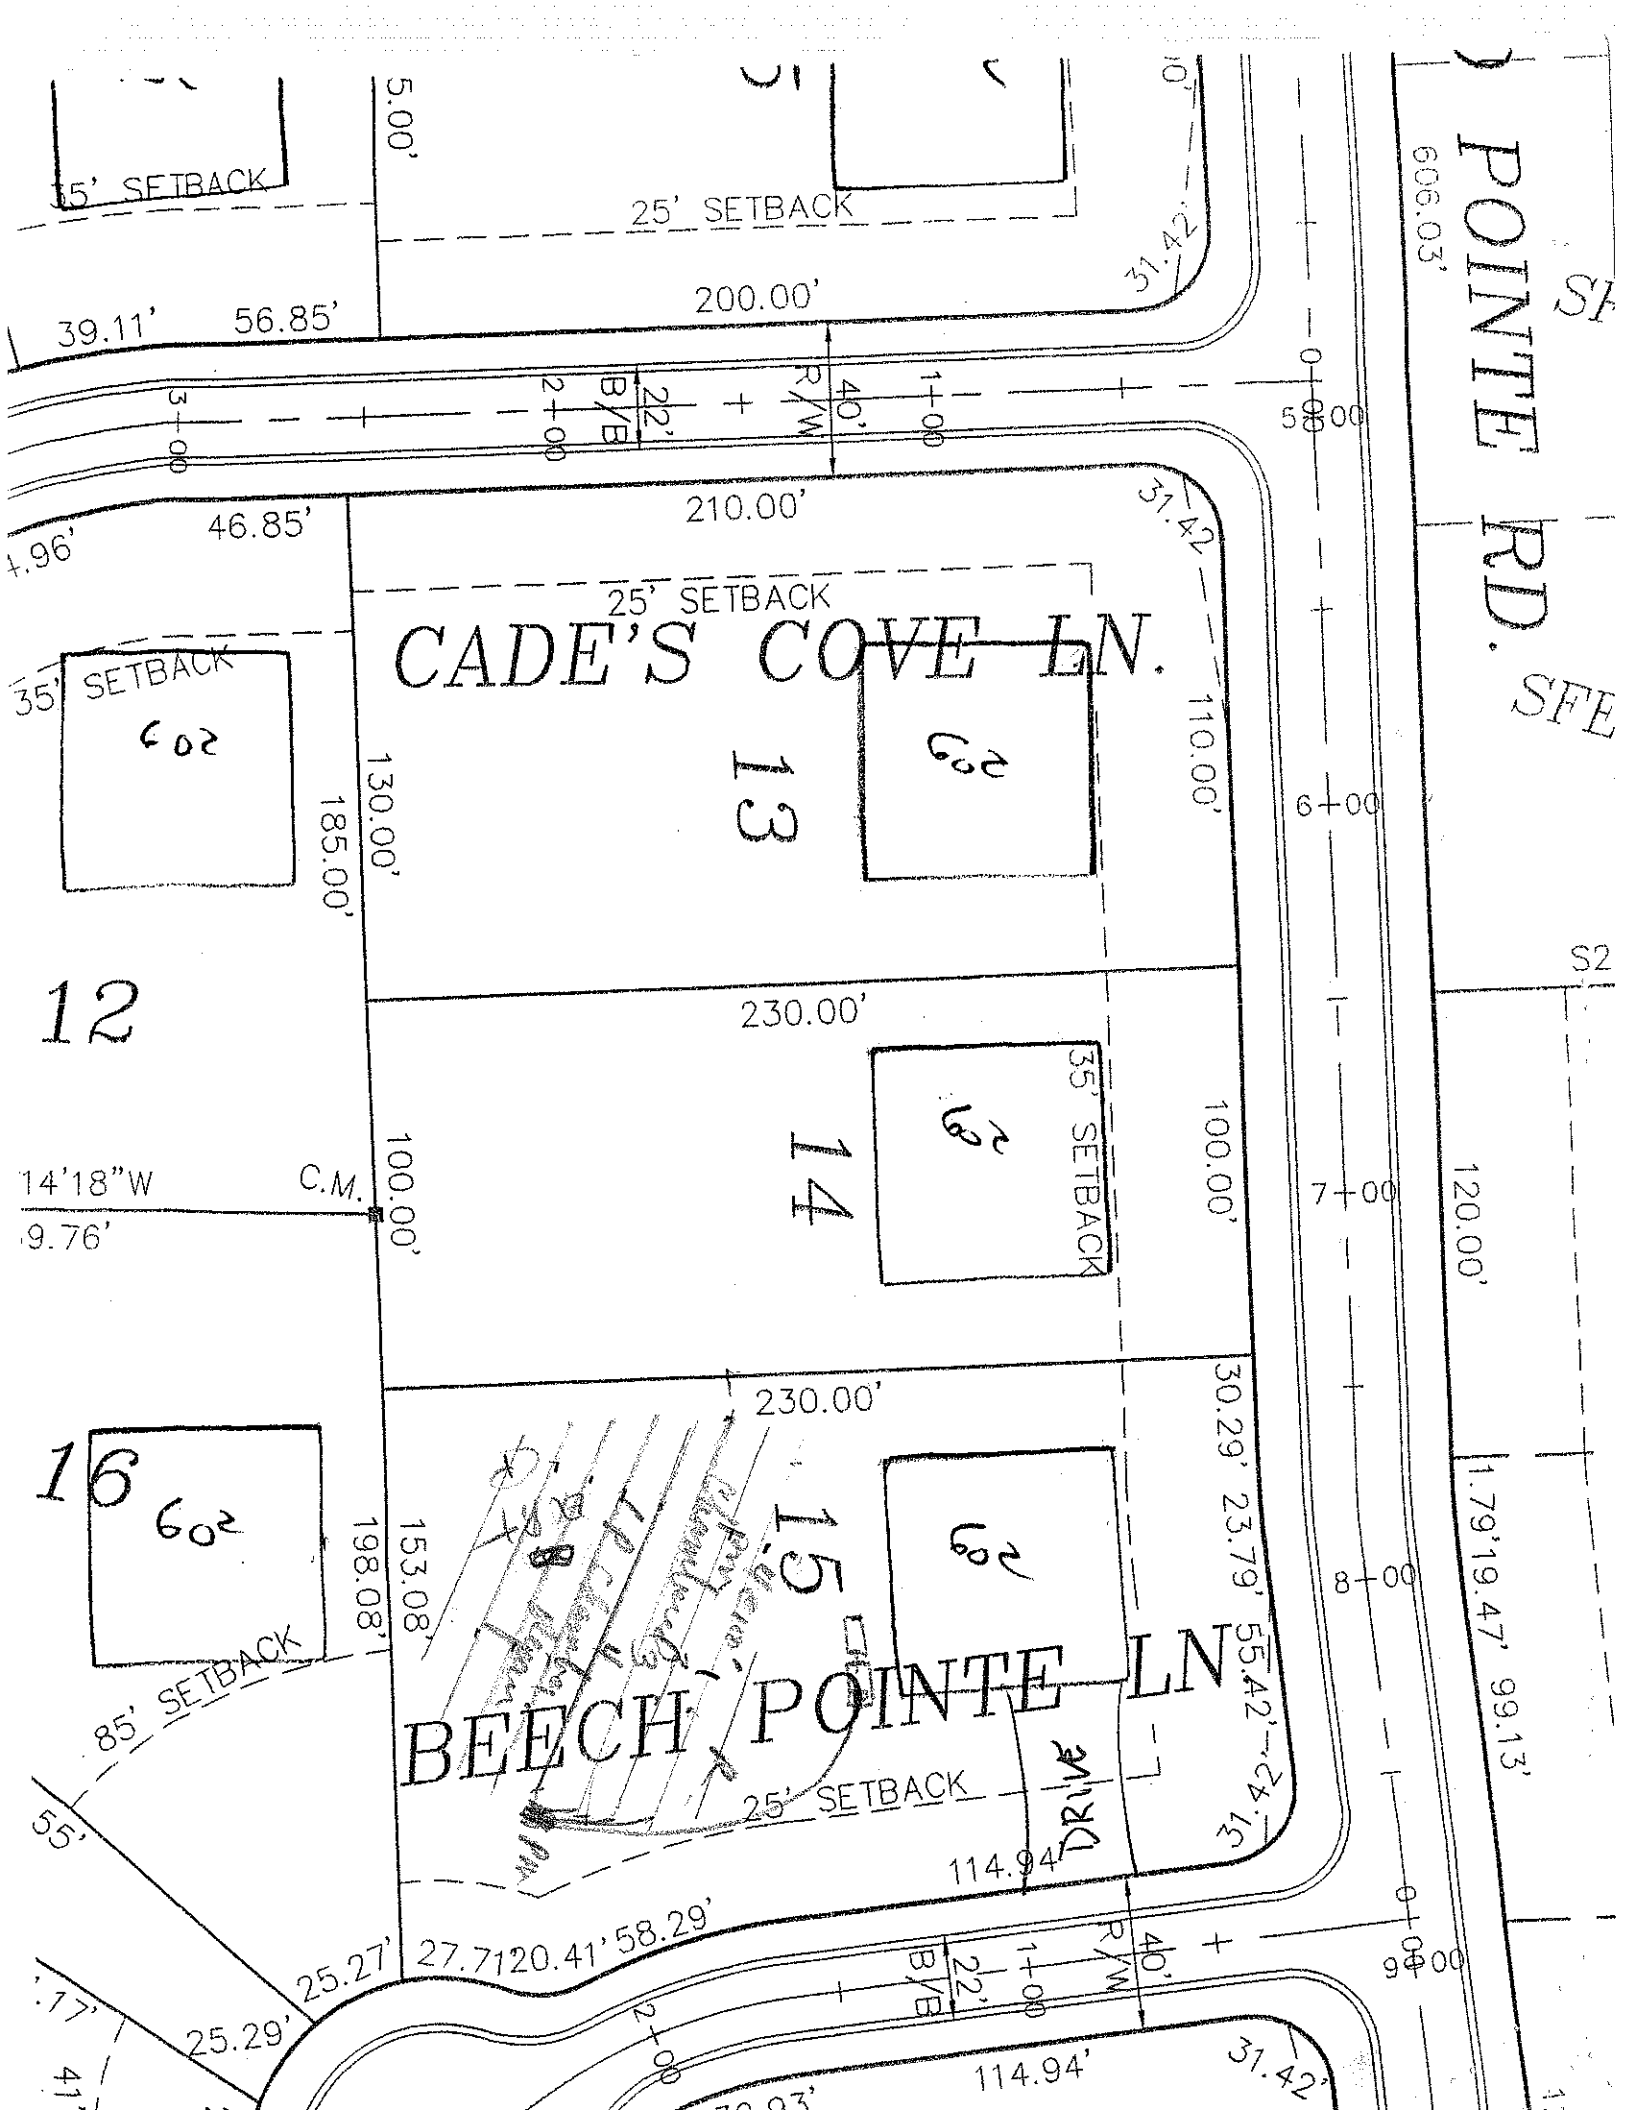
SOIL/SITE EVALUATION
for ON-SITE WASTEWATER SYSTEM

OWNER: CRI — APPLICANT:
ADDRESS: — APPLICATION DATE: — DATE EVALUATED: 4/7/97
PROPOSED FACILITY: — PROPOSED DESIGN FLOW (.1949): — PROPERTY SIZE:
LOCATION OF SITE: Lot 15 Hardeeville — PROPERTY RECORDED:
WATER SUPPLY: ☐ Private ☐ Public ☐ Well ☐ Spring ☐ Other
EVALUATION METHOD: ☐ Auger Boring ☐ Pit ☐ Cut
TYPE OF WASTEWATER: ☐ Sewage ☐ Industrial Process ☐ Mixed

PROFILE #	.1940 LAND-SCAPE POSITION/ SLOPE %	HORI-ZON DEPTH (IN.)	SOIL MORPHOLOGY (.1941) .1941 STRUCTURE/ TEXTURE	.1941 CONSISTENCE/ MINERALOGY	OTHER PROFILE FACTORS .1942 SOIL WETNESS/ COLOR	.1943 SOIL DEPTH	.1956 SAPRO CLASS	.1944 RESTR HORIZ	PROFILE CLASS & LTAR
1	DrPT L 1-5%	0-8	SP lfsl						I5 .34
		8-22	SAB rd	fr SO SNP					
		22-52	M-wksab rd	fr SO SNP					
2		0-23	sab, sc	fr SO SEP					I5 .34
		23-48	wksab asbl						
			w/ sand str						
3									
4									

DESCRIPTION	INITIAL SYSTEM	REPAIR SYSTEM
Available Space (.1945)		
System Type(s)		
Site LTAR		

OTHER FACTORS (.1946):
SITE CLASSIFICATION (.1948):
EVALUATED BY:
OTHER(S) PRESENT:


POINTE RD. SE
606.03'
5.00'
25' SETBACK
31.42'
200.00'
39.11'
56.85'
22'
B/B
40'
R/W
5+00
6+00
7+00
8+00
9+00
210.00'
46.85'
CADE'S COVE LN.
35' SETBACK
602
130.00'
185.00'
110.00'
13
12
230.00'
14
100.00'
14'18"W
C.M.
9.76'
S2
120.00'
1.79'19.47' 99.13'
16
153.08'
198.08'
85' SETBACK
15
30.29' 23.79'
55.42'
24.
BEECH POINTE LN
DRIVE
114.94'
55'
25.27'
27.71'20.41'
58.29'
25.29'
114.94'
31.42'