DEPARTMENT OF ENVIRONMENT, HEALTH, AND NATURAL RESOURCES
DIVISION OF ENVIRONMENTAL HEALTH
ON-SITE WASTEWATER SECTION

Sheet 12E
PROPERTY ID #:
COUNTY:

SOIL/SITE EVALUATION
for ON-SITE WASTEWATER SYSTEM

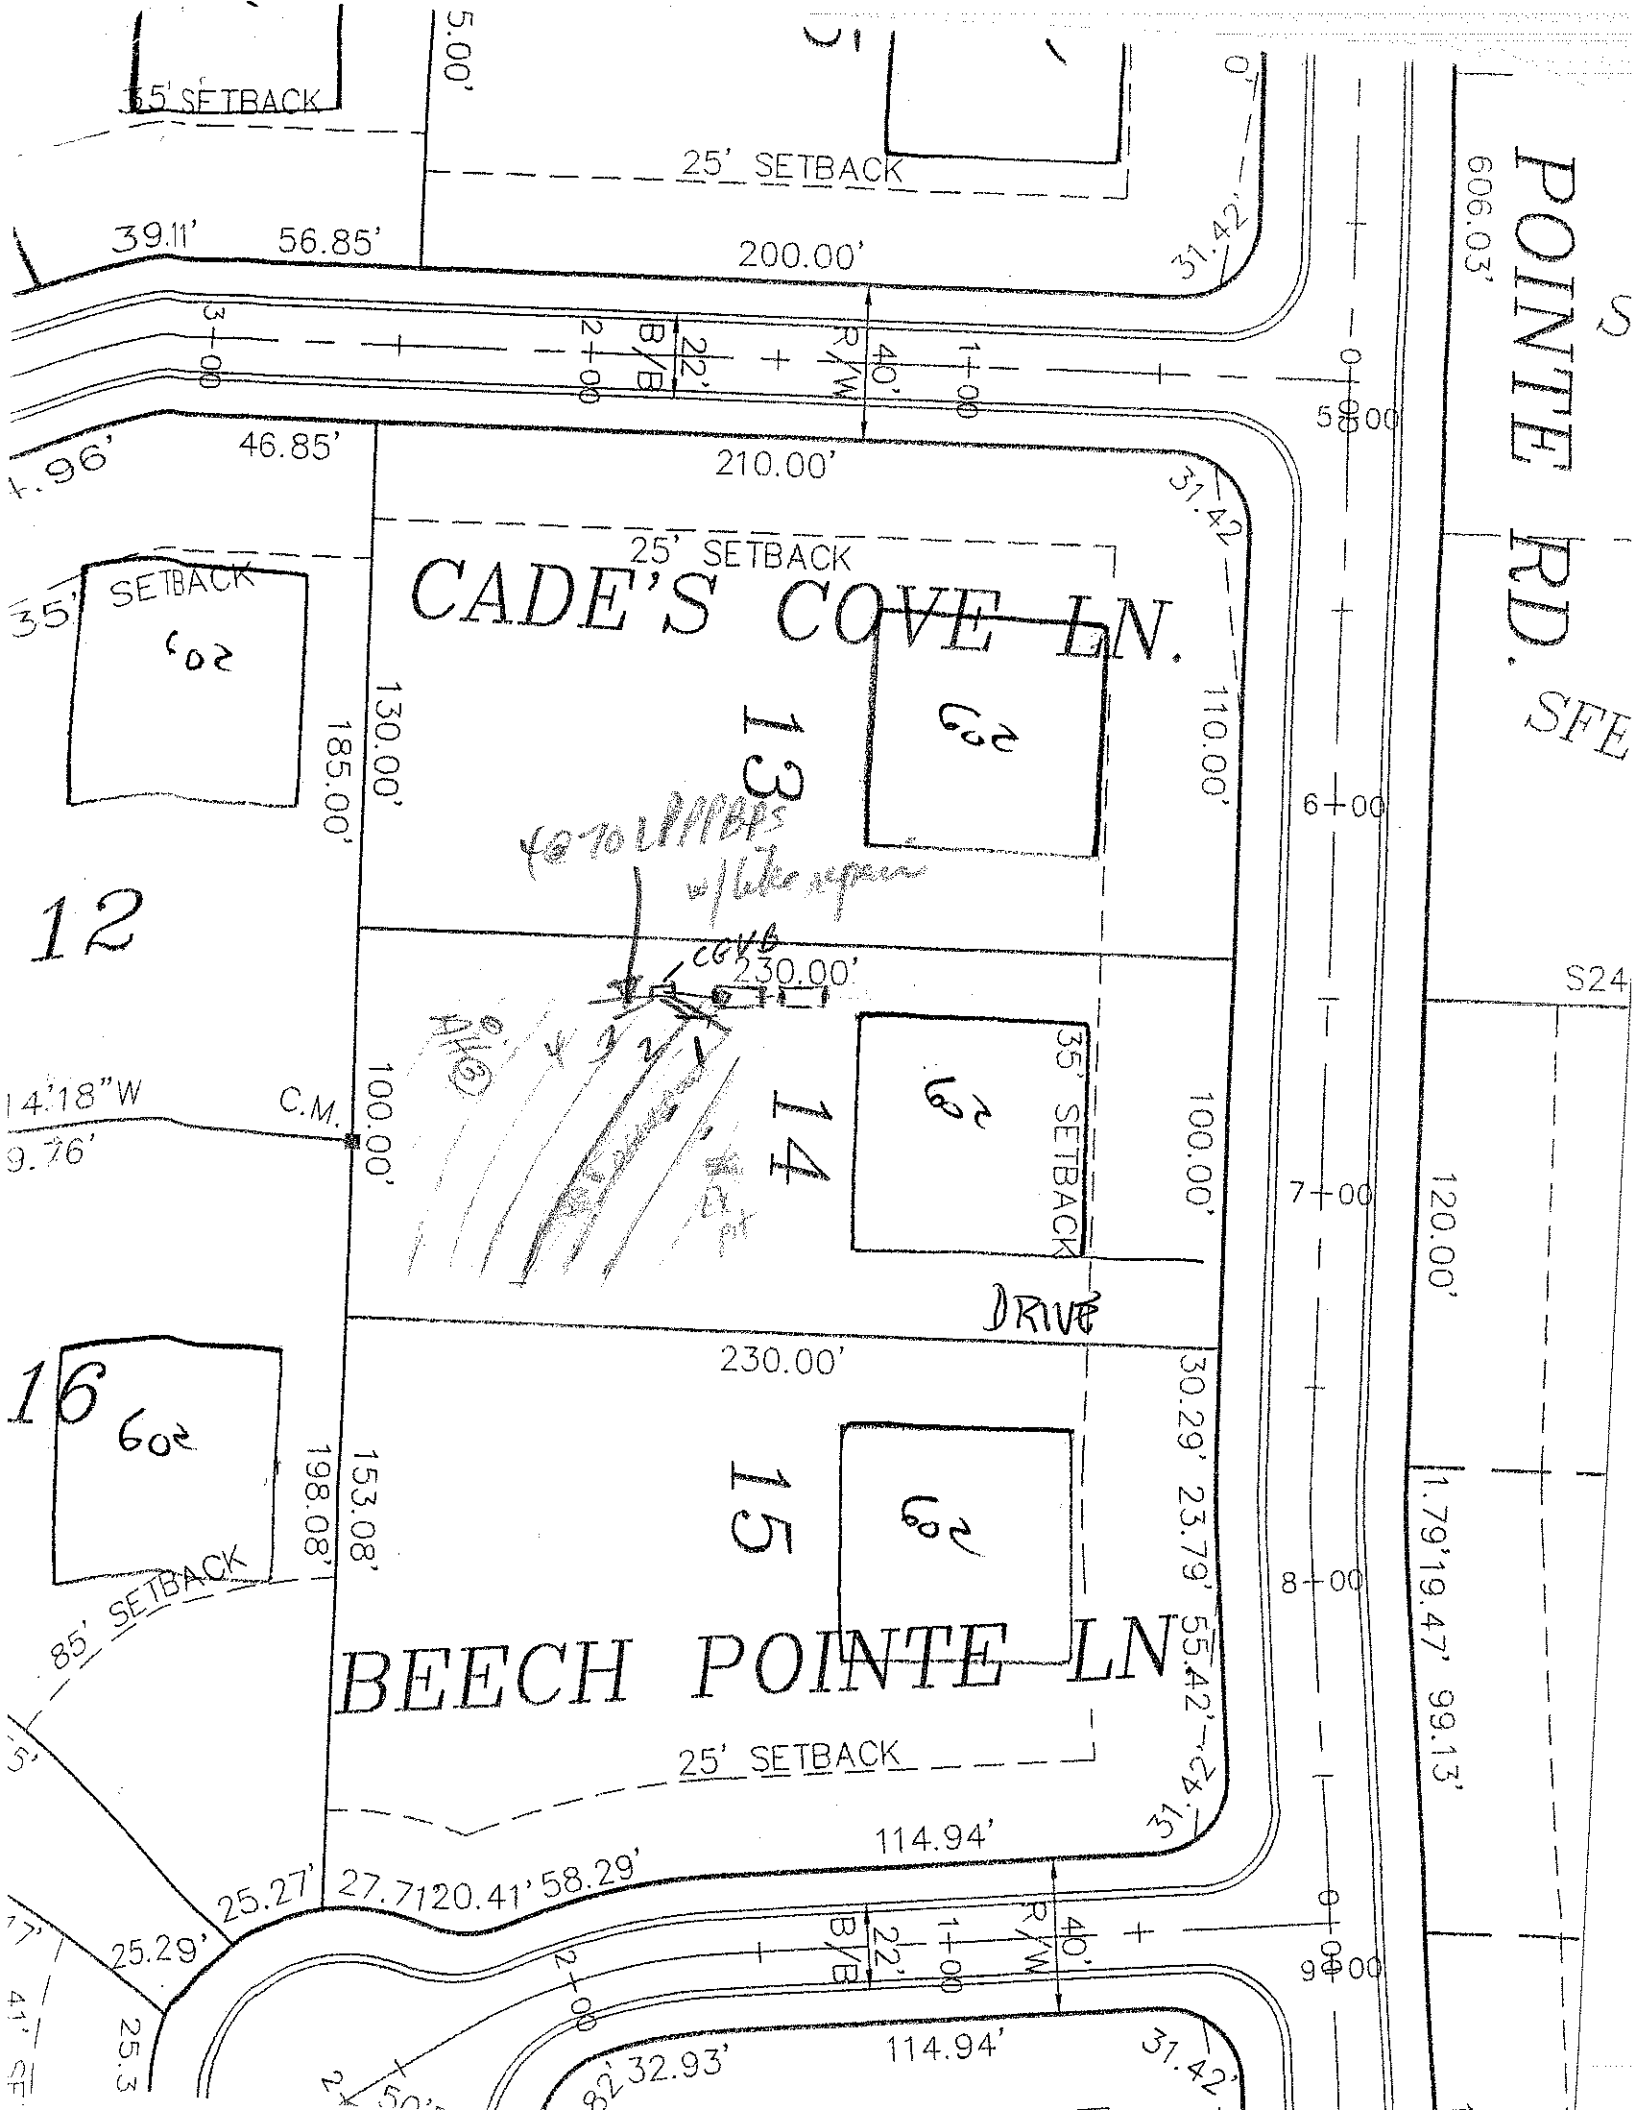
OWNER: CRI APPLICANT:
ADDRESS: APPLICATION DATE: DATE EVALUATED: 4/15/97
PROPOSED FACILITY: PROPOSED DESIGN FLOW (.1949): PROPERTY SIZE:
LOCATION OF SITE: Lot 14 Hardscrabble PROPERTY RECORDED:
WATER SUPPLY: ☐ Private ☐ Public ☐ Well ☐ Spring ☐ Other
EVALUATION METHOD: ☐ Auger Boring ☐ Pit ☐ Cut
TYPE OF WASTEWATER: ☐ Sewage ☐ Industrial Process ☐ Mixed

PROFILE #	.1940 LANDSCAPE POSITION/ SLOPE %	HORIZON DEPTH (IN.)	SOIL MORPHOLOGY (.1941) .1941 STRUCTURE/ TEXTURE	SOIL MORPHOLOGY (.1941) .1941 CONSISTENCE/ MINERALOGY	OTHER PROFILE FACTORS .1942 SOIL WETNESS/ COLOR	OTHER PROFILE FACTORS .1943 SOIL DEPTH	OTHER PROFILE FACTORS .1956 SAPRO CLASS	OTHER PROFILE FACTORS .1944 RESTR HORIZ	PROFILE CLASS & LTAR
1	8%	0-40+	sabl	fr					P5 .3
			Water in pit fluctuated to contact above (1570 in mid Feb)						
2	L	0-17	Sabl	fr					P5 .3
		17-48	sabl fsbl	fr					
		marginal sap							
3	L ~10%	0-9	sabl	brncl fr					P5 .3
		9-37	sabl	RC fr SOSTK					
		37-48	sabl	RC fr SSSPSTKP					
			textural sap						
4									

DESCRIPTION	INITIAL SYSTEM	REPAIR SYSTEM
Available Space (.1945)		
System Type(s)		
Site LTAR		

OTHER FACTORS (.1946):
SITE CLASSIFICATION (.1948):

EVALUATED BY:
OTHER(S) PRESENT:


35' SETBACK
5.00'
25' SETBACK
39.11'
56.85'
200.00'
31.42'
606.03'
POINTE RD. SE
3+00
2+00
22' B/B
40' R/W
1+00
0+00
5+00
4.96'
46.85'
210.00'
25' SETBACK
CADE'S COVE LN.
35' SETBACK
602
130.00'
185.00'
13
602
110.00'
6+00
12
to Lippes w/ lake access
COVE
230.00'
S24
14'18"W
9.76'
C.M.
100.00'
14
602
35' SETBACK
100.00'
7+00
120.00'
DRIVE
230.00'
16
602
198.08'
153.08'
15
602
30.29'
23.79'
55.42'
85' SETBACK
BEECH POINTE LN
25' SETBACK
1,79'19.47" 99.13'
8+00
114.94'
25.27'
27.71
20.41'
58.29'
25.29'
25.3
2+00
22' B/B
1+00
40' R/W
9+00
114.94'
32.93'
31.42'