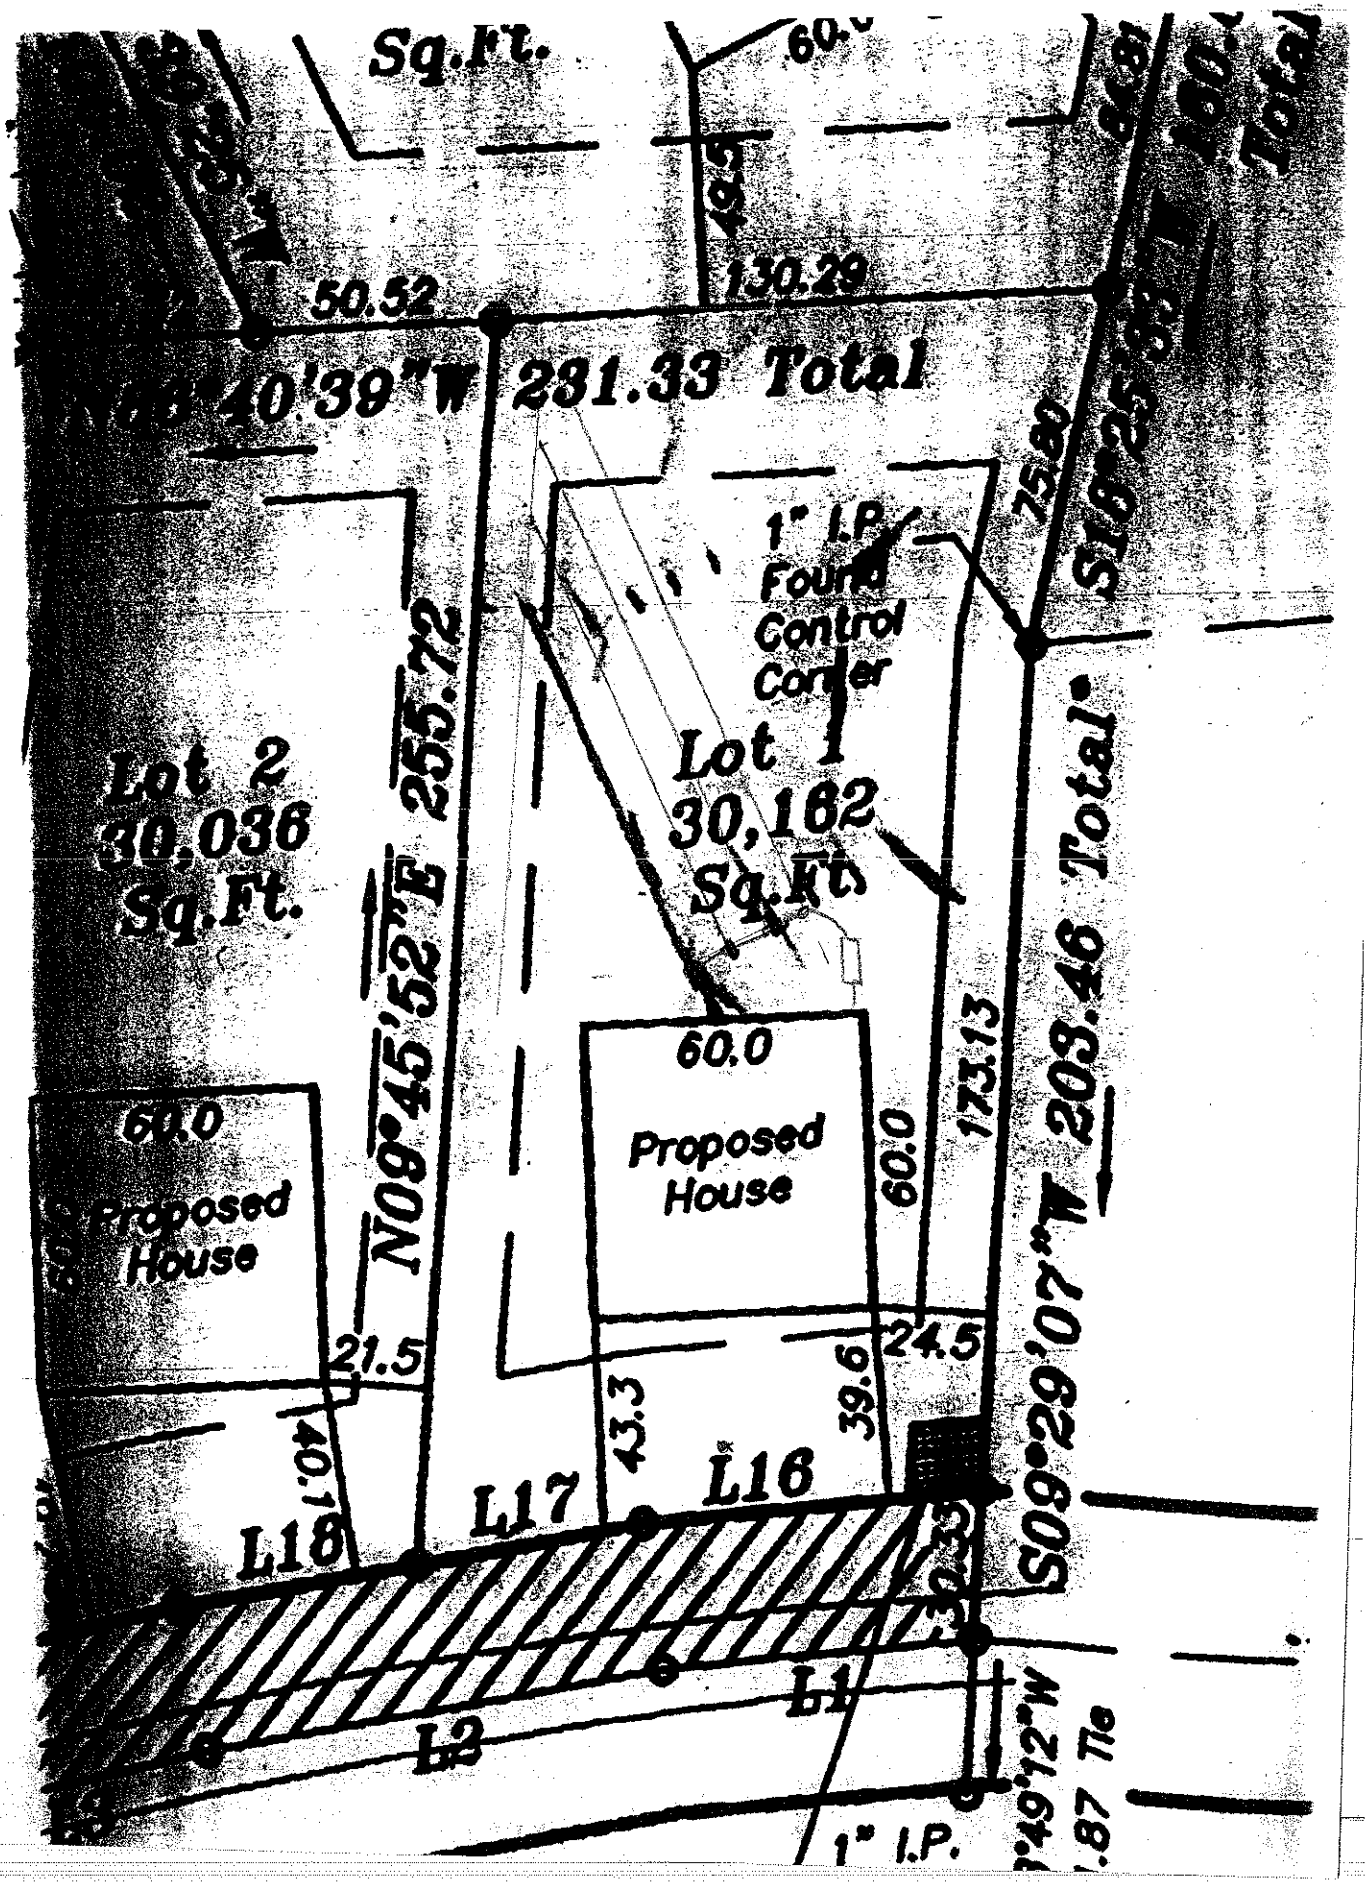

Sq.Ft.
50.52
130.29
231.33 Total
1" I.P. Found Control Corner
Lot 2
30,036
Sq.Ft.
Lot 1
30,162
Sq.Ft.
N09°45'52"E 255.72
S09°29'07"W 203.46 Total
60.0
Proposed House
60.0
Proposed House
60.0
173.13
21.5
24.5
39.6
43.3
L16
L17
L18
L1
L2
1" I.P.

DIVISION OF ENVIRONMENTAL HEALTH
ON-SITE WASTEWATER SECTION

Sheet ___ of ___
PROPERTY ID #: _____
COUNTY: _____

SOIL/SITE EVALUATION
for ON-SITE WASTEWATER SYSTEM

OWNER: _____
ADDRESS: _____ APPLICANT: _____
PROPOSED FACILITY: _____ APPLICATION DATE: _____ DATE EVALUATED: _____
LOCATION OF SITE: Waterfront lot for sale PROPOSED DESIGN FLOW (.1949): _____ PROPERTY SIZE: _____
WATER SUPPLY: ☒ Private ☐ Public ☐ Well ☐ Spring ☐ Other _____ PROPERTY RECORDED: _____
EVALUATION METHOD: ☒ Auger Boring ☐ Pit ☐ Cut
TYPE OF WASTEWATER: ☒ Sewage ☐ Industrial Process ☐ Mixed

PROFILE #	.1940 LAND-SCAPE POSITION/ SLOPE %	HORI-ZON DEPTH (IN.)	SOIL MORPHOLOGY (.1941) .1941 STRUCTURE/ TEXTURE	SOIL MORPHOLOGY (.1941) .1941 CONSISTENCE/ MINERALOGY	OTHER PROFILE FACTORS .1942 SOIL WETNESS/ COLOR	.1943 SOIL DEPTH	.1956 SAPRO CLASS	.1944 RESTR HORIZ	PROFILE CLASS & LTAR
1	5% LS	0-8	sl gr	Ar ss sp					0.3 PS
		8-48	c-d sbk	fr ss sp					
2		0-3	sl gr	Ar ss sp					0.3 PS
		3-48	c-d sbk	Fr ss sp					
3									
4									

DESCRIPTION	INITIAL SYSTEM	REPAIR SYSTEM
Available Space (.1945)		
System Type(s)		
Site LTAR		

OTHER FACTORS (.1946): _____
SITE CLASSIFICATION (.1948): _____
EVALUATED BY: _____
OTHER(S) PRESENT: _____