SOIL/SITE EVALUATION
for ON-SITE WASTEWATER SYSTEM

APPLICATION DATE _____

SS: _____ DATE EVALUATED: _____

SED FACILITY: _____ PROPOSED DESIGN FLOW (.1949): _____ PROPERTY SIZE: _____

ION OF SITE: 360 for MS PROPERTY RECORDED: _____

SUPPLY: ☐ Private ☐ Public ☐ Well ☐ Spring ☐ Other _____

ATION METHOD: ☐ Auger Boring ☐ Pit ☐ Cut

F WASTEWATER: ☐ Sewage ☐ Industrial Process ☐ Mixed

.1940 LAND-SCAPE POSITION/ SLOPE %	HORI-ZON DEPTH (IN.)	SOIL MORPHOLOGY (.1941) .1941 STRUCTURE/ TEXTURE	SOIL MORPHOLOGY (.1941) .1941 CONSISTENCE/ MINERALOGY	OTHER PROFILE FACTORS .1942 SOIL WETNESS/ COLOR	.1943 SOIL DEPTH	.1956 SAPRO CLASS	.1944 RESTR HORIZ	PROFILE CLASS & LTAR
	0-24	RC SaM	fri SssPs-exP					PS
	24-48	Acl mSSaM	fri SssPs-exP					-3
	0-46	RBC AM	fri S,P s-exP					PS
								-.25
	0-48	RC AM	fri S,P s-exP					PS
								-.25
								*

DESCRIPTION	INITIAL SYSTEM	REPAIR SYSTEM
ole Source (.1945)		
n Type(s)		
...t		

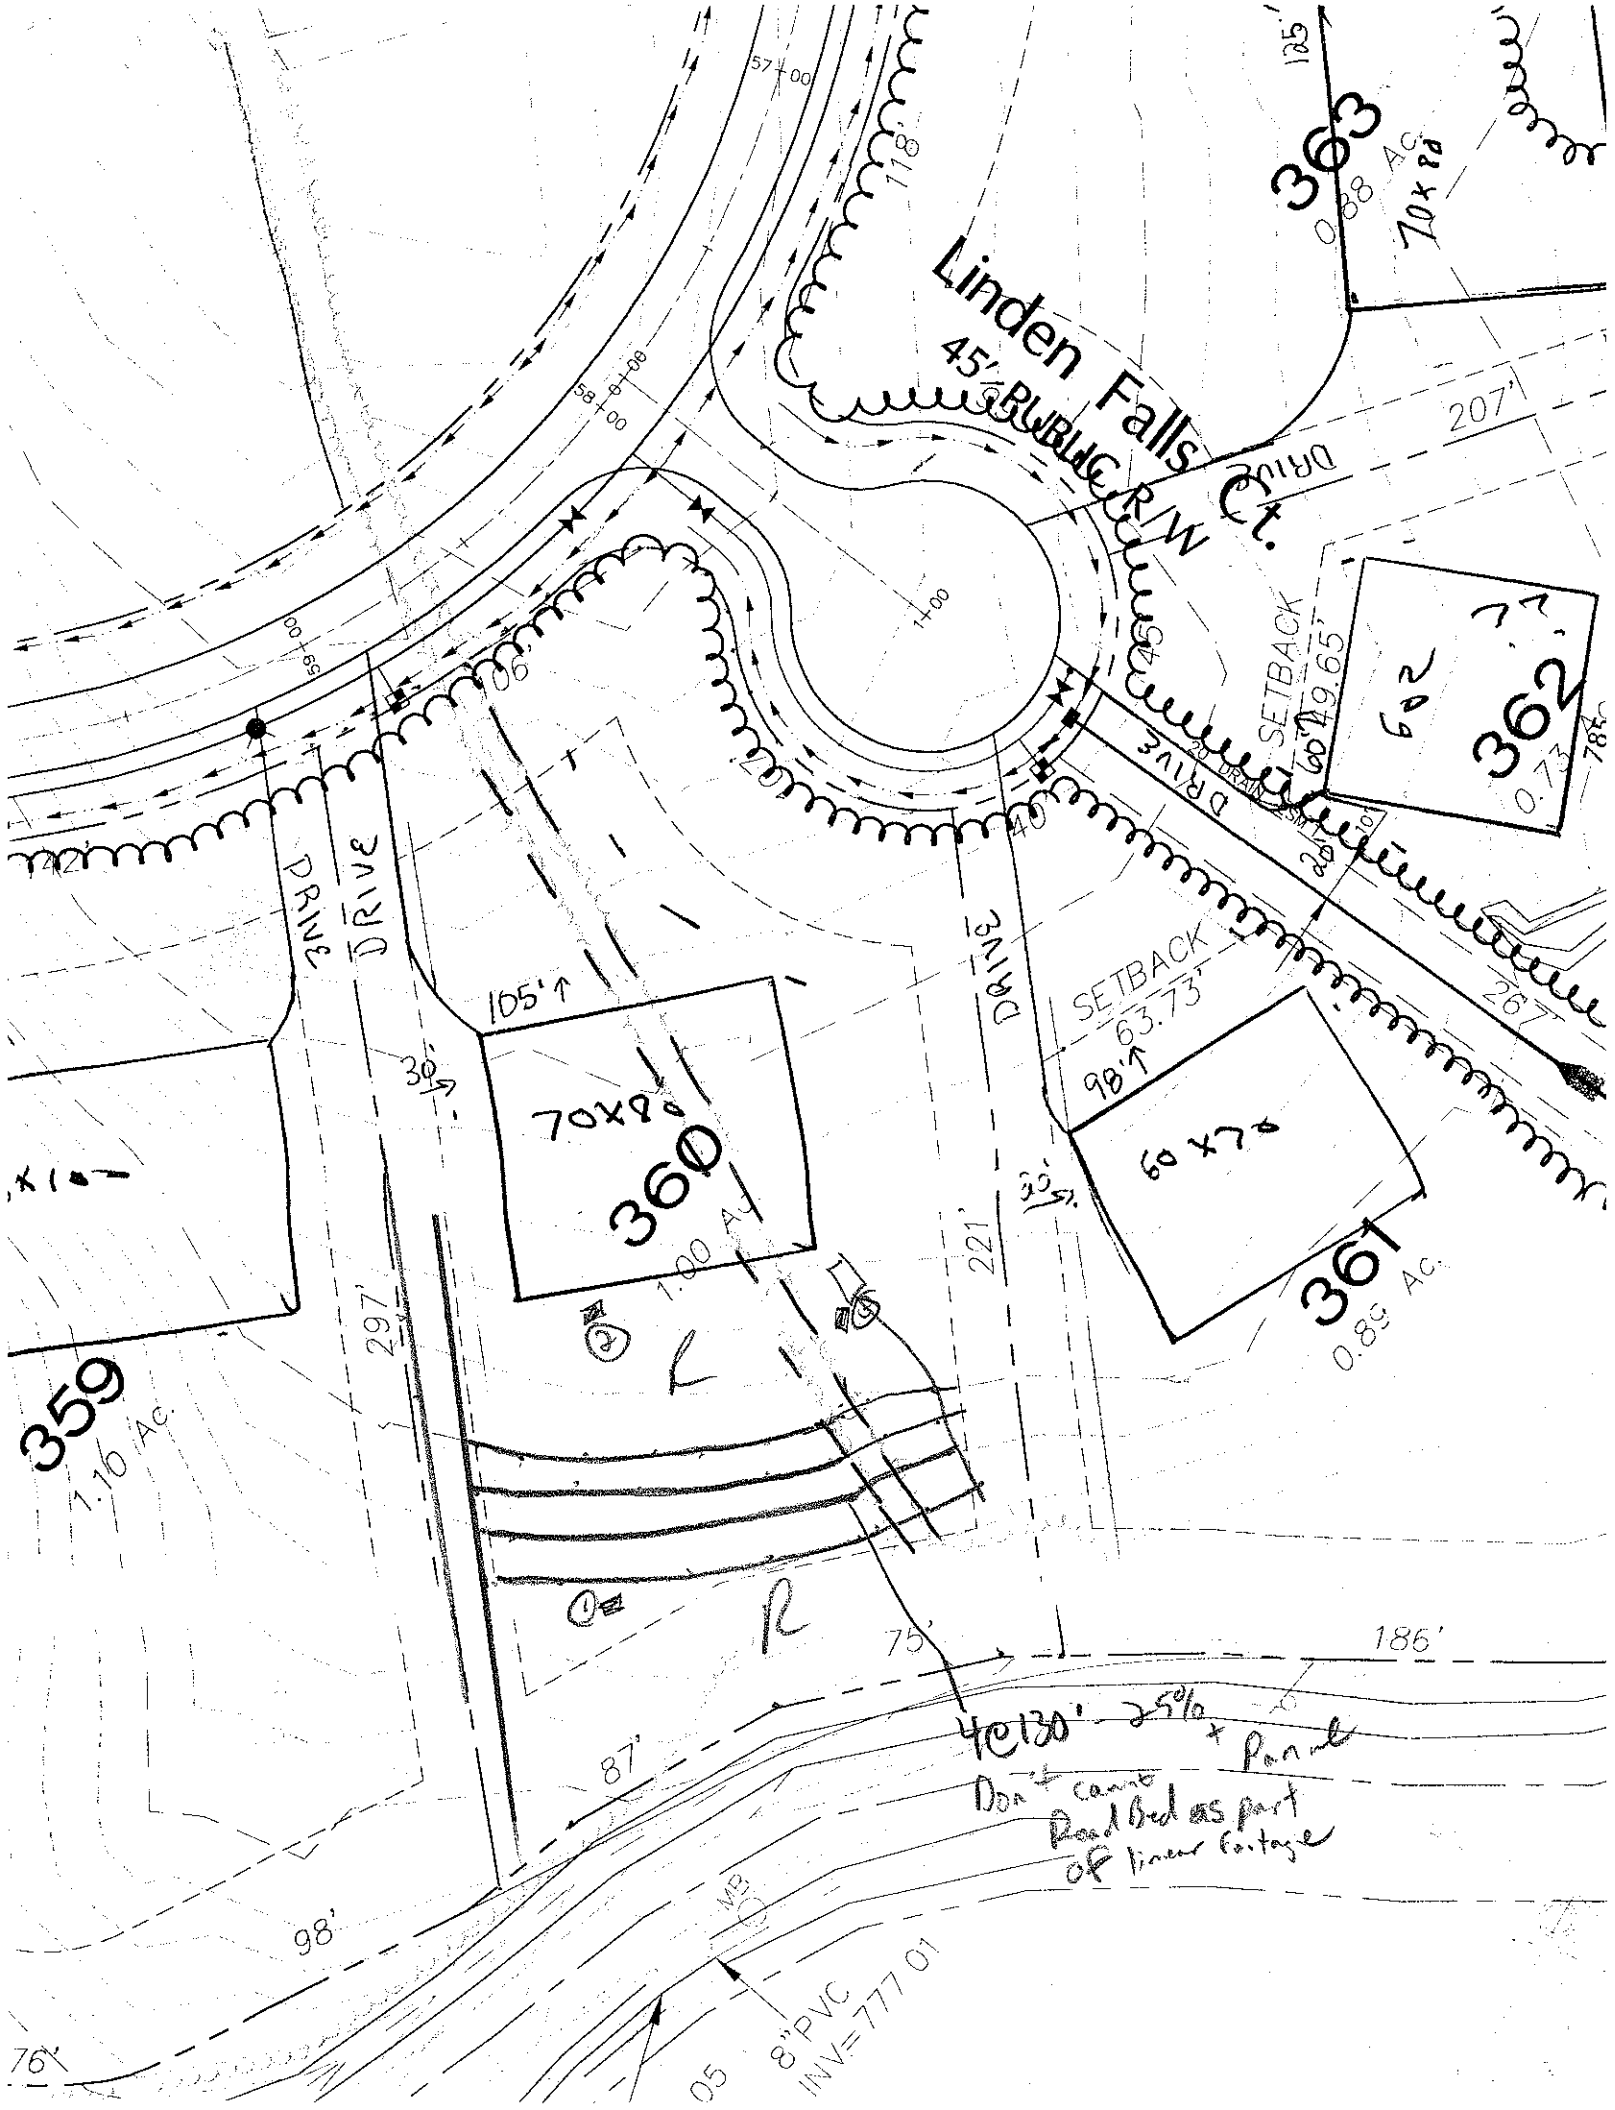
OTHER FACTORS (.1946): _____

SITE CLASSIFICATION (.1948): _____

EVALUATED BY: _____

OTHER(S) PRESENT: _____

ENTS: _____


Linden Falls Ct.
45' PUBLIC R/W
363
0.88 AC.
70x80
362
0.73 AC.
60x70
361
0.89 AC.
60x70
360
1.00 AC.
70x80
359
1.16 AC.
SETBACK
63.73'
SETBACK
69.65'
DRIVE
DRIVE
DRIVE
THIRD DRIVE
105'
297'
221'
207'
118'
125'
267'
186'
87'
75'
98'
30'
30'
30'
30'
40'
20' DRAINAGE EASEMENT
57+00
58+00
59+00
1+00
4@30' - 25% + Panels
Don't count Road Bed as part of linear footage
8" PVC
INV=777.01
MB