RECEIVED JAN 17 2014 PH

Paid $40.00 Statesville PH

Paid $110.00 PH

IREDELL COUNTY HEALTH DEPARTMENT

ENVIRONMENTAL HEALTH DIVISION

PAGE 1: *APPLICATION FORM*

Application For: ( ) New Well Permit ( ) Well Repair Permit ( ) Well Abandonment
(X) Septic Improvement Permit ( ) Authorization to Construct ( ) Existing System Inspection ( ) Septic System Repair

THE ABOVE PERMIT DOCUMENTS WILL BECOME INVALID IF INFORMATION PROVIDED ON THIS APPLICATION IS FALSIFIED OR CHANGED, OR IF THE SITE IS ALTERED. THE IMPROVEMENT PERMIT IS VALID FOR EITHER 60 MONTHS OR WITHOUT EXPIRATION DEPENDING UPON DOCUMENTATION SUBMITTED APPLICATION WITH SITE PLAN 60 MONTHS, APPLICATION WITH COMPLETE, SCALED PLAT WITHOUT EXPIRATION. SEE 15A NCAC 18A .1937(f) FOR DETAILS.

Page 2: *Site Plan Worksheet* form MUST accompany this application

The following optional attachments may also be submitted: ( ) Survey Plat, scaled no more than 1 inch = 60 feet
Place an (X) beside whichever is submitted if applicable ( ) Custom Site Plan, scaled no more than 1 inch = 60 feet

Applicant Information: Nina - 704-660-6561 or 704-236-4785

Applicant Name: Robert Archer Address: 346 Bayberry Creek Circle Mooresville NC 28117 Phone: 7046606561

Owner Name: Robert Archer Address: _____ Phone: _____

Property Information:

Street Address: 346 Bayberry Creek Circle Mooresville NC 28117

Subdivision Name: The Farms Section/Phase: 3 Lot Number: 348

Driving Directions: Brawley School to Right on McKendree to Left on Kemp to Right on Alexsprings to Left on Bayberry Creek Circle

Site Development Information: *(check or complete ALL that apply)*

( ) New Single Family Residence
( ) New Multi-Family Residence
( ) Accessory Building
NO (X) Bedroom(s) Addition

Maximum Number of Bedrooms: _____
Maximum Number of Occupants: _____
( ) Swimming Pool
(X) Other Addition/Structure: 450 sqft covered porch

( ) Crawl Space Foundation
( ) Concrete Slab Foundation
( ) Basement with Plumbing
( ) Basement without Plumbing

Existing deck to be removed - Add footers stone foundation & covered porch

Non-Residential Site Development:
Type of Business: _____
Square Footage of Building: _____
Maximum Number of Employee: _____
Maximum Number of Seats/Beds/Other: _____

Water Supply: (Same location - slightly larger) 2 feet deeper and 8' wide approximately

( ) New Well ( ) Existing Well (X) Community Well ( ) City Water ( ) Other Public Water

Desired Septic System Type: *(you may rank in order of preference)* Year existing system installed: 2005

( ) No Preference ( ) Alternative ( ) Conventional ( ) Innovative ( ) Modified Conventional ( ) Other: _____

Please answer the following to the best of your ability:


( ) Yes ( ) No Does the site contain any jurisdictional wetlands?
( ) Yes ( ) No Is any non-domestic sewage (i.e. industrial) to be generated?
( ) Yes ( ) No Is the site subject to approval by any other public agency?

I have read this application and certify that the information provided herein is true, complete, and correct. Authorized county and state officials are granted right of entry to conduct necessary inspections to determine compliance with applicable laws and rules. I understand that I am solely responsible for the proper identification and labeling of all property lines and corners and making the site accessible so that a complete site evaluation can be performed.

Signature: Robert Archer 1-17-14


Property owner or owner's legal representative signature (SIGNATURE REQUIRED) DATE

Revised Plans
1-24-14

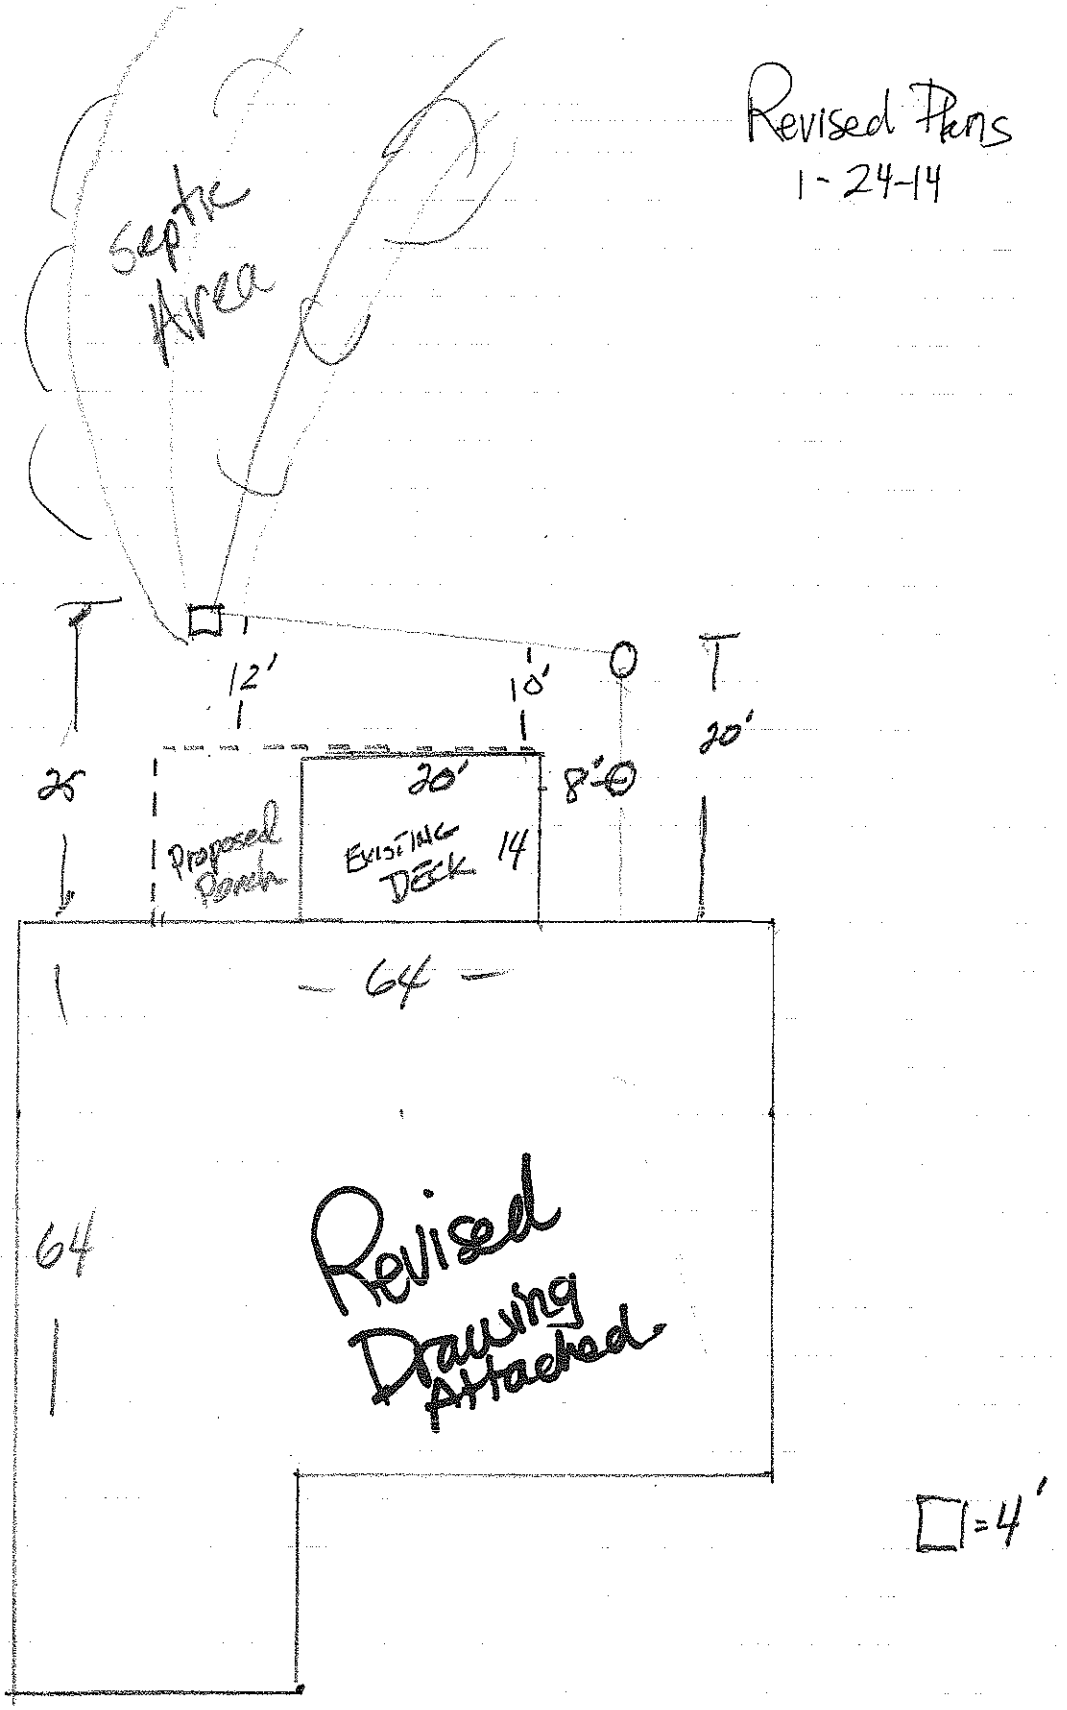

ARCHER LOT 348

346 BAYBERRY CREEK CIRCLE

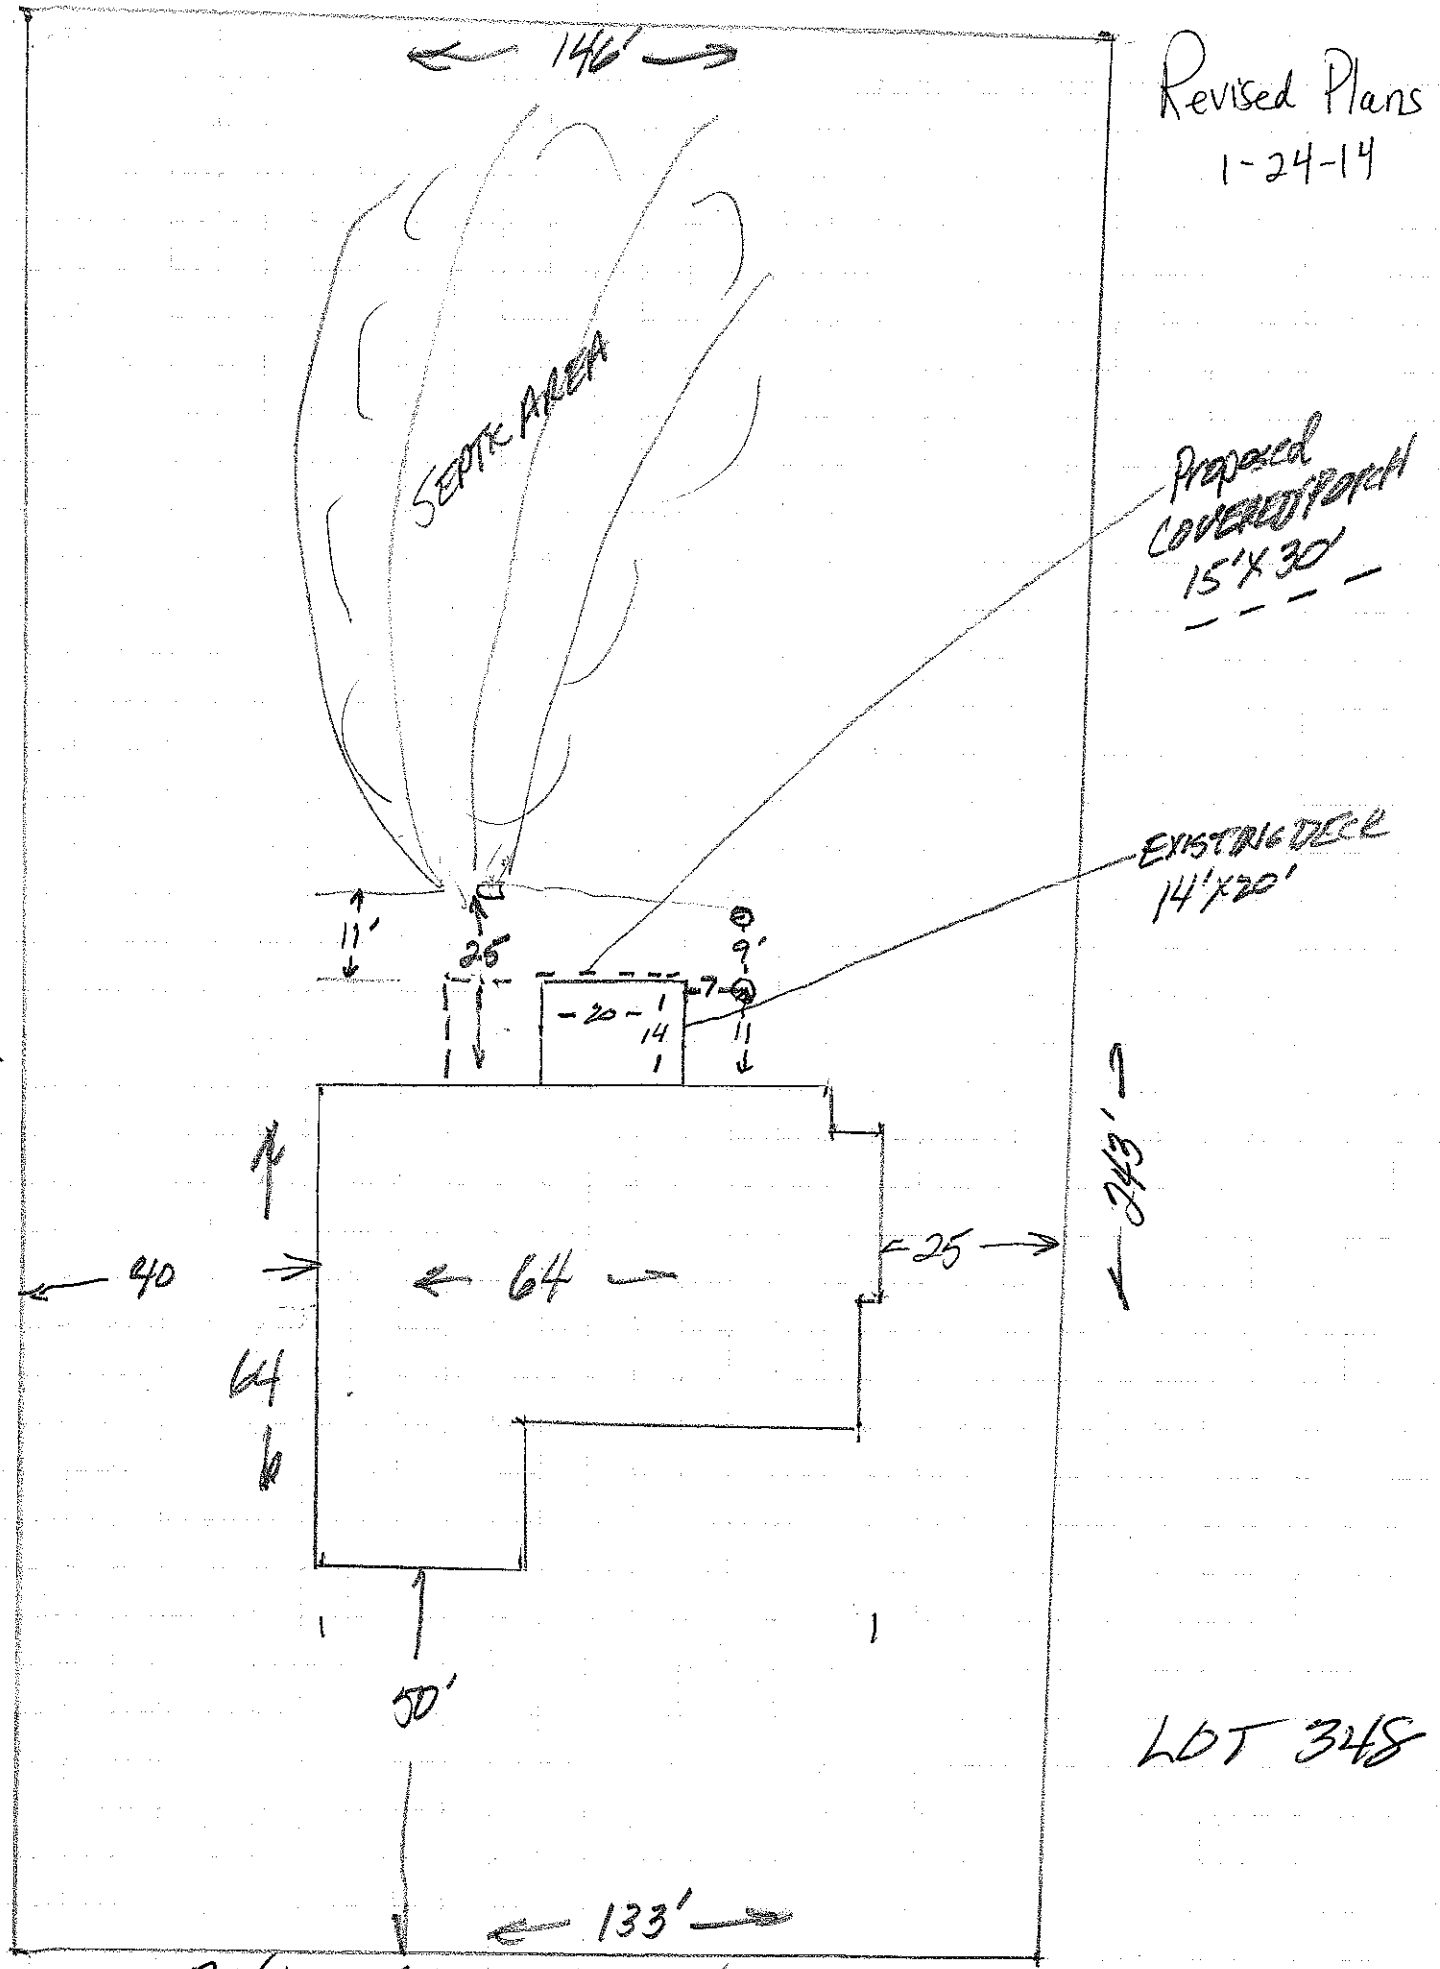
Revised Plans
1-24-14
146'
SEPTIC AREA
Proposed
COVERED PORCH
15'X30'
EXISTING DECK
14'X20'
11'
25
9'
7
20
14
11
253'
243'
40
64
25
64
50'
133'
LOT 348
346 BAYBERRY CREEK Circle

IREDELL COUNTY

PO Box 788
349 North Center St.
Statesville, NC 28677

APPLICATION NUMBER
201277
Issue Date: 01/17/2014

ZONING PERMIT

Residential

Parcel Number	Street Address	Jurisdiction
4626265961.000	346 BAYBERRY CREEK CIRCLE, MOORESVILLE, NC 28117	MOORESVILLE

Owner Information	Applicant Information
Owner: ARCHER ROBERT RAY+NINA RUTH	Applicant: ARCHER, ROBERT
Address: 346 BAYBERRY CREEK CIRCLE MOORESVILLE, NC 28117	Address: 346 BAYBERRY CREEK CIRCLE MOORESVILLE, NC 28117
Phone:	Phone: 704-660-6561

Use Requested	Zone Code
15*32 COVERED PORCH	RA

Lot Acreage	F Setback	B Setback	L Setback	R Setback	Watershed	Flood Zone
.788	35.00	35.00	15.00	15.00	CACL	X

Remarks:

The applicant certifies that there are no deed restrictions, contractual agreements or governmental regulations of any kind that interfere with or prohibit the use of the property or the use for which this permit is requested. The applicant further acknowledges that enforcement of deed restrictions, plat conditions and other contractual agreements will not be undertaken by Iredell County and is the sole responsibility of the affected parties.

Applicant: _____ Date: _____

Permit Number	4815	TOTAL FEES:	$ 77.25