DEPARTMENT OF ENVIRONMENT, HEALTH, AND NATURAL RESOURCES
DIVISION OF ENVIRONMENTAL HEALTH
ON-SITE WASTEWATER SECTION

Sheet ___ *of* ___
PROPERTY ID #: _____
COUNTY: _____

SOIL/SITE EVALUATION
for ON-SITE WASTEWATER SYSTEM

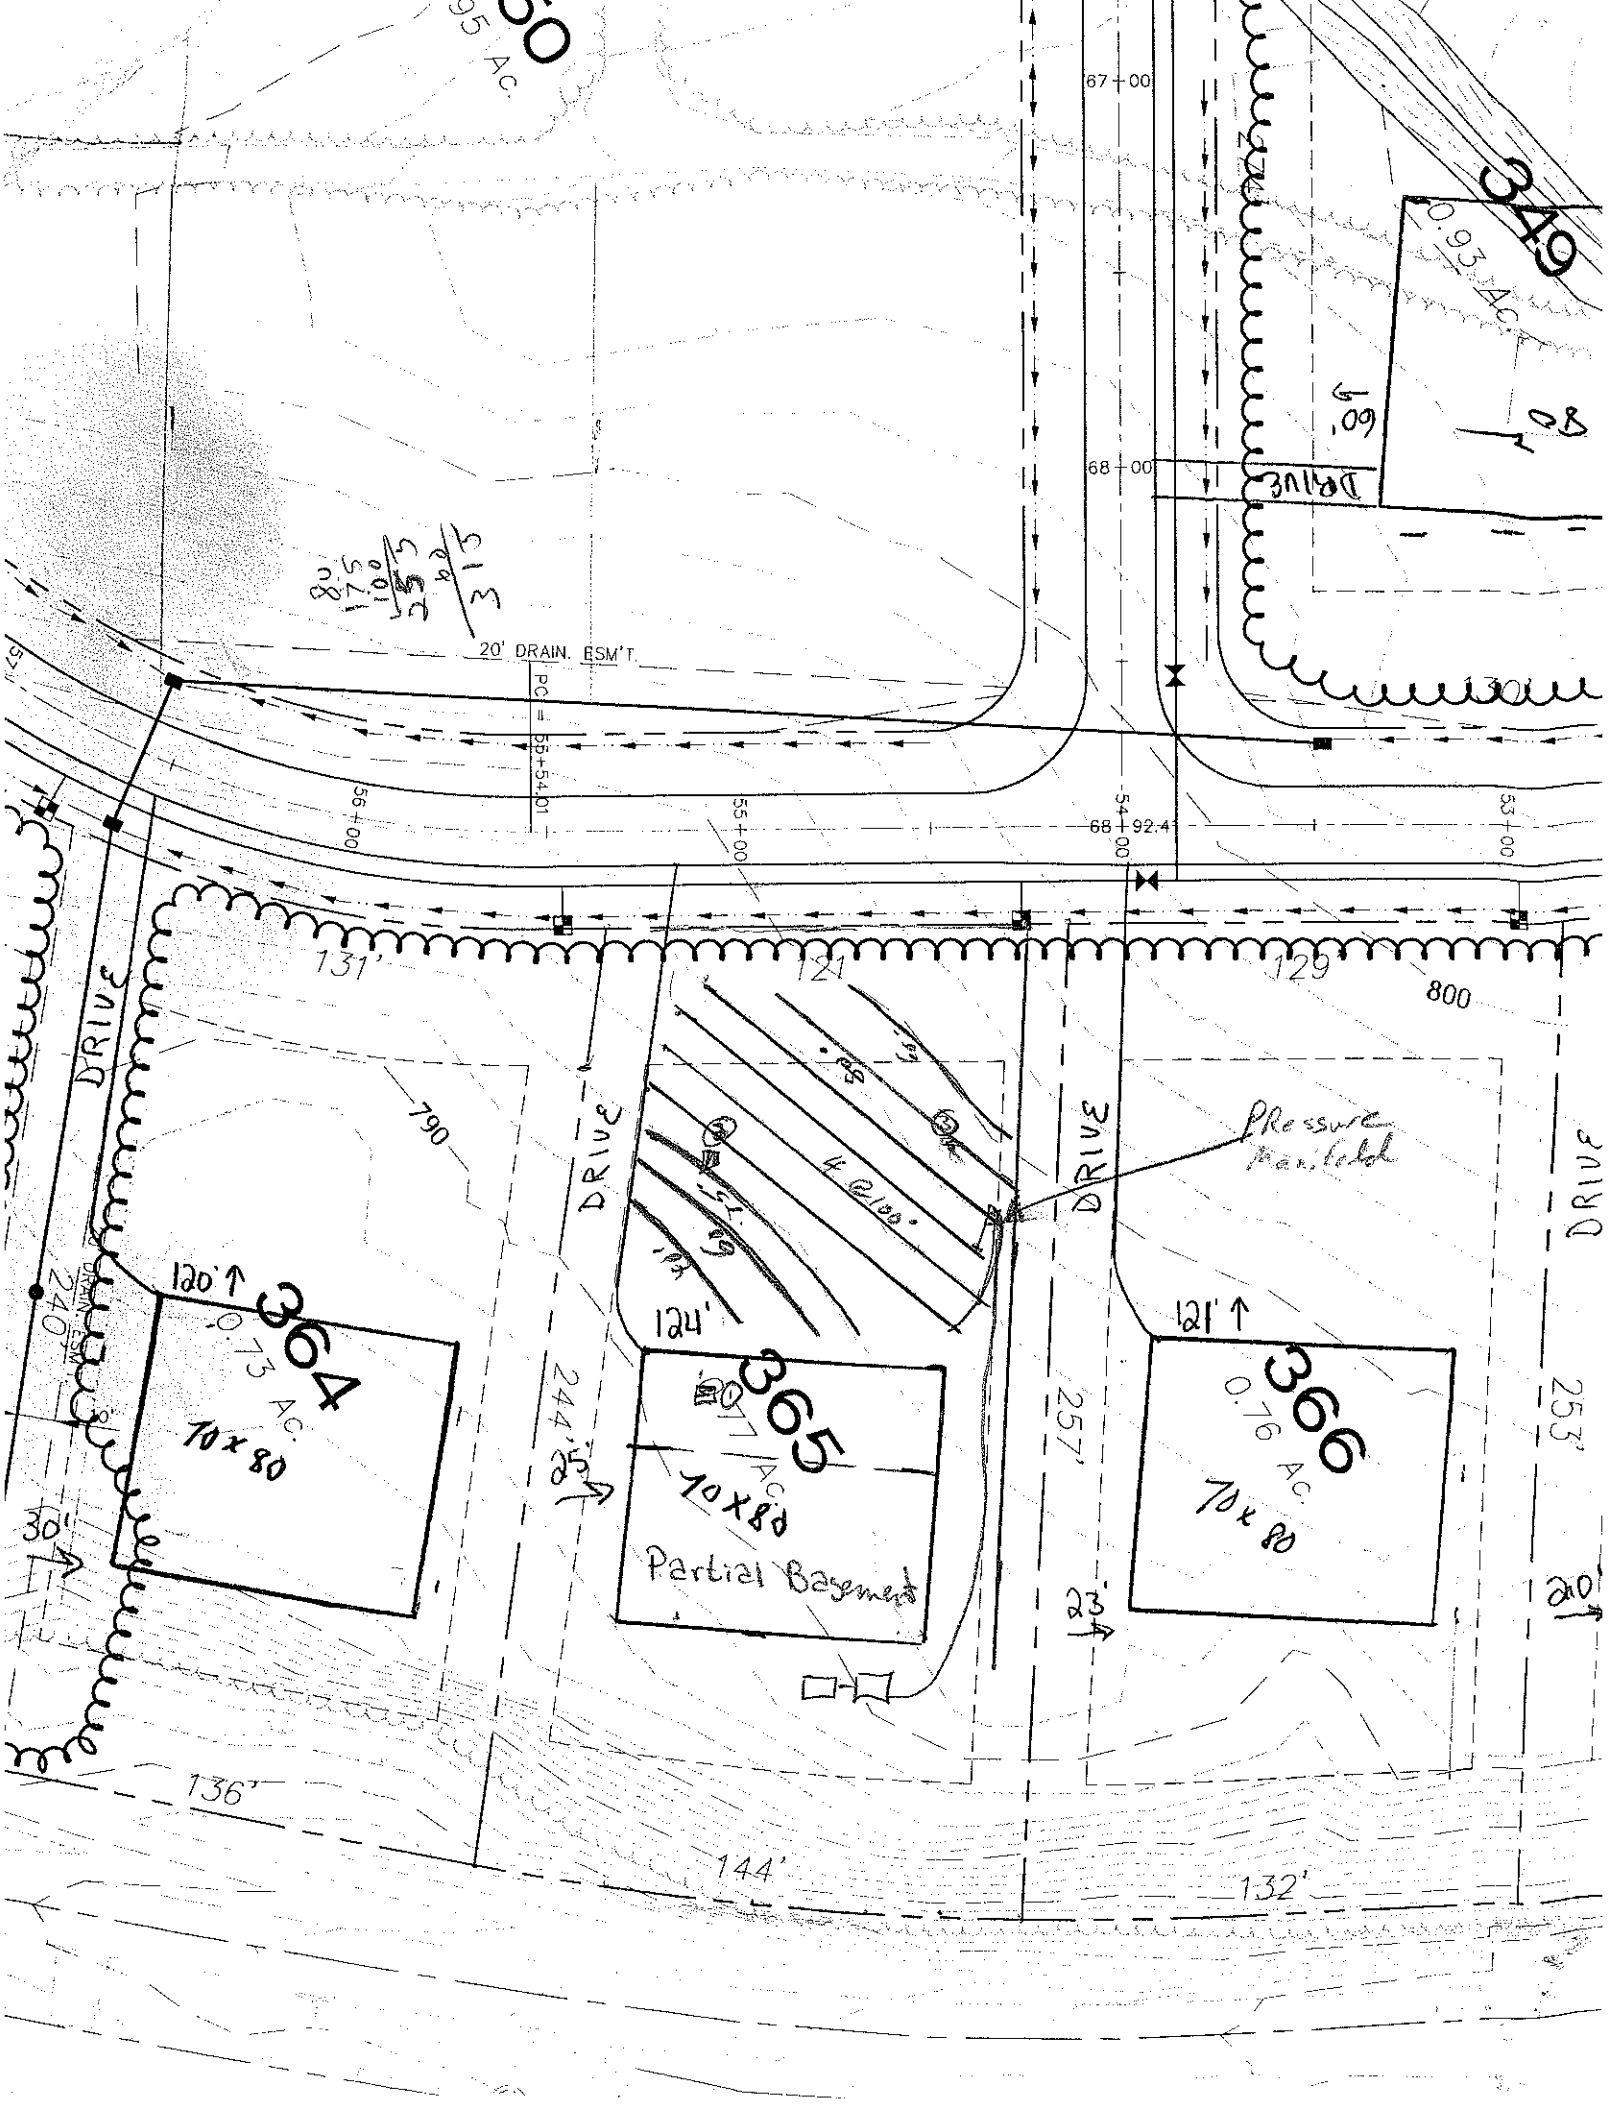
OWNER: _____ APPLICANT: _____
ADDRESS: _____ APPLICATION DATE: _____ DATE EVALUATED: _____
PROPOSED FACILITY: _____ PROPOSED DESIGN FLOW (.1949): _____ PROPERTY SIZE: _____
LOCATION OF SITE: 365 farms ph II PROPERTY RECORDED: _____
WATER SUPPLY: ❑ Private ❑ Public ❑ Well ❑ Spring ❑ Other _____
EVALUATION METHOD: ❑ Auger Boring ❑ Pit ❑ Cut
TYPE OF WASTEWATER: ❑ Sewage ❑ Industrial Process ❑ Mixed

PROFILE #	.1940 LAND-SCAPE POSITION/ SLOPE %	HORI-ZON DEPTH (IN.)	SOIL MORPHOLOGY (.1941) .1941 STRUCTURE/ TEXTURE	SOIL MORPHOLOGY (.1941) .1941 CONSISTENCE/ MINERALOGY	OTHER PROFILE FACTORS .1942 SOIL WETNESS/ COLOR	OTHER PROFILE FACTORS .1943 SOIL DEPTH	OTHER PROFILE FACTORS .1956 SAPRO CLASS	OTHER PROFILE FACTORS .1944 RESTR HORIZ	PROFILE CLASS & LTAR
1		0-4	MSBL GR	fri SSSP sm					PS
		4-30	RC MFSBK	fri SSSP sm					
		30-53	RCL MPSBK	fri SSSP seep flow 4 Rock					
2		0-14	RC SBK	fri SSSP					PS
		14-50	RCL MFSBK	fri SSSP					3
3		0-30	RC MFSBK	fri SSSP					PS
		30-55	RCL WPSBK	fri SSSP	-YB w/Rock				3
4									

DESCRIPTION	INITIAL SYSTEM	REPAIR SYSTEM
System Type(s)		
Site LTAR		

OTHER FACTORS (.1946): _____
SITE CLASSIFICATION (.1948): _____

EVALUATED BY: _____
OTHER(S) PRESENT: _____


349
0.93 Ac.
DRIVE
67+00
68+00
20' DRAIN. ESM'T.
PC = 55+54.01
56+00
55+00
54+00
68+92.4
53+00
131'
121'
129'
800
790
DRIVE
4 @ 18"
Pressure manifold
120'
364
0.73 AC.
70x80
124'
365
0.77 AC.
70x80
Partial Basement
121'
366
0.76 AC.
70x80
240'
244.5'
257'
253'
30'
25'
23'
20'
136'
144'
132'