ARTMENT OF ENVIRONMENT, HEALTH, AND NATURAL RESOURCES
ISION OF ENVIRONMENTAL HEALTH
N-SITE WASTEWATER SECTION

Sheet ___ of ___
PROPERTY ID #: _____
COUNTY: _____

SOIL/SITE EVALUATION
for ON-SITE WASTEWATER SYSTEM

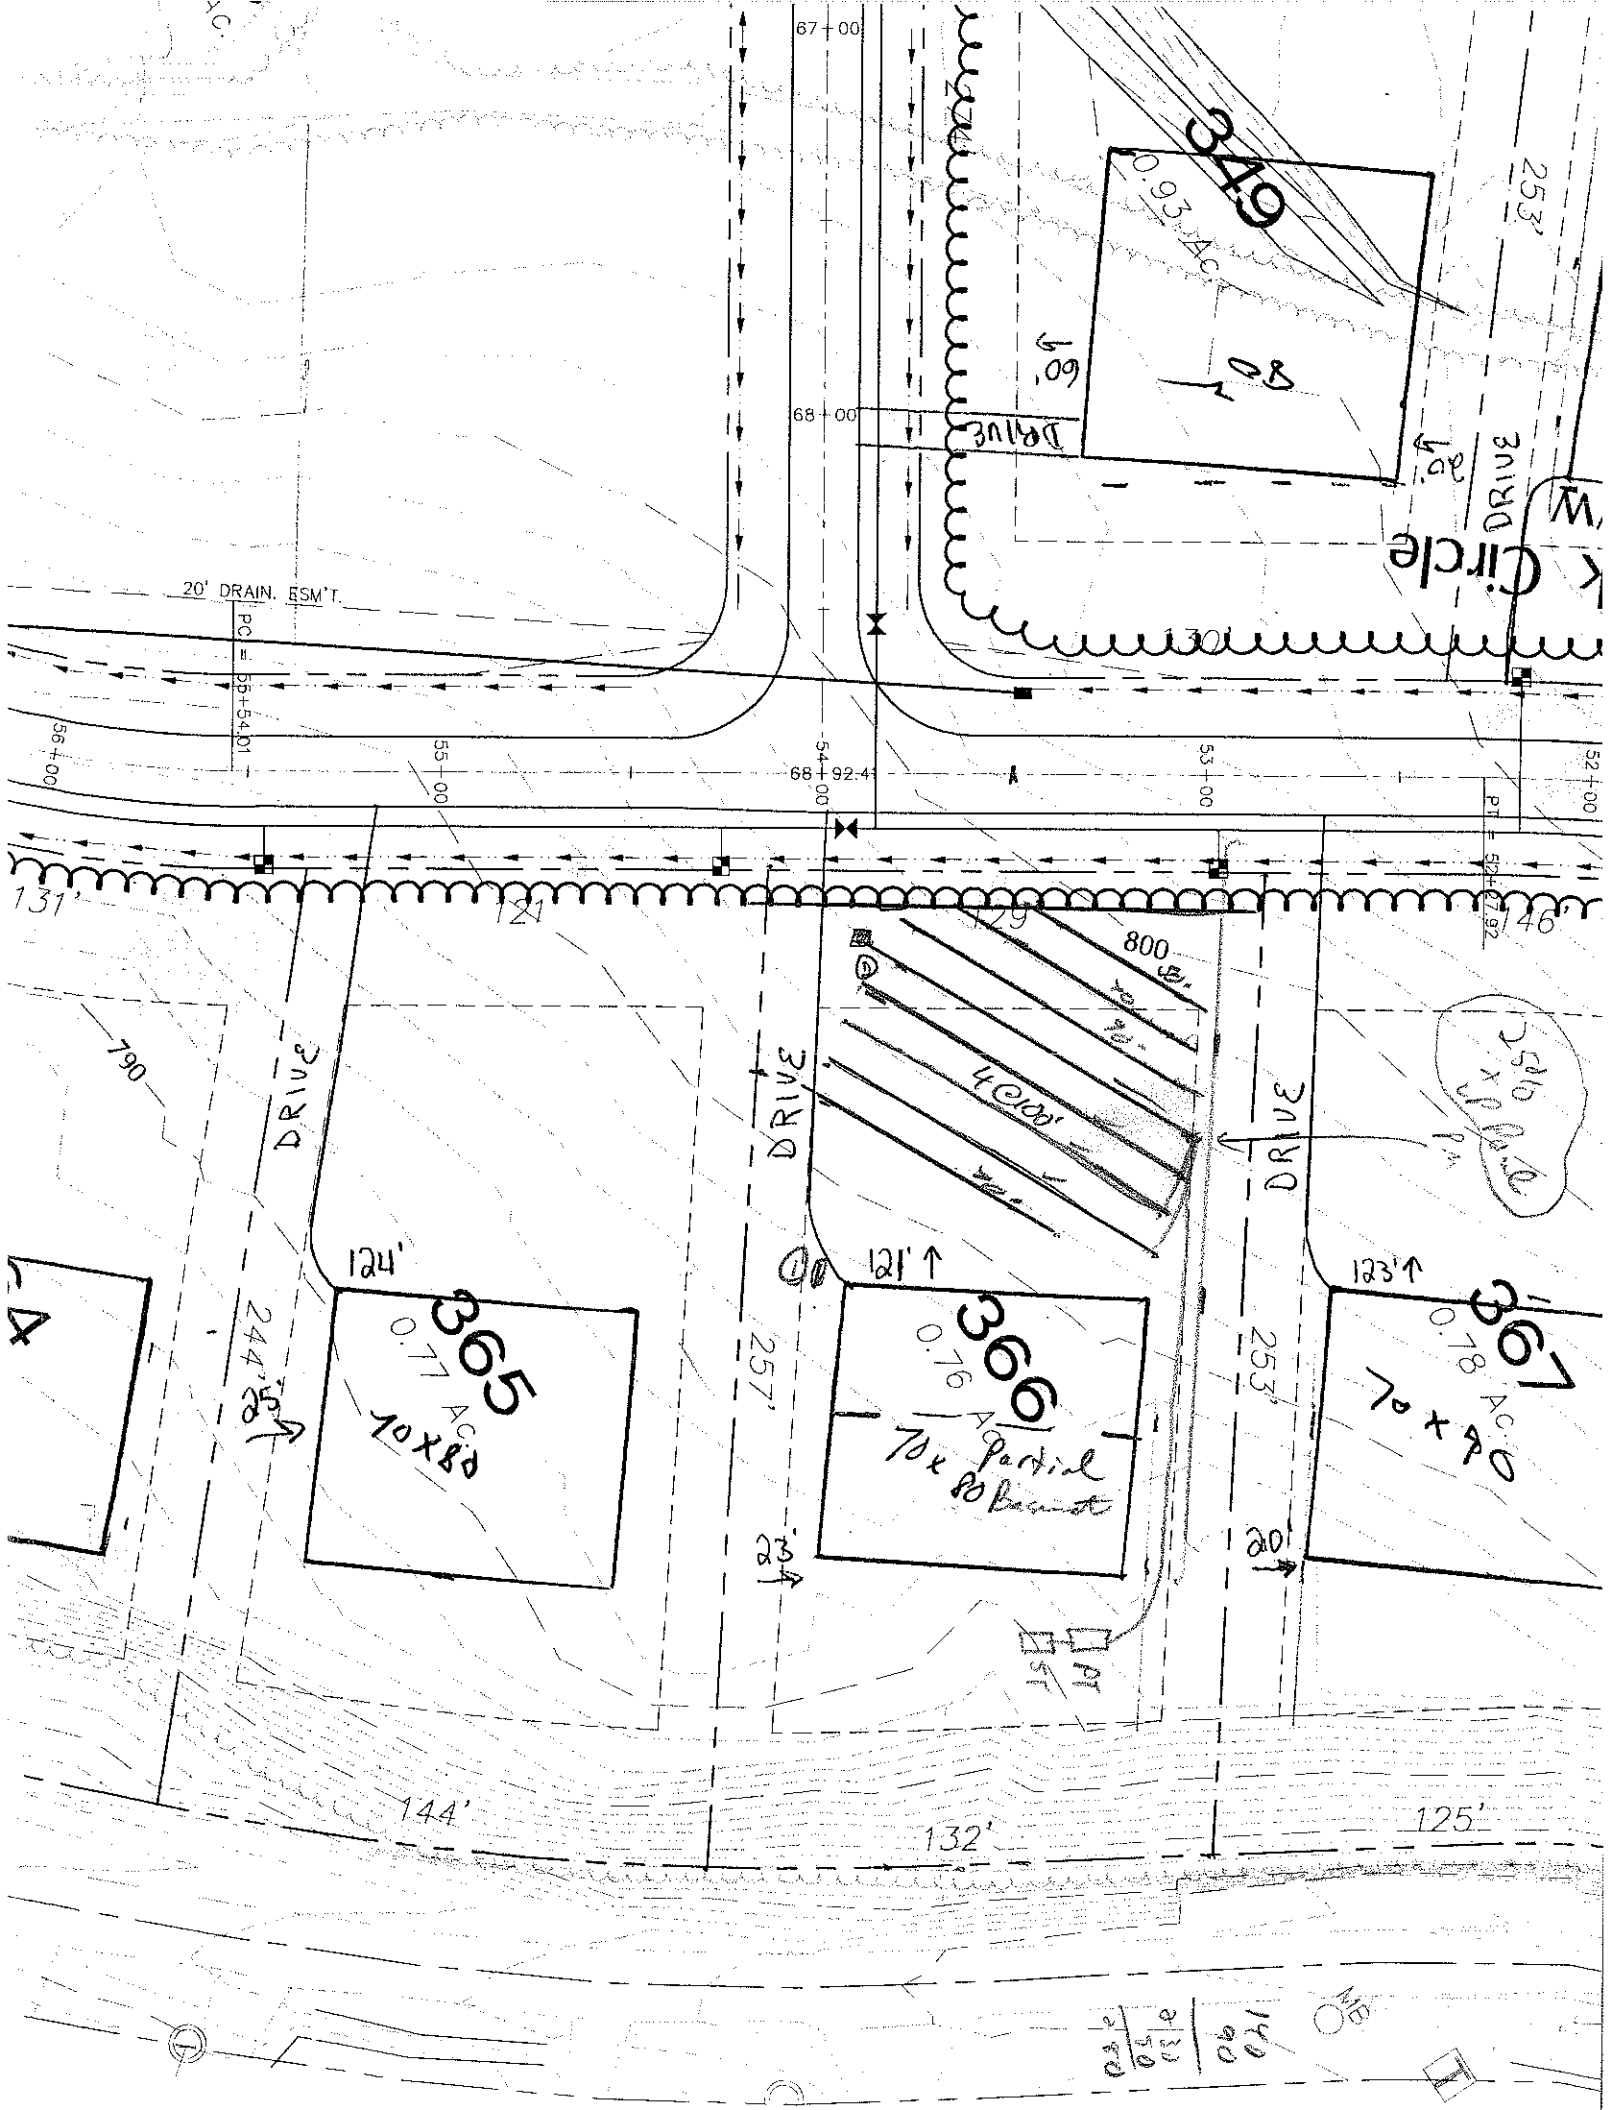
OWNER: _____ APPLICANT: _____
ADDRESS: _____ APPLICATION DATE: _____ DATE EVALUATED: _____
PROPOSED FACILITY: _____ PROPOSED DESIGN FLOW (.1949): _____ PROPERTY SIZE: _____
LOCATION OF SITE: _____ 366 farms IH _____ PROPERTY RECORDED: _____
WATER SUPPLY: ❑ Private ❑ Public ❑ Well ❑ Spring ❑ Other _____
EVALUATION METHOD: ❑ Auger Boring ❑ Pit ❑ Cut
TYPE OF WASTEWATER: ❑ Sewage ❑ Industrial Process ❑ Mixed

PROFILE #	.1940 LAND-SCAPE POSITION/ SLOPE %	HORI-ZON DEPTH (IN.)	SOIL MORPHOLOGY (.1941) .1941 STRUCTURE/ TEXTURE	SOIL MORPHOLOGY (.1941) .1941 CONSISTENCE/ MINERALOGY	OTHER PROFILE FACTORS .1942 SOIL WETNESS/ COLOR	OTHER PROFILE FACTORS .1943 SOIL DEPTH	OTHER PROFILE FACTORS .1956 SAPRO CLASS	OTHER PROFILE FACTORS .1944 RESTR HORIZ	PROFILE CLASS & LTAR
1	(0)-2 33 TC3	0-48	RC/cl mpsbk	fri SSSPsmp					PS -3
2		0-24	RC mpsbk	fr. SSSPsmp					PS -3
		24-51	YRCL wpsbk	fri SSSPsmp	Redoximorphic SAP				
3		0-23	RC sbk	fr. SSSPsmp					PS -3
		23-54	RCL mpsbk	fr. SSSPsmp					
4									

DESCRIPTION	INITIAL SYSTEM	REPAIR SYSTEM
Available Space (.1945)		
System Type(s)		
Site LTAR		

OTHER FACTORS (.1946): _____
SITE CLASSIFICATION (.1948): _____

EVALUATED BY: _____
OTHER(S) PRESENT: _____


349
0.93 Ac.
253'
67+00
68+00
20' DRAIN. ESM'T.
PC = 55+54.01
56+00
55+00
54+00
68+92.4
53+00
52+00
PT = 52+67.92
131'
121'
129'
146'
800 sq.
4 Cars
790'
DRIVE
257'
124'
365
0.77 AC.
10x80
244.25'
121'
366
0.76 AC.
Partial
Basement
253'
123'
367
0.78 AC.
70 x 80
144'
132'
125'
23'
20'