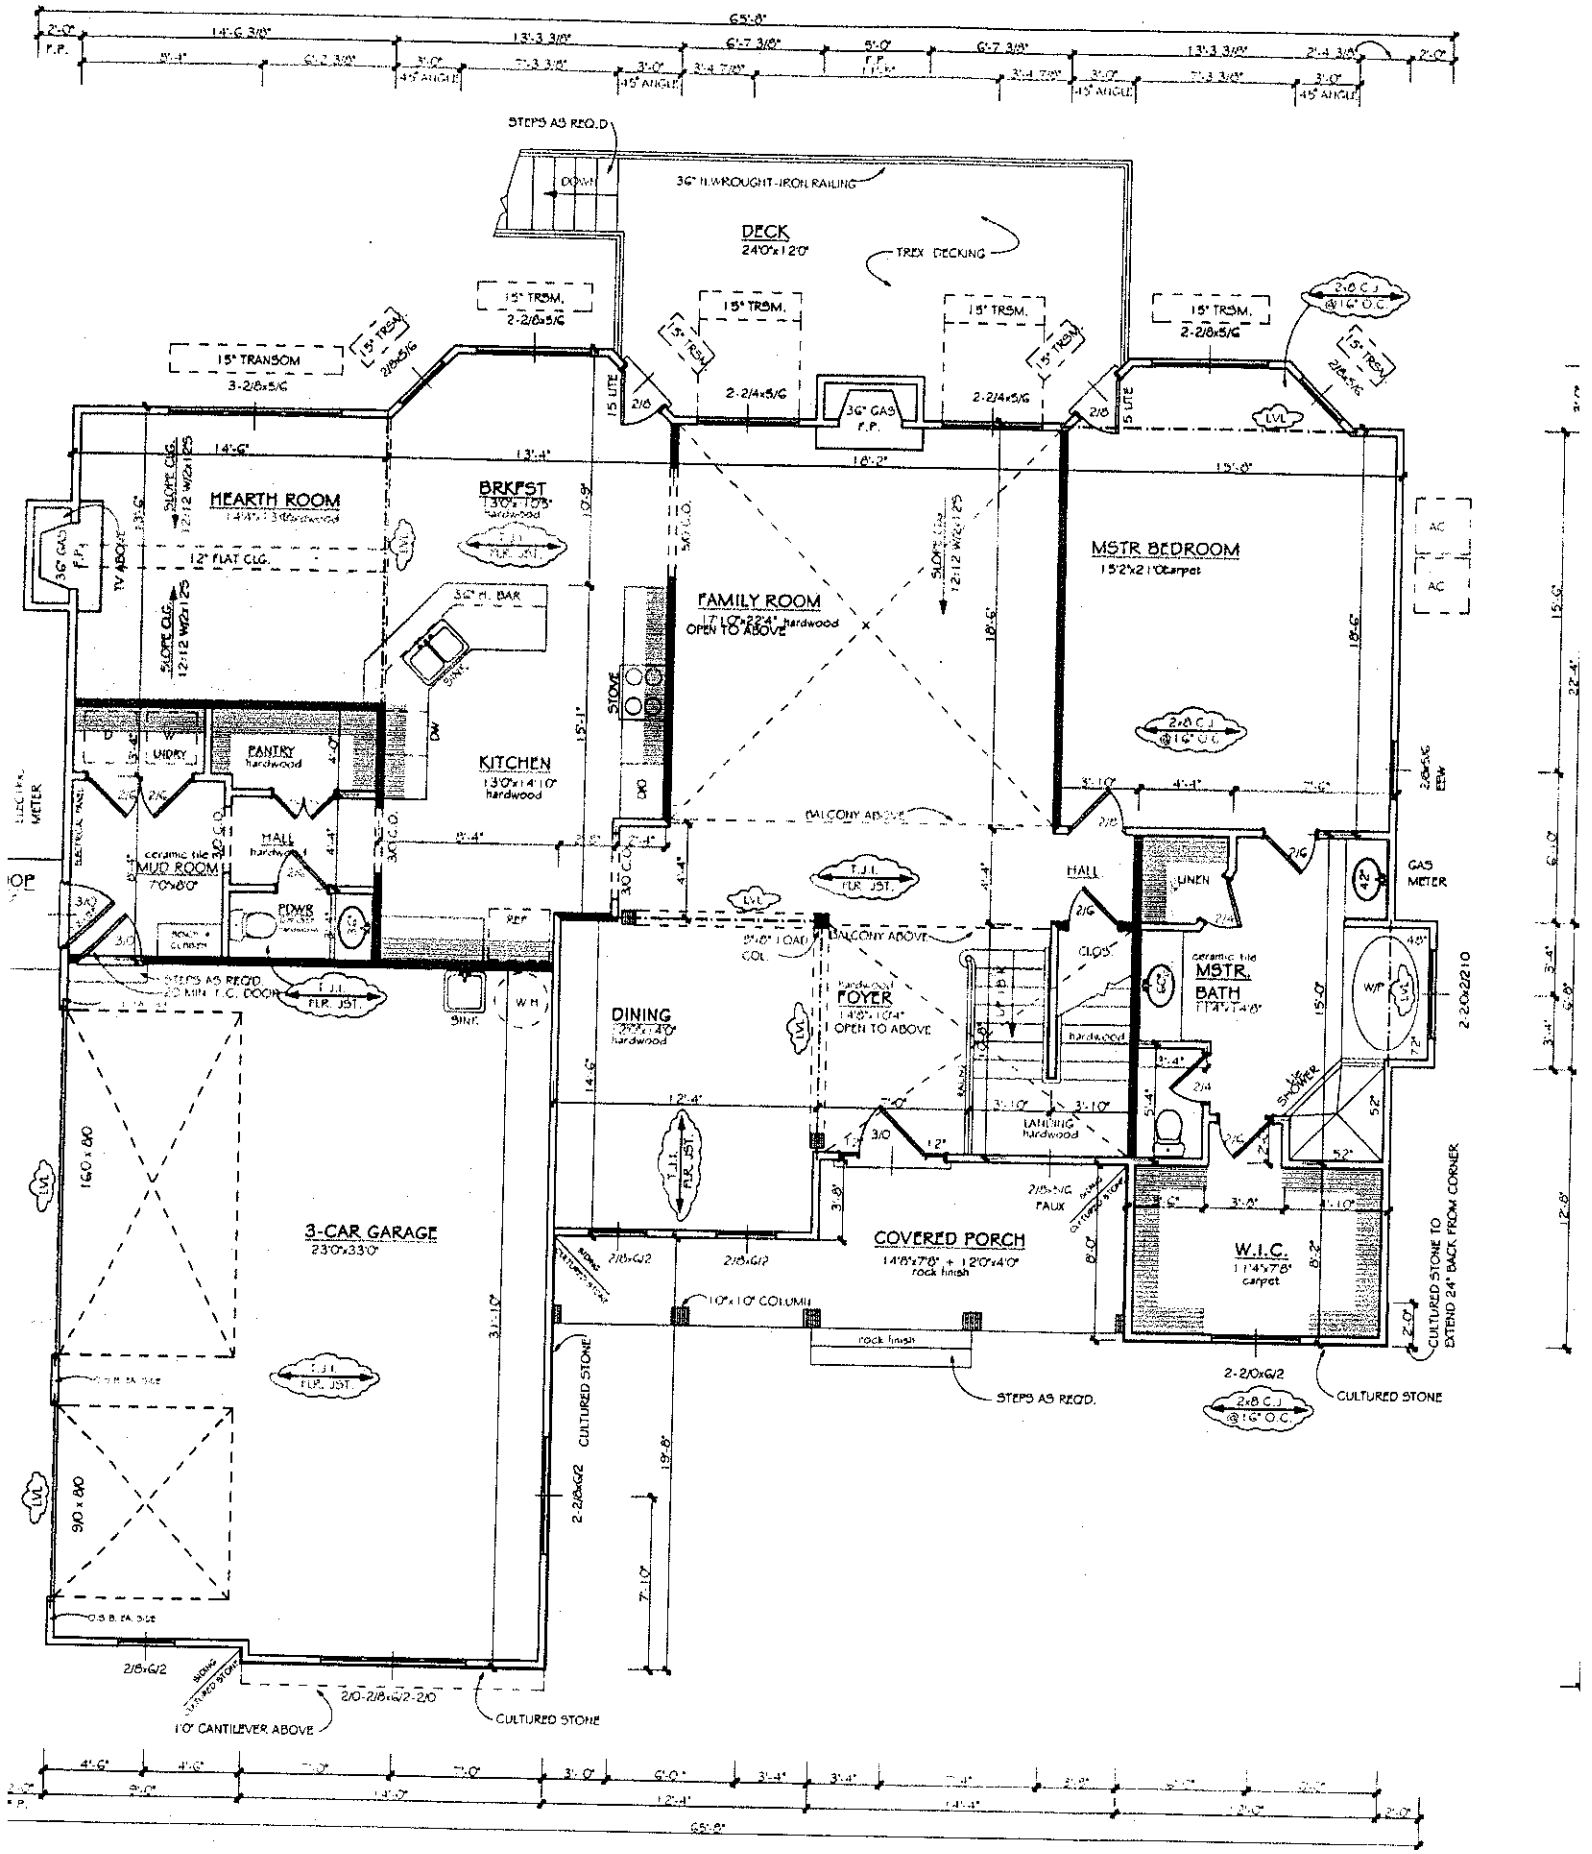
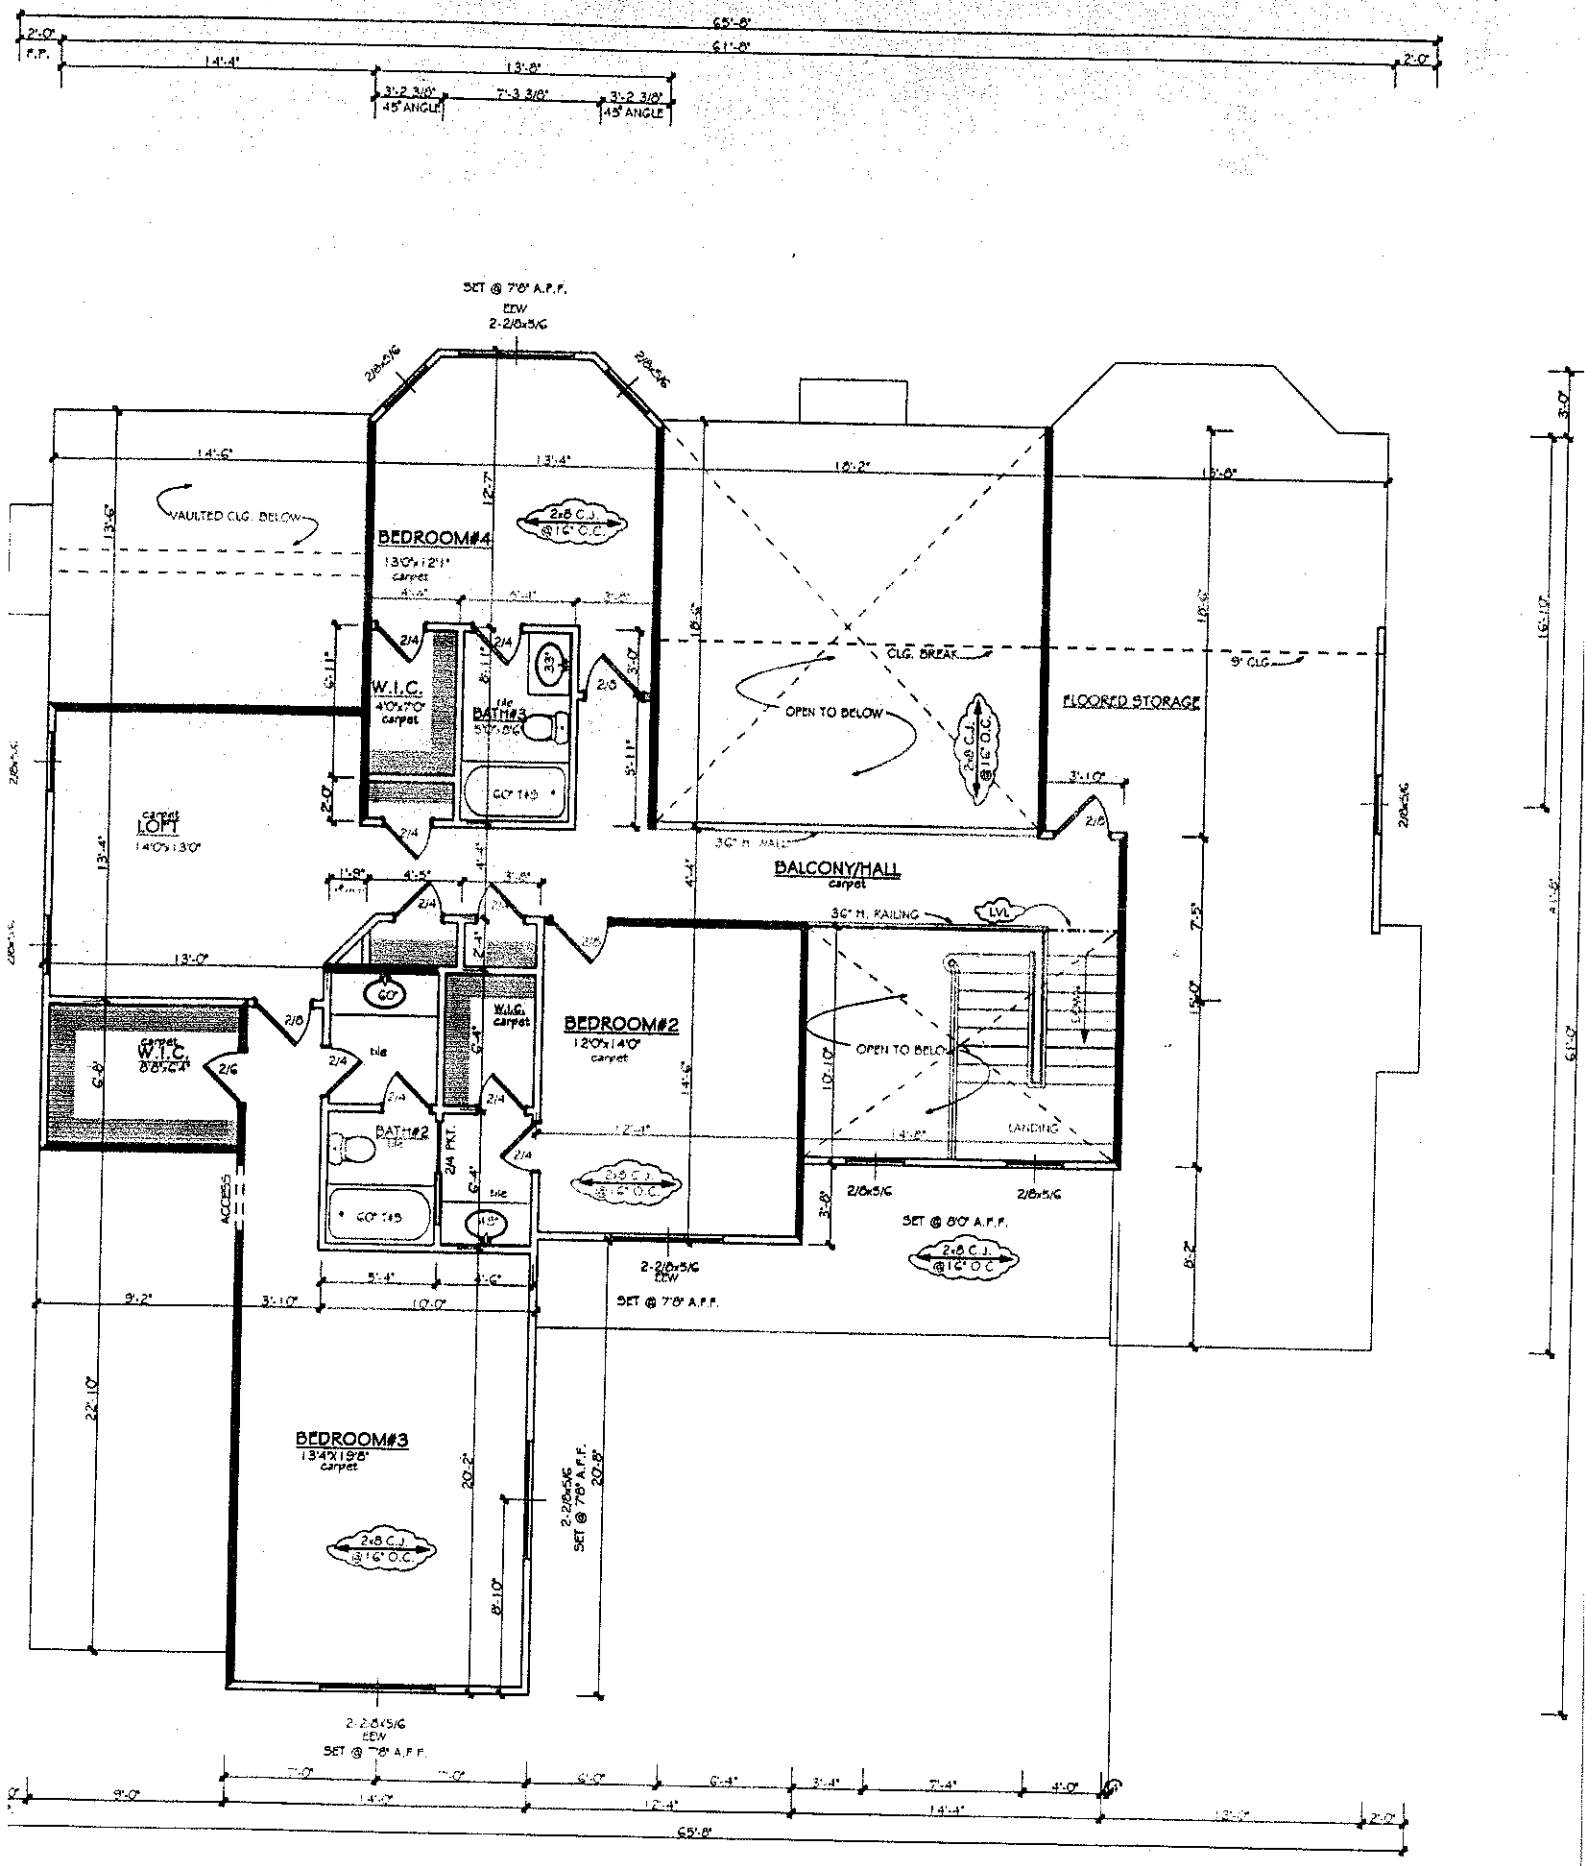

65'-8"
STEPS AS REQ.D
36" H. WROUGHT-IRON RAILING
DECK
24'0"x12'0"
TREX DECKING
15" TRSM.
2-2/8x5/G
15" TRANSOM
3-2/8x5/G
2-2/4x5/G
36" GAS F.P.
15 LITE
2/8
LVL
2x8 C.J. @16" O.C.
MEARTH ROOM
14'4"x13'6" hardwood
36" GAS F.P.
TV ABOVE
12" FLAT CLG.
5/8 SLOPE CLG. 12:12 W/2x12's
BRKFST
13'0"x10'8"
hardwood
FLR. JST.
36" H. BAR
SINK
FAMILY ROOM
17'-10"x22'4" hardwood
OPEN TO ABOVE
STOVE
DW
KITCHEN
13'0"x14'10"
hardwood
MSTR BEDROOM
15'2"x21'0"carpet
AC
UNDRY
PANTRY
hardwood
HALL
hardwood
ceramic tile
MUD ROOM
7'0"x8'0"
POWDER
BALCONY ABOVE
T.J.I.
FLR. JST.
HALL
LINEN
GAS METER
ELECTRIC METER
STEPS AS REQ.D
20 MIN. T.C. DOOR
SINK
W.H.
REF.
DINING
hardwood
FOYER
hardwood
14'8"x10'4"
OPEN TO ABOVE
ceramic tile
MSTR. BATH
11'4"x14'8"
W/P
SHOWER
LANDING
hardwood
3-CAR GARAGE
23'0"x33'0"
16'0 x 8'0
9'0 x 8'0
O.S.B. FA. SIDE
COVERED PORCH
14'8"x7'8" + 12'0"x4'0"
rock finish
10"x10" COLUMN
W.I.C.
11'4"x7'8"
carpet
FAUX
CULTURED STONE
2-2/0xG/2
2/8xG/2
2-2/8xG/2
2-2/8xG/2-2/0
10" CANTILEVER ABOVE
CULTURED STONE TO EXTEND 24" BACK FROM CORNER


65'-8"
61'-8"
2'-0"
F.F.
14'-4"
13'-0"
3'-2 3/8"
45° ANGLE
7'-3 3/8"
3'-2 3/8"
45° ANGLE
2'-0"
SET @ 7'6" A.F.F.
EEW
2-2/8x5/G
2/8x5/G
2/8x5/G
14'-6"
13'-4"
12'-2"
15'-0"
3'-0"
16'-10"
41'-6"
61'-0"
13'-6"
VAULTED CLG. BELOW
BEDROOM#4
13'0"x12'1"
carpet
12'-7"
2x8 C.J.
@12" O.C.
W.I.C.
4'0"x7'0"
carpet
2/4
2/4
BATH#3
5'5"x8'6"
tile
33"
2/8
5'-11"
6'-11"
3'-0"
2'-0"
GO" T&S
CLG. BREAK
9' CLG.
OPEN TO BELOW
2x8 C.J.
@16" O.C.
FLOORED STORAGE
3'-10"
2/8
carpet
LOFT
14'0"x13'0"
13'-4"
30" H. WALL
BALCONY/HALL
carpet
11'-8"
4'-5"
3'-8"
4'-4"
2/4
30" H. RAILING
LVL
13'-0"
GO"
W.I.C.
carpet
BEDROOM#2
12'0"x14'0"
carpet
14'-6"
carpet
W.I.C.
8'8"x2'4"
6'-8"
2/6
2/8
2/4
tile
6'-4"
2/4
2/4
BATH#2
5'0"
2/4 PKT.
6'-4"
2/4
tile
11"
GO" T&S
OPEN TO BELOW
10'-10"
LANDING
12'-4"
14'-6"
2x8 C.J.
@12" O.C.
2/8x5/G
2/8x5/G
3'-8"
SET @ 8'0" A.F.F.
2x8 C.J.
@12" O.C.
ACCESS
9'-2"
3'-10"
5'-4"
5'-6"
10'-0"
2-2/8x5/G
EEW
SET @ 7'8" A.F.F.
8'-2"
22'-10"
BEDROOM#3
13'4"x19'8"
carpet
20'-2"
2x8 C.J.
@16" O.C.
2-2/8x5/G
SET @ 7'8" A.F.F.
20'-8"
8'-10"
2-2/8x5/G
EEW
SET @ 7'8" A.F.F.
9'-0"
14'-0"
6'-0"
12'-4"
3'-4"
7'-4"
4'-0"
14'-4"
2'-0"
65'-8"