SOIL/SITE EVALUATION
for ON-SITE WASTEWATER SYSTEM

E: _____ APPLICATION DATE _____

SS: _____ DATE EVALUATED: _____

SED FACILITY: _____ PROPOSED DESIGN FLOW (.1949): _____ PROPERTY SIZE: _____

ION OF SITE: lot 344 Farms III PROPERTY RECORDED: _____

. SUPPLY: ☐ Private ☐ Public ☐ Well ☐ Spring ☐ Other _____

ATION METHOD: ☐ Auger Boring ☐ Pit ☐ Cut

F WASTEWATER: ☐ Sewage ☐ Industrial Process ☐ Mixed

map pit locations

.1940 LAND-SCAPE POSITION/ SLOPE %	HORI-ZON DEPTH (IN.)	SOIL MORPHOLOGY (.1941) .1941 STRUCTURE/ TEXTURE	SOIL MORPHOLOGY (.1941) .1941 CONSISTENCE/ MINERALOGY	OTHER PROFILE FACTORS .1942 SOIL WETNESS/ COLOR	.1943 SOIL DEPTH	.1956 SAPRO CLASS	.1944 RESTR HORIZ	PROFILE CLASS & LTAR
	0-15	BSCL VFSM	fri SSSP					PS .3
	15-52	RC SM	fri SSSP					
	0-9	BSCL VFSM	fri SSSP					PS .3
	9-32	RC SM	fri SSSP					
	32-48	RCL MFSM	fri SSSP					
	48-56	LSAP	fri SSSP					
	0-14	GSCL VFSM	fri SSSP					PS .075
	14-37	RC SM	fri SSSP	- Rock frags				
	37-50	CL MFSM	fri SSSP	- Many concretions				

DESCRIPTION	INITIAL SYSTEM	REPAIR SYSTEM
ble Space (.1945)		
n Type(s)		

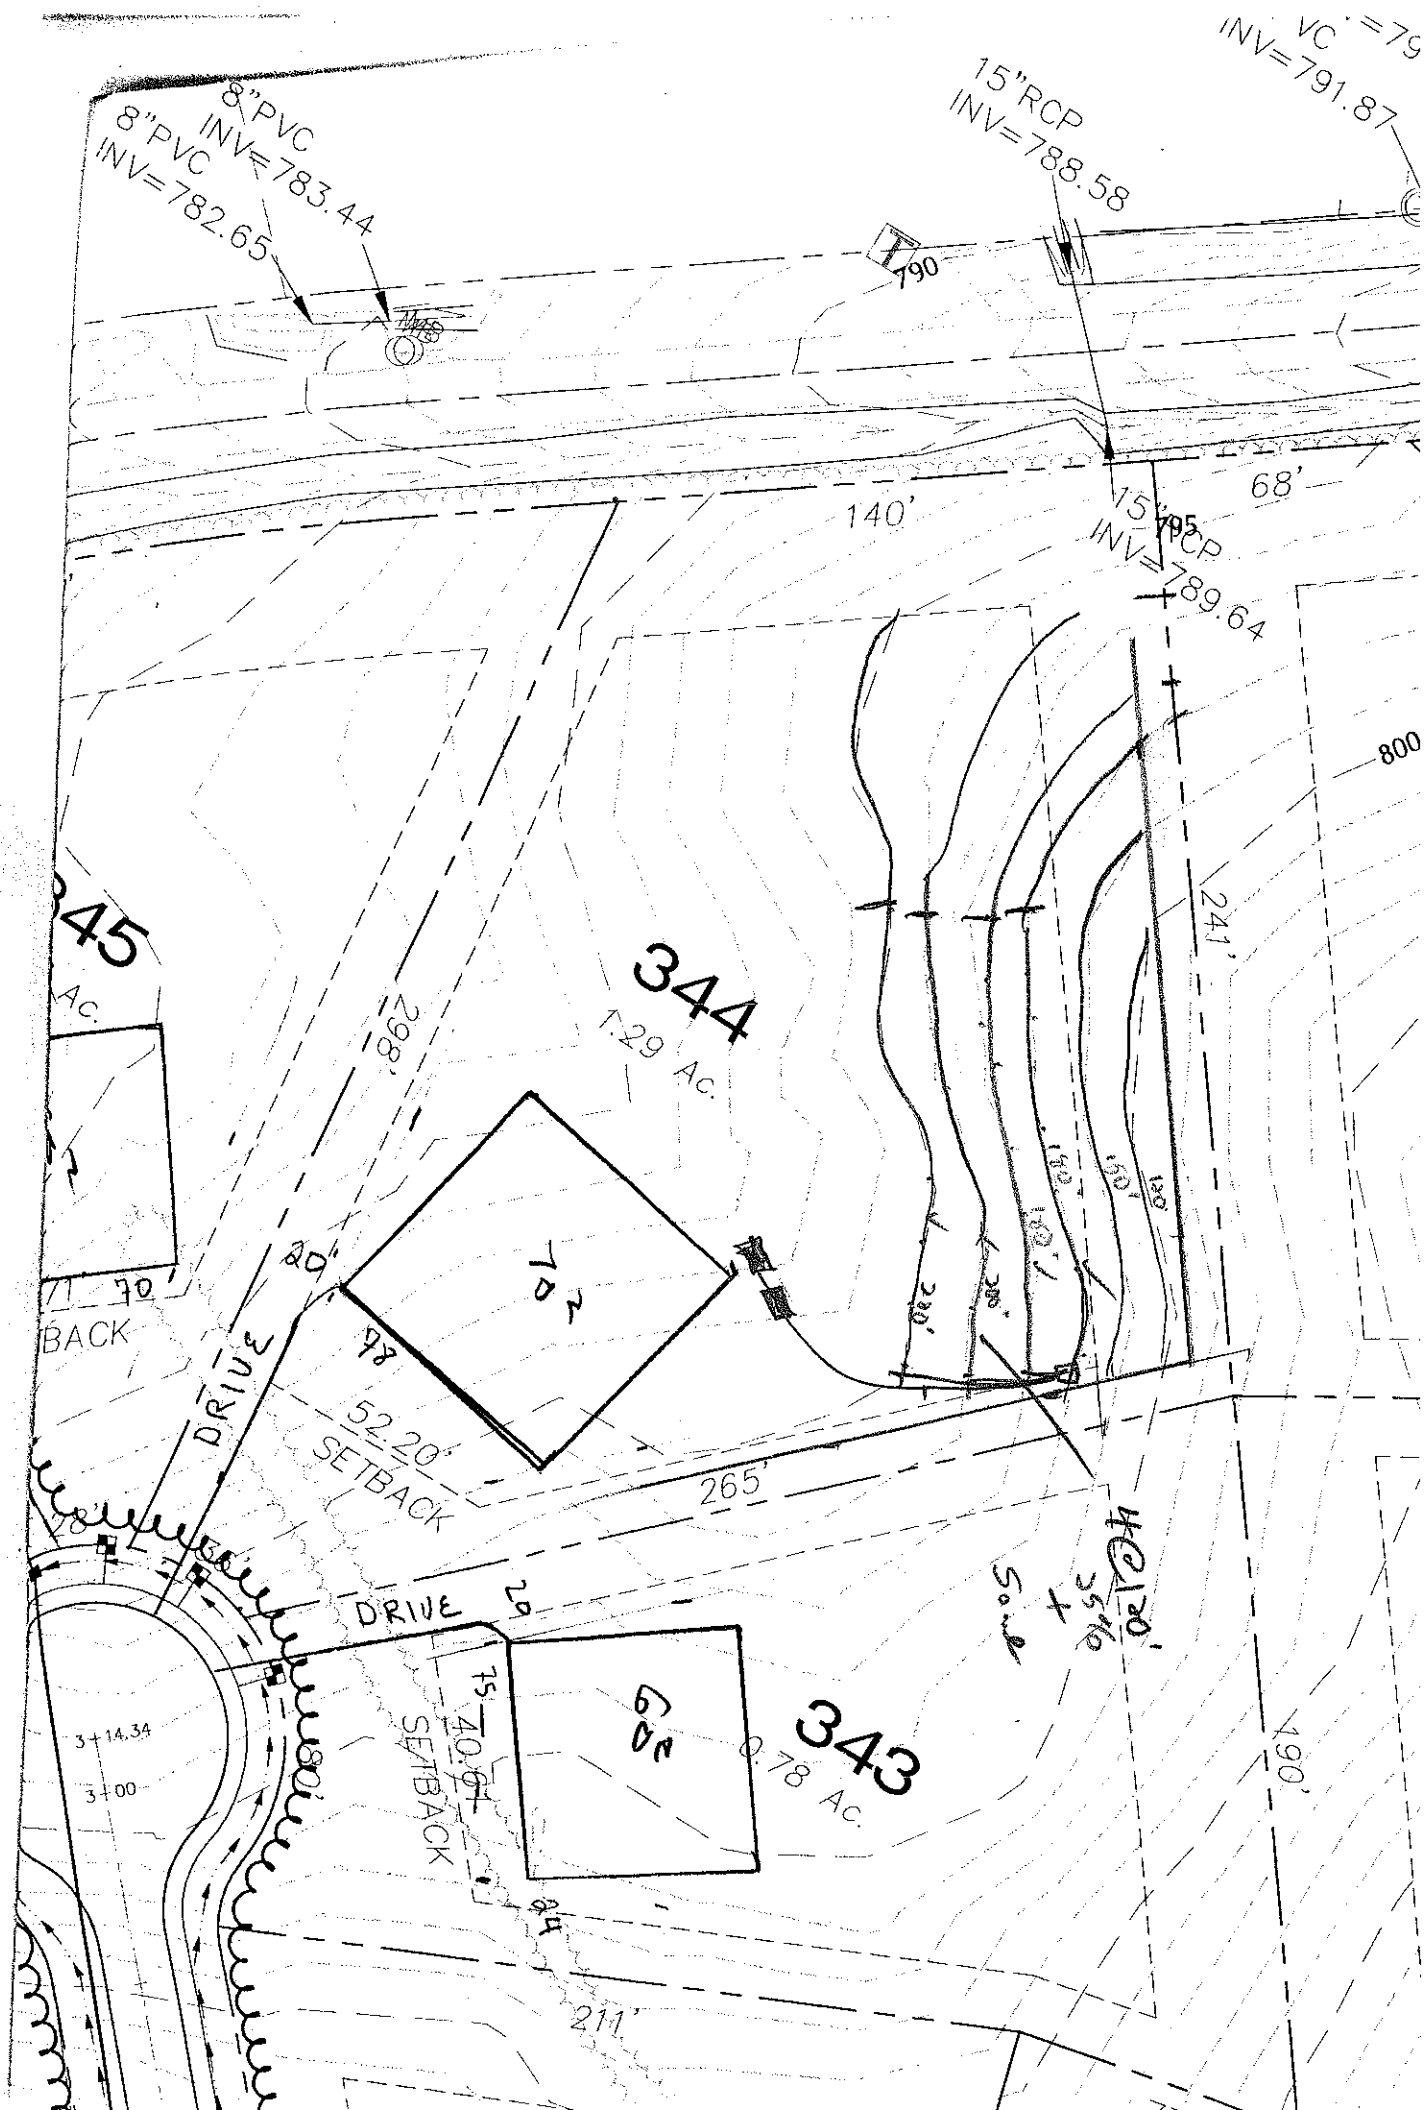
OTHER FACTORS (.1946): _____

SITE CLASSIFICATION (.1948): _____

EVALUATED BY: _____

OTHER(S) PRESENT: _____

ENTS: _____


8"PVC
INV=783.44
8"PVC
INV=782.65
15"RCP
INV=788.58
INV=791.87
790
795
68'
140'
15"RCP
INV=789.64
800
241'
345
Ac.
344
1.29 Ac.
288'
70
BACK
DRIVE
20'
78
70
52.20'
SETBACK
265'
DRIVE
20'
343
0.78 Ac.
75
40.97
SETBACK
24
211'
190'
3+14.34
3+00
80'