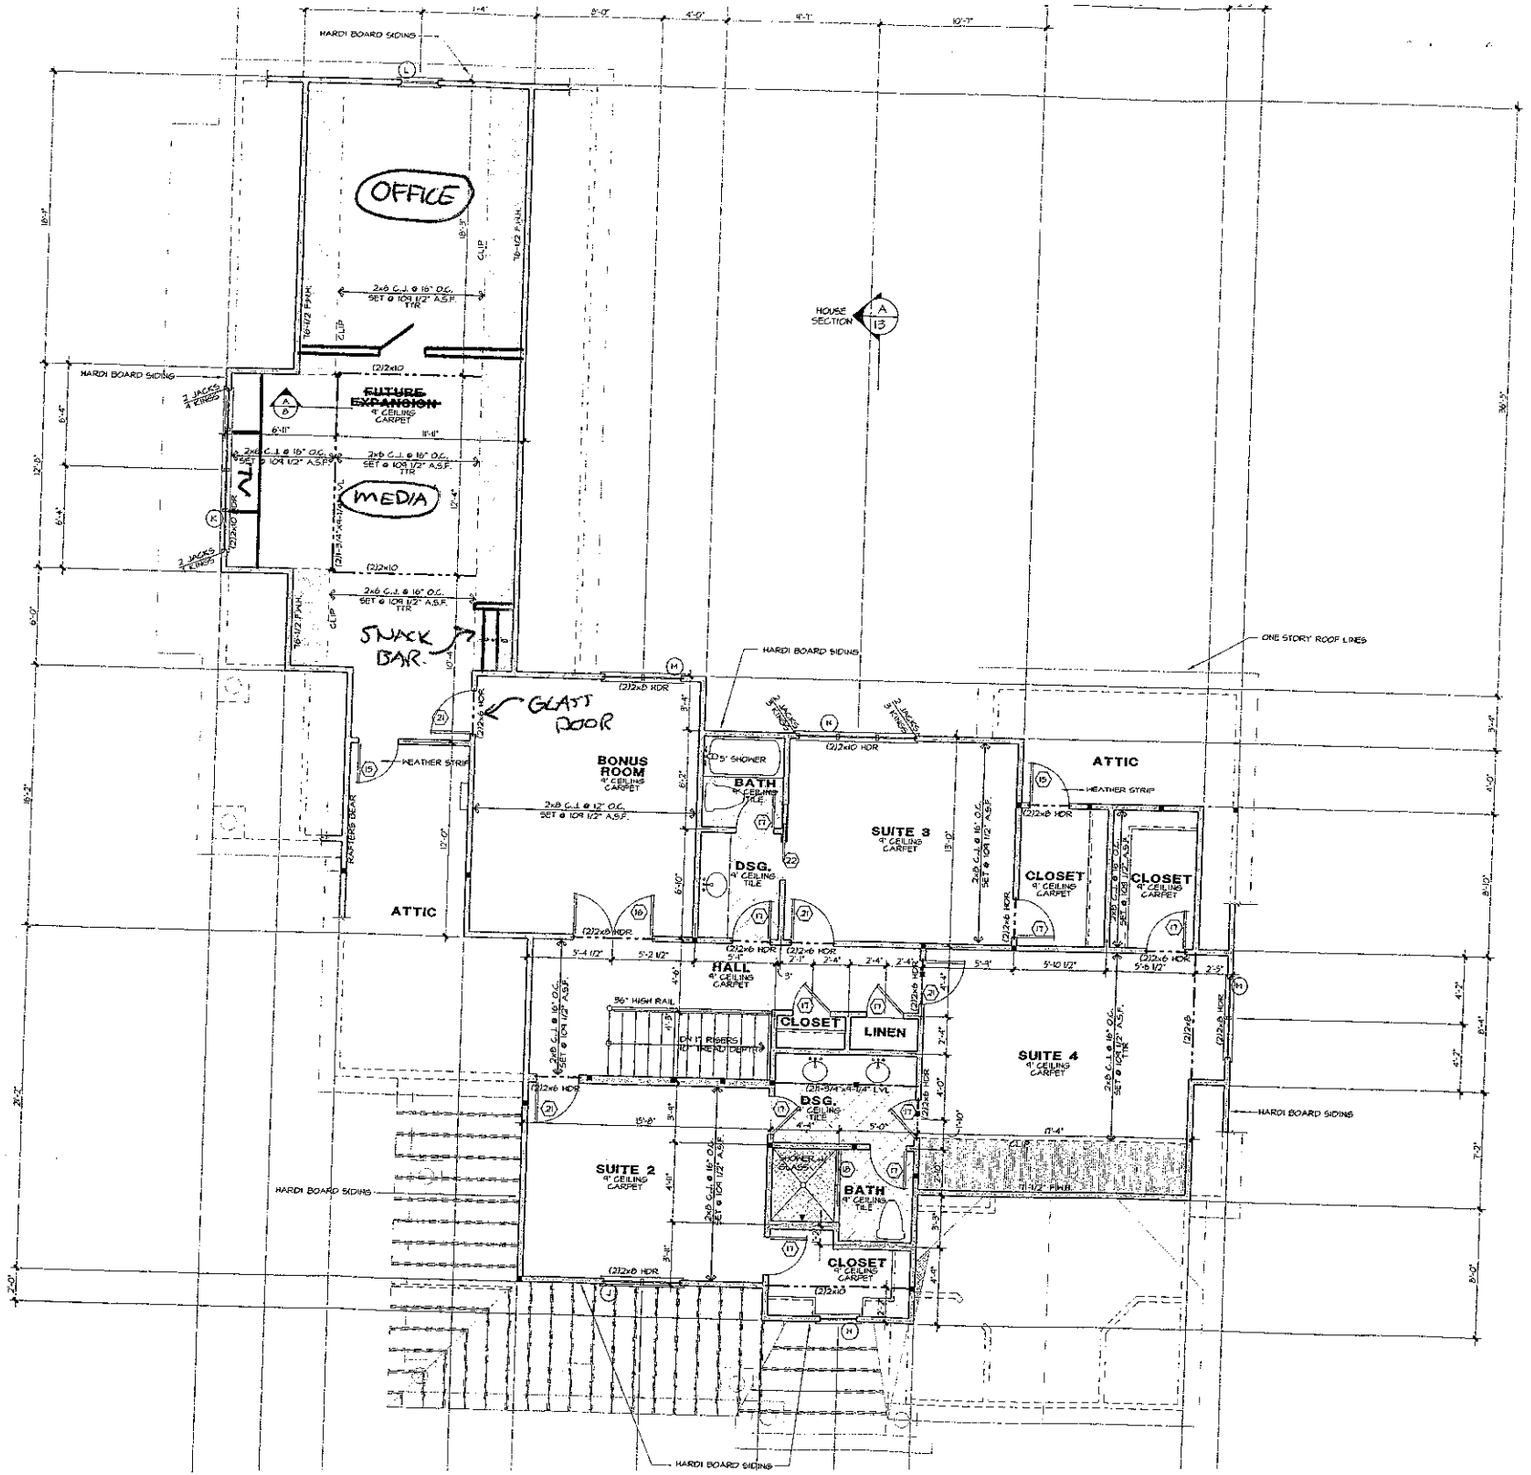


1	2-3'0" x 8'0"	3/4" GLASS FRENCH
2	3'0" x 8'0"	FRENCH
3	3'0" x 8'0"	1/2 GLASS
3	2'8" x 8'0"	CASED OPENING
4	3'0" x 8'0"	CASED OPENING
6	9'0" x 8'0"	CASED OPENING
7	5'0" x 8'0"	CASED OPENING
8	2'8" x 8'0"	SOLID PANEL DOOR
9	2'0" x 8'0"	SOLID PANEL DOOR
10	11'0" x 8'0"	CASED OPENING
11	2'8" x 8'0"	SOLID PANEL DOOR
12	2'4" x 8'0"	SOLID PANEL DOOR
13	2'8" x 8'0"	20 MINUTE FIRE DOOR
14	2'0"	TEMP. GLASS SHOWER DOOR
15	2'8" x 6'8"	SOLID PANEL DOOR
16	2-2'8" x 6'8"	FRENCH
17	2'4" x 6'8"	SOLID PANEL DOOR
18	4'0"	TEMP. GLASS SLIDING SHOWER DOOR
19	2'8" x 8'0"	1/2 GLASS
20	1'8" x 8'0"	SOLID PANEL DOOR
21	2'8" x 6'8"	SOLID PANEL DOOR
122	2'4" x 6'8"	SOLID PANEL POCKET DOOR

WINDOW SCHEDULE

	SIZE	DESCRIPTION
A	4-2'4" x 6'2"	DOUBLE HUNG
B	2-2'4" x 4'2"	DOUBLE HUNG
C	2-2'4" x 6'2"	DOUBLE HUNG
D	3-2'4" x 6'2"	DOUBLE HUNG
E	2'4" x 6'2"	DOUBLE HUNG
F	2'4" x 5'2"	DOUBLE HUNG
G	2-2'4" x 4'0"	DOUBLE HUNG TEMPERED
H	2'4" x 4'0"	ELIPTICAL FIXED
J	2-2'4" x 5'2"	DOUBLE HUNG
K	4-2'4" x 3'0"	FIXED
L	2'4" x 5'4"	DOUBLE HUNG
M	2-2'4" x 5'4"	DOUBLE HUNG
N	5-2'4" x 5'4"	DOUBLE HUNG

Square Footage

03-21-05
R.W.A.

Main Level Heated	2,040 Sq.Ft.
Upper Level Heated	1,431 Sq.Ft.
Total Heated	3,471 Sq.Ft.
Three Car Garage	827 Sq.Ft.
Future Expansion	692 Sq.Ft.
Front Porch	346 Sq.Ft.
Side Porch	59 Sq.Ft.
Total Under Roof	5,305 Sq.Ft.

NOTES:

*ALL ANGLED WALLS ARE 45° U.N.O.


* ■ INDICATES BLOCKING FOR ABOVE CONCENTRATED LOADS AND ROOF BRACING POINT LOADS U.N.O.

*SEE FRAMING NOTE 16 FOR HEADER SIZES UNLESS NOTED ON PLAN

*ALL DOORS ARE 6" FROM WALL UNLESS DIMENSIONED OTHERWISE

EXTERIOR WALL HEIGHT (h)	STUD SIZE/SPACING
h ≤ 10'	2x4 @ 16" oc
10' ≤ h ≤ 11'	2x4 @ 12" oc
11' ≤ h ≤ 15'	2x6 @ 16" oc
h ≥ 15'	CONSULT ENG.

GARAGE WALL TO BE 2x6 @ 16" O.C. IF EXCEEDING 10' IN HEIGHT

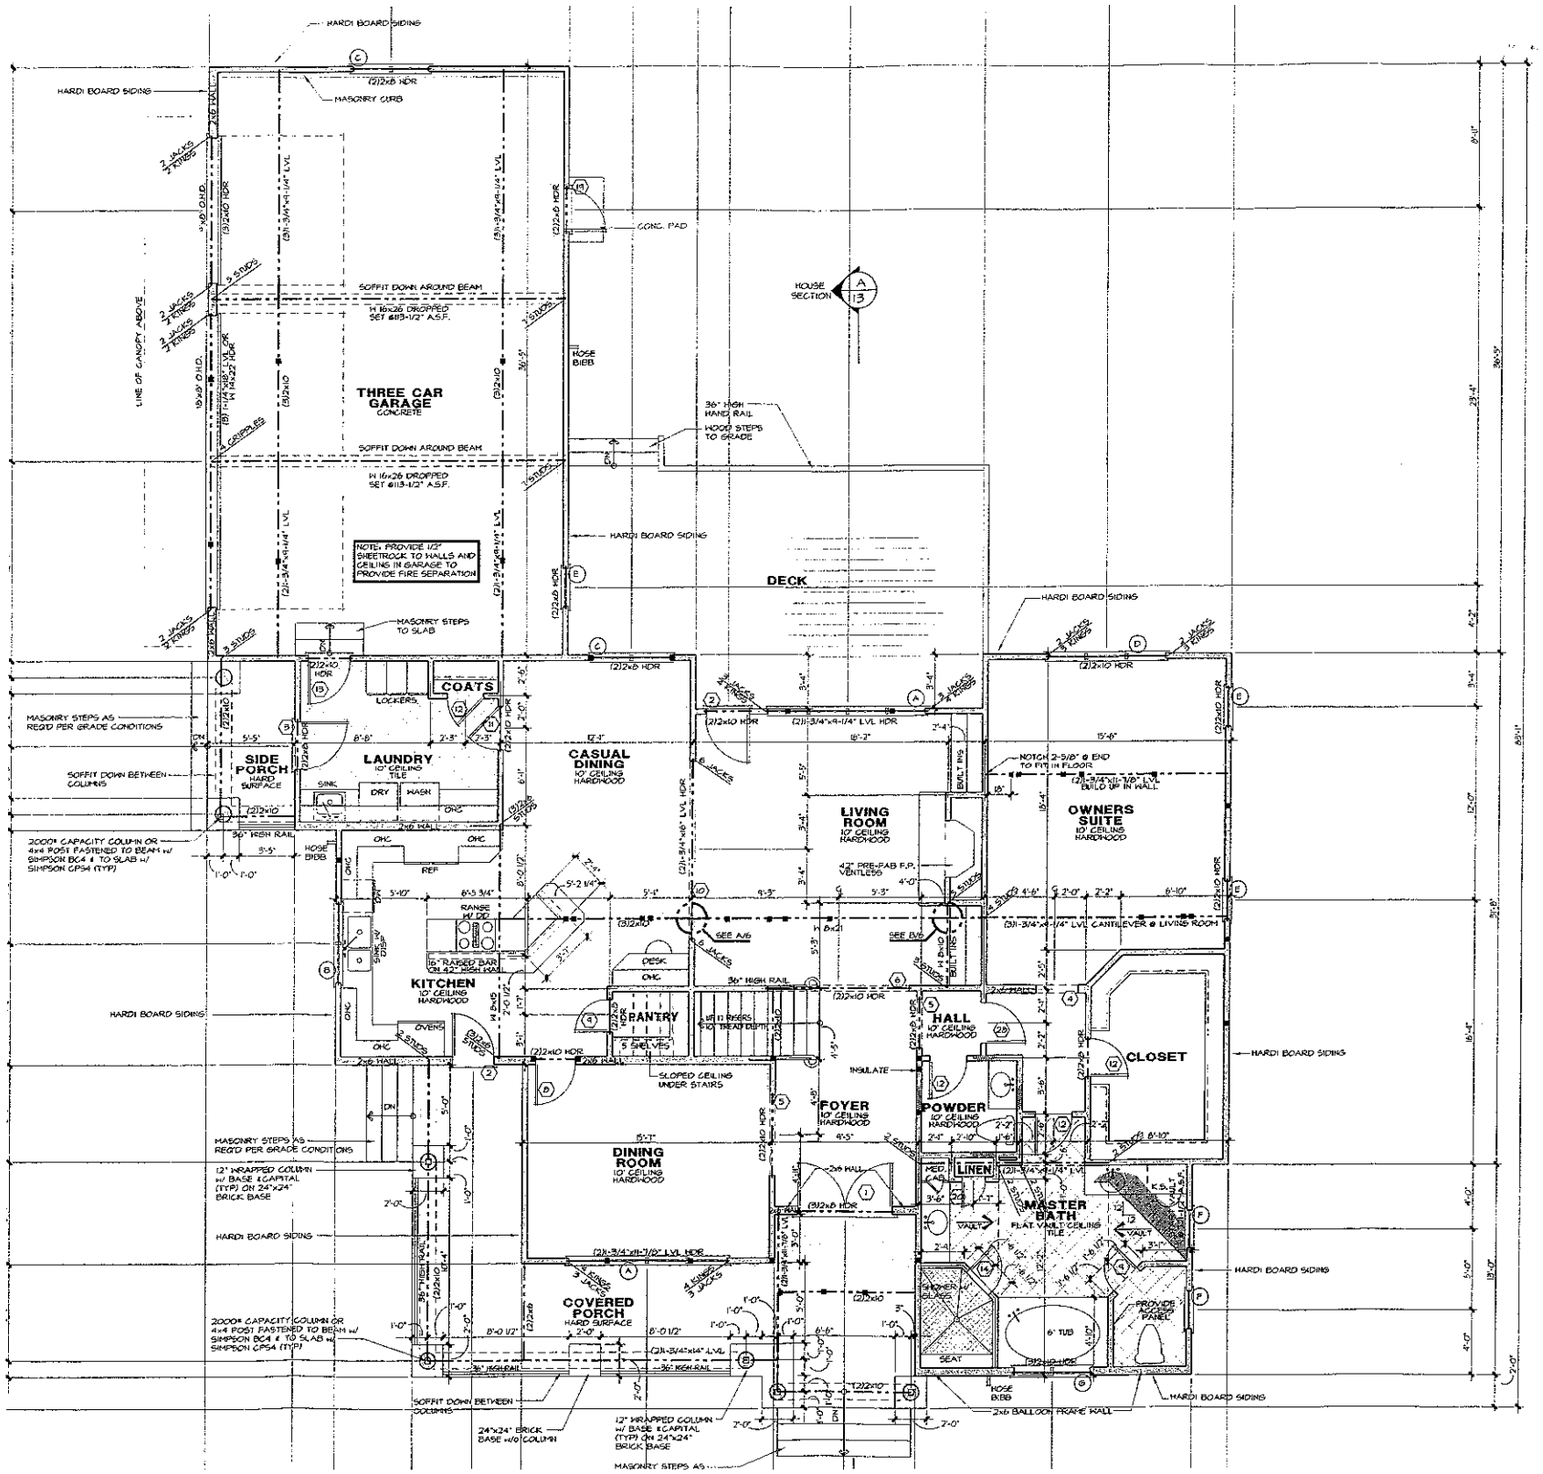

4	30" x 80"	CASED OPENING
6	30" x 80"	CASED OPENING
7	60" x 80"	CASED OPENING
8	2'-0" x 8'-0"	SOLID PANEL DOOR
9	2'-0" x 8'-0"	SOLID PANEL DOOR
10	118" x 80"	CASED OPENING
11	2'-0" x 8'-0"	SOLID PANEL DOOR
12	2'-0" x 8'-0"	SOLID PANEL DOOR
13	2'-6" x 8'-0"	20 MINUTE FIRE DOOR
14	22"	TEMP. GLASS SHOWER DOOR
15	2'-0" x 6'-8"	SOLID PANEL DOOR
16	2-2'-0" x 6'-8"	FRENCH
17	2'-0" x 6'-8"	SOLID PANEL DOOR
18	48"	TEMP. GLASS SLIDING SHOWER DOOR
19	2'-0" x 8'-0"	1/2 GLASS
20	1'-8" x 8'-0"	SOLID PANEL DOOR
21	2'-0" x 6'-8"	SOLID PANEL DOOR
22	2'-4" x 6'-8"	SOLID PANEL POCKET DOOR

WINDOW SCHEDULE

C.	SIZE	DESCRIPTION
A	4-2'-4" x 6'-0"	DOUBLE HUNG
B	2-2'-4" x 4'-0"	DOUBLE HUNG
C	2-2'-4" x 6'-0"	DOUBLE HUNG
D	3-2'-4" x 6'-0"	DOUBLE HUNG
E	2'-4" x 6'-0"	DOUBLE HUNG
F	2'-4" x 5'-0"	DOUBLE HUNG
G	2-2'-4" x 4'-0"	DOUBLE HUNG TEMPERED
H	2'-4" x 4'-0"	ELIPTICAL FIXED
J	2-2'-4" x 5'-0"	DOUBLE HUNG
K	4-2'-4" x 3'-0"	FIXED
L	2'-4" x 5'-0"	DOUBLE HUNG
M	2-2'-4" x 5'-0"	DOUBLE HUNG
N	3-2'-4" x 5'-0"	DOUBLE HUNG

Square Footage

04-21-05
R.W.A.

Main Level Heated	2,040 Sq.Ft.
Upper Level Heated	1,431 Sq.Ft.
Total Heated	3,471 Sq.Ft.
Three Car Garage	827 Sq.Ft.
Future Expansion	602 Sq.Ft.
Front Porch	346 Sq.Ft.
Side Porch	59 Sq.Ft.
Total Under Roof	5,305 Sq.Ft.

NOTES:

*ALL ANGLED WALLS ARE 45° U.N.O.

*■ INDICATES BLOCKING FOR ABOVE CONCENTRATED LOADS AND ROOF BRACING POINT LOADS U.N.O.

*SEE FRAMING NOTE 16 FOR HEADER SIZES UNLESS NOTED ON PLAN

*ALL DOORS ARE 8" FROM WALL UNLESS DIMENSIONED OTHERWISE

EXTERIOR WALL HEIGHT (h)	STUD SIZE/ SPACING
h ≤ 10'	2x4 @ 16" oc
10' ≤ h ≤ 11'	2x4 @ 12" oc
11' ≤ h ≤ 16'	2x6 @ 16" oc
h ≥ 16'	CONSULT ENG.
GARAGE WALL TO BE 2x6 @ 16" O.C. IF EXCEEDING 10' IN HEIGHT	