SOIL/SITE EVALUATION
for ON-SITE WASTEWATER SYSTEM

APPLICATION DATE: _____

SS: _____ DATE EVALUATED: _____

SED FACILITY: _____ PROPOSED DESIGN FLOW (.1949): _____ PROPERTY SIZE: _____

ION OF SITE: 16± 342 farms II PROPERTY RECORDED: _____

. SUPPLY: ☐ Private ☐ Public ☐ Well ☐ Spring ☐ Other _____

ATION METHOD: ☐ Auger Boring ☐ Pit ☐ Cut

F WASTEWATER: ☐ Sewage ☐ Industrial Process ☐ Mixed

.1940 LAND-SCAPE POSITION/ SLOPE %	HORI-ZON DEPTH (IN.)	SOIL MORPHOLOGY (.1941) .1941 STRUCTURE/ TEXTURE	SOIL MORPHOLOGY (.1941) .1941 CONSISTENCE/ MINERALOGY	OTHER PROFILE FACTORS .1942 SOIL WETNESS/ COLOR	.1943 SOIL DEPTH	.1956 SAPRO CLASS	.1944 RESTR HORIZ	PROFILE CLASS & LTAR
	0-6	BSkl wk	fr; ssP sP					
	6-49	RC ABk	fr sP - common/many yw Rock -4B's					PS .25
upper wall South (2)	0-6	BSkl wk	fr; ssP sP					
	6-30	RC Ank	fri sP ssP					.3 to 30"
	30+	Rock/C mix						
lower wall North (2)	0+	Yellow Rock + >50% Rock/mix of C Ank fri ssP						(4)

DESCRIPTION	INITIAL SYSTEM	REPAIR SYSTEM
ole Space (.1945)		
n Type(s)		
...ual		

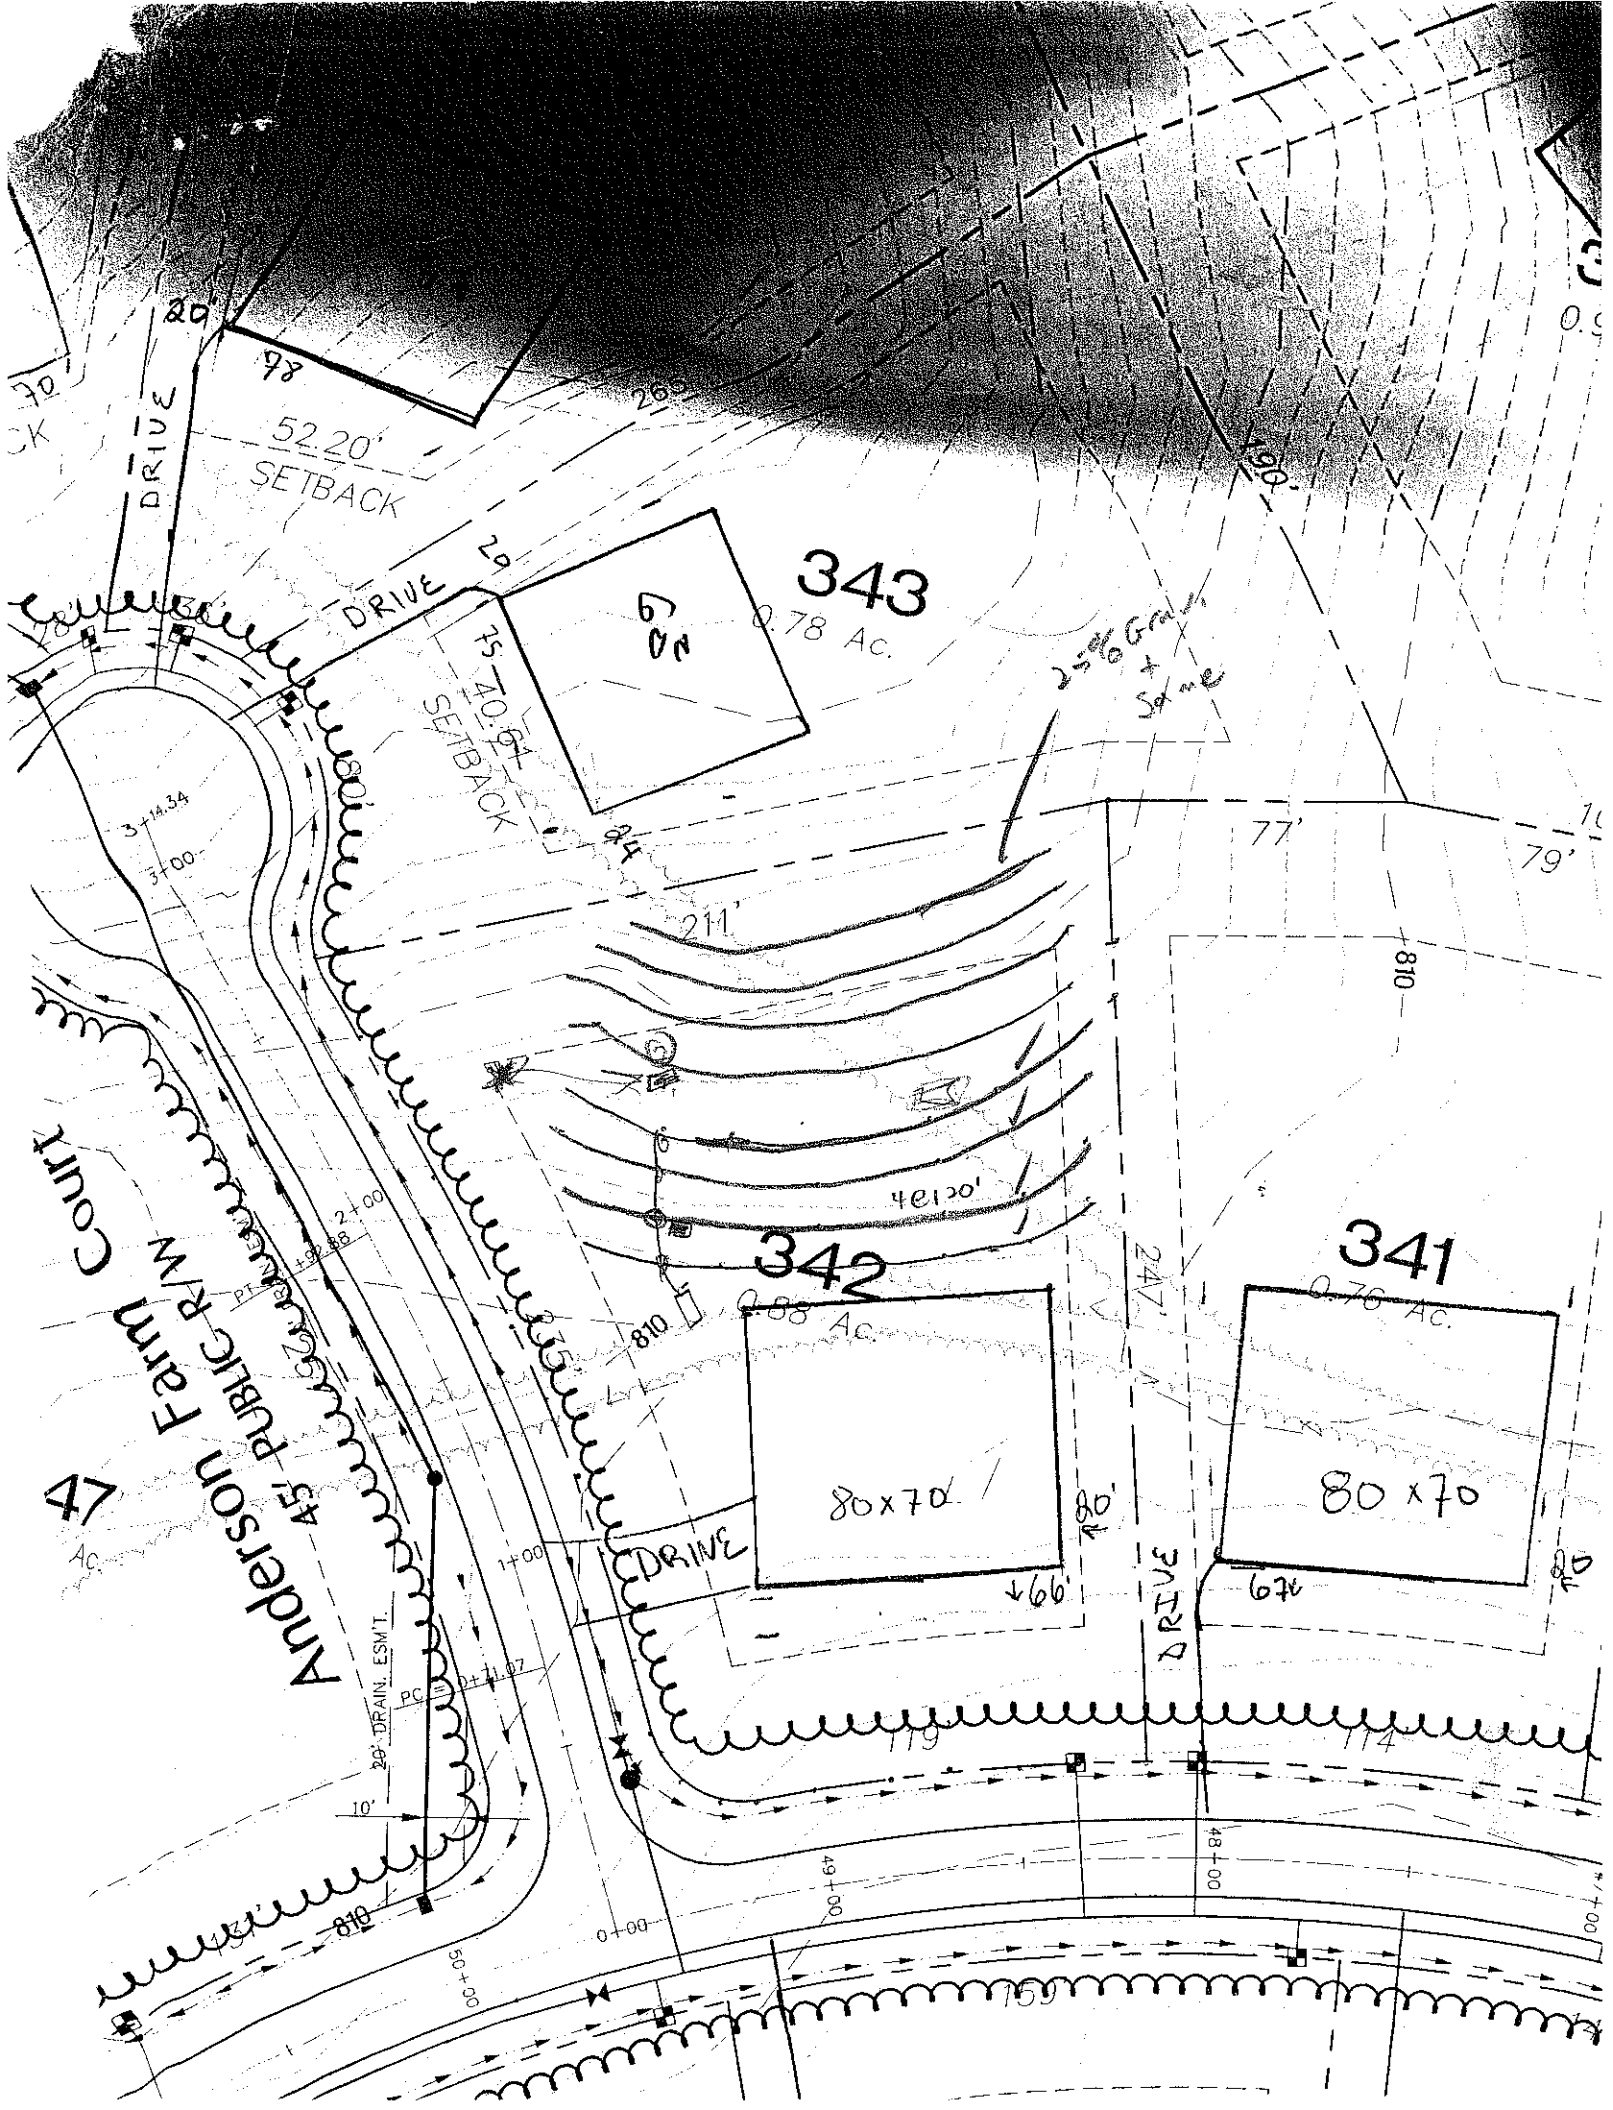
OTHER FACTORS (.1946): _____

SITE CLASSIFICATION (.1948): _____

EVALUATED BY: _____

OTHER(S) PRESENT: _____

ENTS: _____


20'
78
52.20'
SETBACK
DRIVE
343
0.78 Ac.
DRIVE
75
140.94'
SETBACK
DR
3+14.34
3+00
2+00
PT
2+88
211'
77'
79'
25% Grade
+
Same
810
4e120'
342
0.88 Ac.
341
0.76 Ac.
247'
80x70
80'
66'
80 x 70
67'
DRIVE
DRIVE
1+00
810
29' DRAIN. ESM'T.
PC
1+71.07
10'
810
0+00
50+00
49+00
48+00
119
114
159
Anderson Farm Court
43' PUBLIC R/W
47
Ac.