SOIL/SITE EVALUATION
for ON-SITE WASTEWATER SYSTEM

: _____ APPLICATION DATE _____

SS: _____ DATE EVALUATED: _____

SED FACILITY: _____ PROPOSED DESIGN FLOW (.1949): _____ PROPERTY SIZE: _____

ION OF SITE: 343 farms III PROPERTY RECORDED: _____

. SUPPLY: ☐ Private ☐ Public ☐ Well ☐ Spring ☐ Other _____

ATION METHOD: ☐ Auger Boring ☐ Pit ☐ Cut

F WASTEWATER: ☐ Sewage ☐ Industrial Process ☐ Mixed

.1940 LAND-SCAPE POSITION/ SLOPE %	HORI-ZON DEPTH (IN.)	SOIL MORPHOLOGY (.1941) .1941 STRUCTURE/ TEXTURE	SOIL MORPHOLOGY (.1941) .1941 CONSISTENCE/ MINERALOGY	OTHER PROFILE FACTORS .1942 SOIL WETNESS/ COLOR	.1943 SOIL DEPTH	.1956 SAPRO CLASS	.1944 RESTR HORIZ	PROFILE CLASS & LTAR
	0-6	BSCL WR	fri SSSP	SeaP				PS
	6-46	RBL ANH	fri SSSP	SeaP				.3
	0-12	BSCL WSBK	fri SSSP	SeaP				PS
	12-43	RC SBK	fri SSSP	SeaP				.3
	43-55	RCL WMSBK	fri SSSP	SeaP				
	0-6	BSCL WK	fri SSSP	SeaP				VS
	6-30	RC SBK	fri SSSP	SeaP				.3
	30-55	RCL MWSBK	fri SSSP	SeaP — many RSAP Inc				

DESCRIPTION	INITIAL SYSTEM	REPAIR SYSTEM
site Space (.1949)		
n Type(s)		

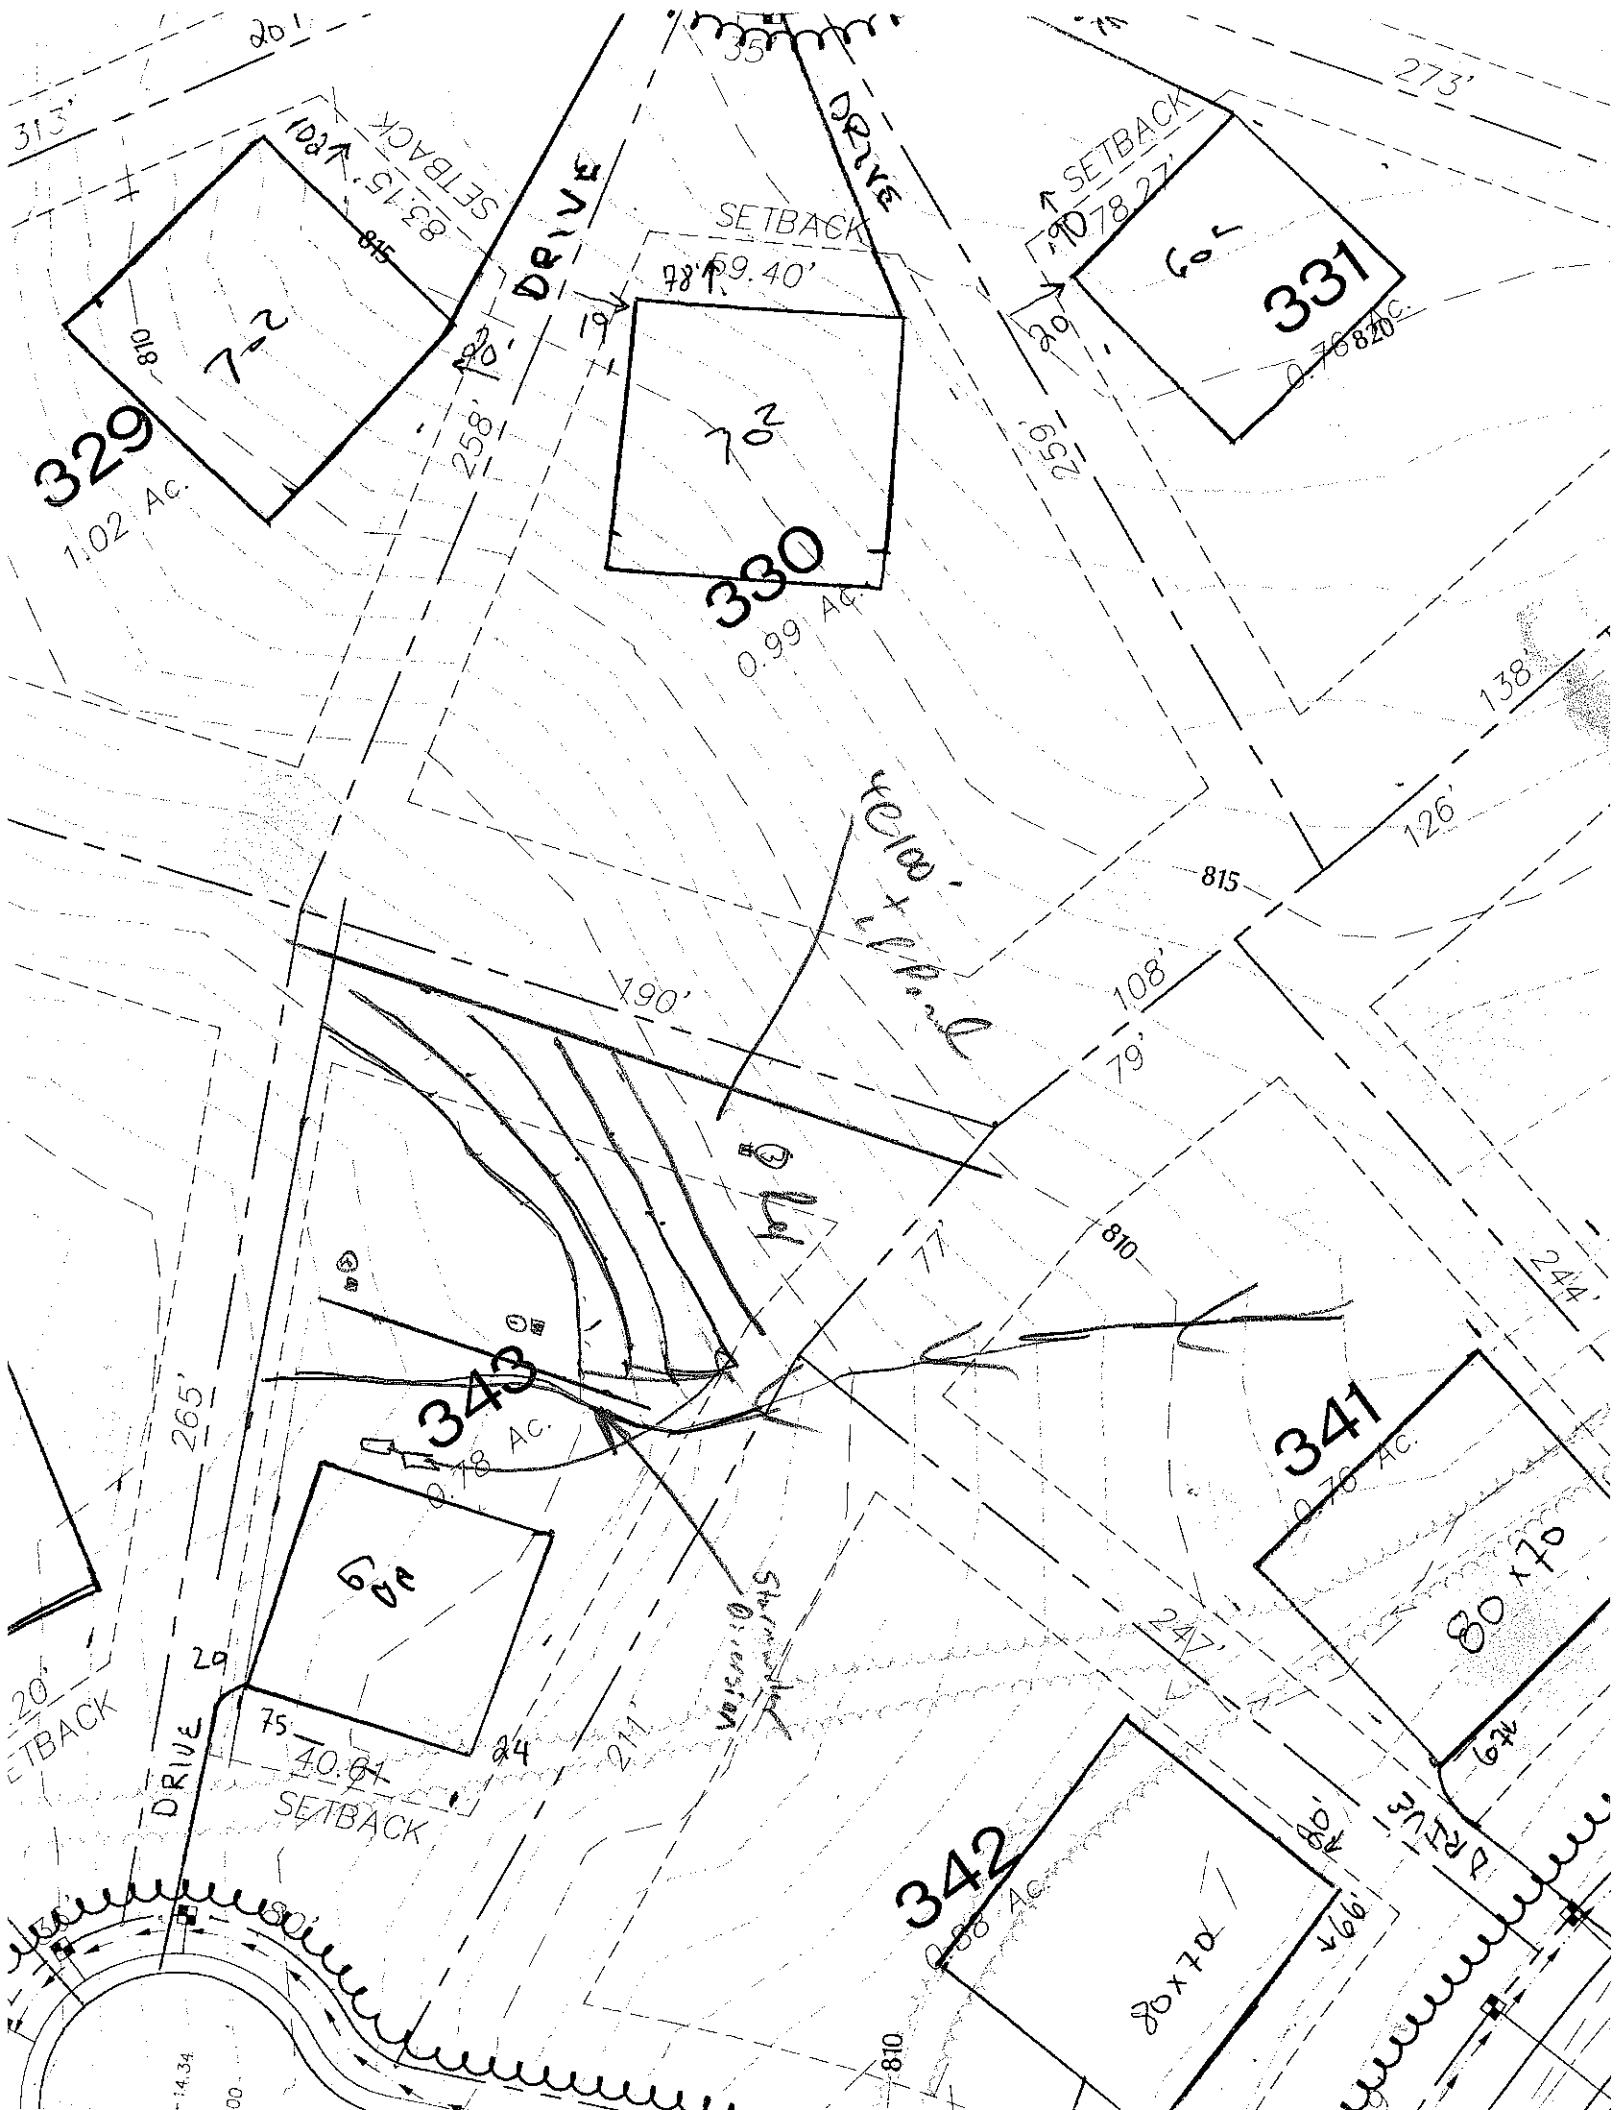
OTHER FACTORS (.1946): _____

SITE CLASSIFICATION (.1948): _____

EVALUATED BY: _____

OTHER(S) PRESENT: _____

ENTS: _____


329
1.02 AC.
330
0.99 AC.
331
0.76 AC.
343
0.78 AC.
341
0.76 AC.
342
0.88 AC.
DRIVE
SETBACK
815
810
80 x 70
313'
273'
259'
190'
138'
126'
108'
79'
77'
244'
247'
211'
265'
258'
83.15'
78'
69.40'
78.27'
40.64'
24'
29'
75'
20'
19'
10'
8'
5'
Stream
Pond