
DRIVEWAY PIPES LOCATION, GRADE, AND SIZE (MINIMUM 18") ARE TO BE APPROVED BY THE FARMS ARCHITECTURAL CONTROL COMMITTEE PRIOR TO CONSTRUCTION.

PRELIMINARY PLAT. NOT FOR CONSTRUCTION RECORDATION, SALES OR CONVEYANCES

NORTH ORIENTED TO GRID(NAD 83)

LINE TABLE		
LINE	BEARING	LENGTH
L1	N67°47'25"E	0.27'

CURVE TABLE					
CURVE	RADIUS	LENGTH	BEARING	CHORD	DELTA
C1	110.00'	220.70'	S07°06'59"W	185.50'	114°57'17"

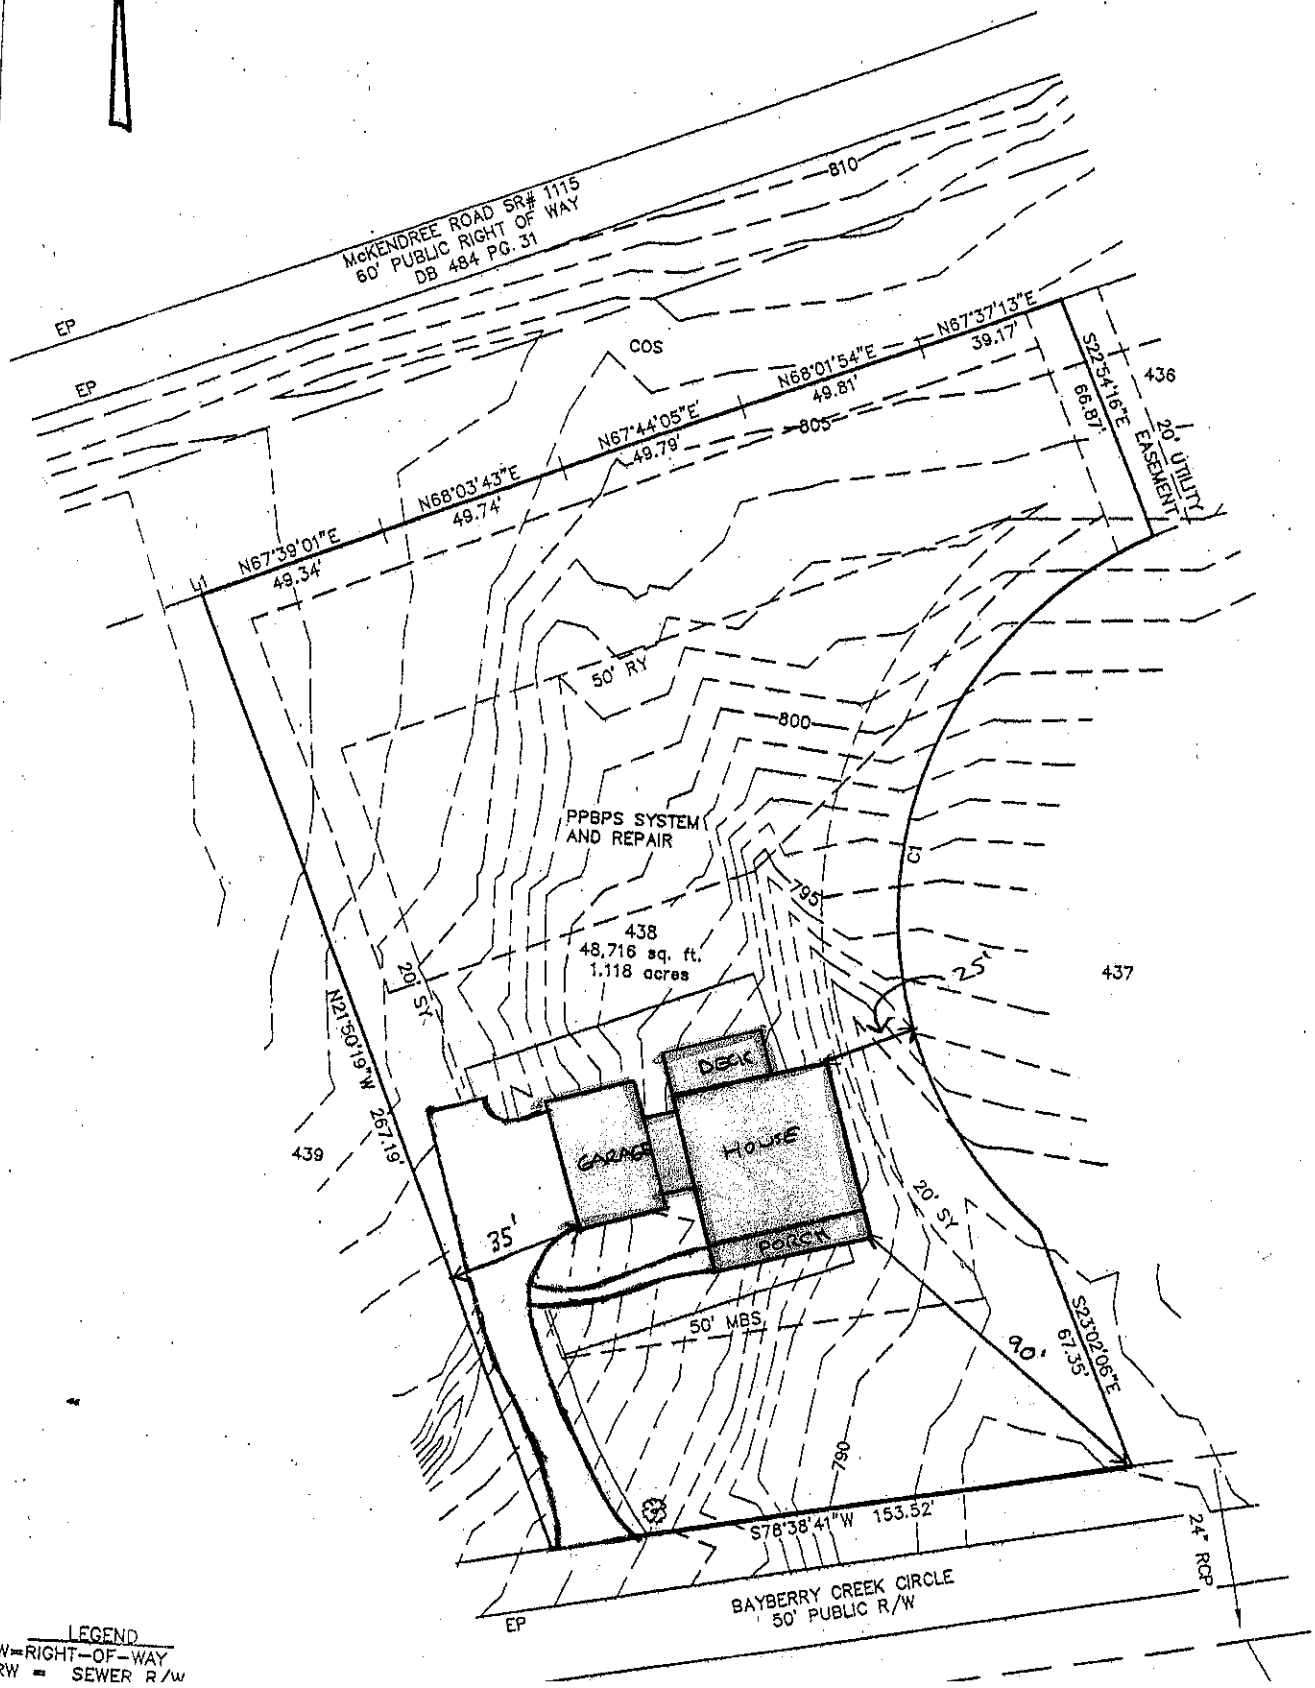

LEGEND
R/W=RIGHT-OF-WAY
SSRW = SEWER R/W