DEPARTMENT OF ENVIRONMENT, HEALTH, AND NATURAL RESOURCES
DIVISION OF ENVIRONMENTAL HEALTH
ON-SITE WASTEWATER SECTION

Sheet 1 of 2E
PROPERTY ID #:
COUNTY:

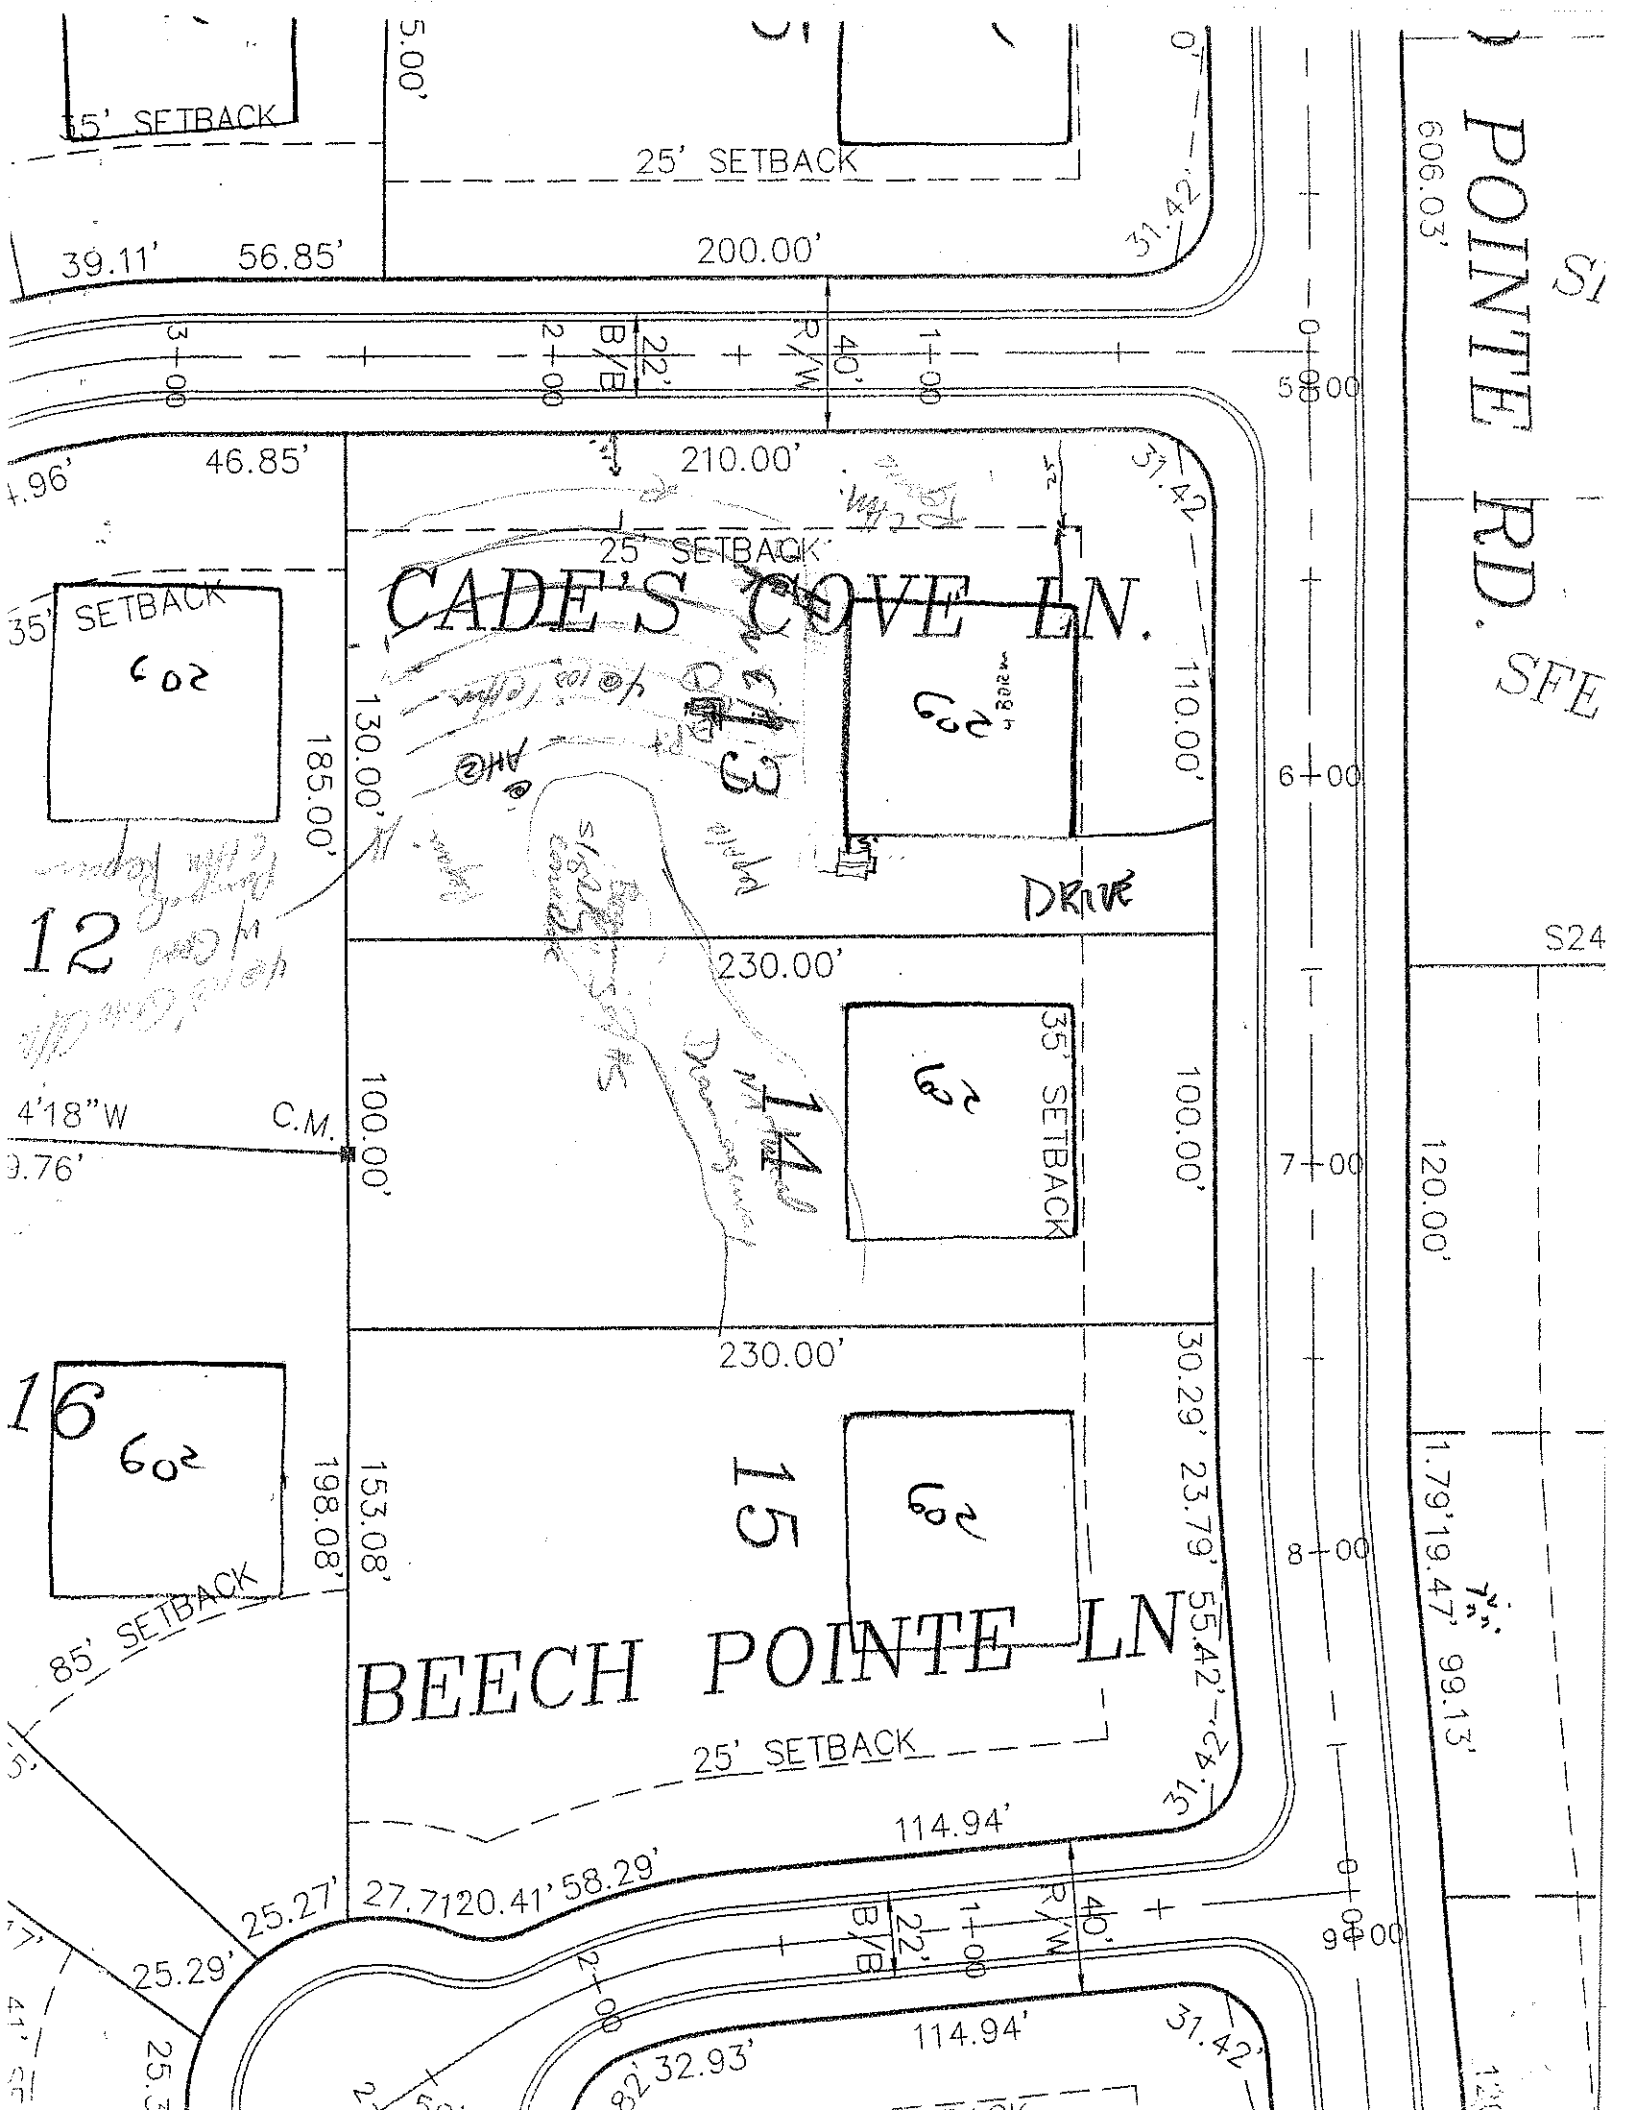
SOIL/SITE EVALUATION
for ON-SITE WASTEWATER SYSTEM

OWNER: CRT APPLICANT:
ADDRESS: APPLICATION DATE: DATE EVALUATED: 4/2/97
PROPOSED FACILITY: PROPOSED DESIGN FLOW (.1949): PROPERTY SIZE:
LOCATION OF SITE: Lot 13 Hawbrook PROPERTY RECORDED:
WATER SUPPLY: ☐ Private ☐ Public ☐ Well ☐ Spring ☐ Other
EVALUATION METHOD: ☐ Auger Boring ☐ Pit ☐ Cut
TYPE OF WASTEWATER: ☐ Sewage ☐ Industrial Process ☐ Mixed

PROFILE #	.1940 LAND-SCAPE POSITION/ SLOPE %	HORIZON DEPTH (IN.)	SOIL MORPHOLOGY (.1941) STRUCTURE/ TEXTURE	SOIL MORPHOLOGY (.1941) CONSISTENCE/ MINERALOGY	OTHER PROFILE FACTORS .1942 SOIL WETNESS/ COLOR	.1943 SOIL DEPTH	.1956 SAPRO CLASS	.1944 RESTR HORIZ	PROFILE CLASS & LTAR
1	Ex Pt L p-t/3%	0-46	sl/l rc/cl	fr/ss/ss/typ					PS .54
2	L sl/3% to sl/5% convex ~ 85	0-7 7-24 24-48	gr brn sl sl/l c yel/brn/red cl/sc/sbk brn/yel sap	fr fr/ss/ss fr/ss/ss/typ					PS .37
3									
4									

DESCRIPTION	INITIAL SYSTEM	REPAIR SYSTEM
Available Space (.1945)		
System Type(s)		
Site LTAR		

OTHER FACTORS (.1946):
SITE CLASSIFICATION (.1948):
EVALUATED BY:
OTHER(S) PRESENT:


25' SETBACK
200.00'
39.11'
56.85'
31.42'
606.03'
POINTE RD. SE
CADE'S COVE LN.
210.00'
25' SETBACK
46.85'
602
185.00'
130.00'
110.00'
DRIVE
12
230.00'
35' SETBACK
100.00'
4'18"W
C.M.
9.76'
16
198.08'
153.08'
85' SETBACK
15
BEECH POINTE LN
25' SETBACK
114.94'
30.29'
23.79'
55.42'
25.27'
27.71
20.41'
58.29'
25.29'
32.93'
S24
120.00'
1.79'
19.47'
99.13'
5+00
6+00
7+00
8+00
9+00
0+00
1+00
2+00
3+00
R/W
40'
B/B
22'