
FRANK BETZ ASSOCIATES INC.

HOMEPLA

Designed for Todays M

Lot 96 Holiday Hampton
328 Chuckwood Rd
Foyer 1st Floor Plan

DEFOORS MILL

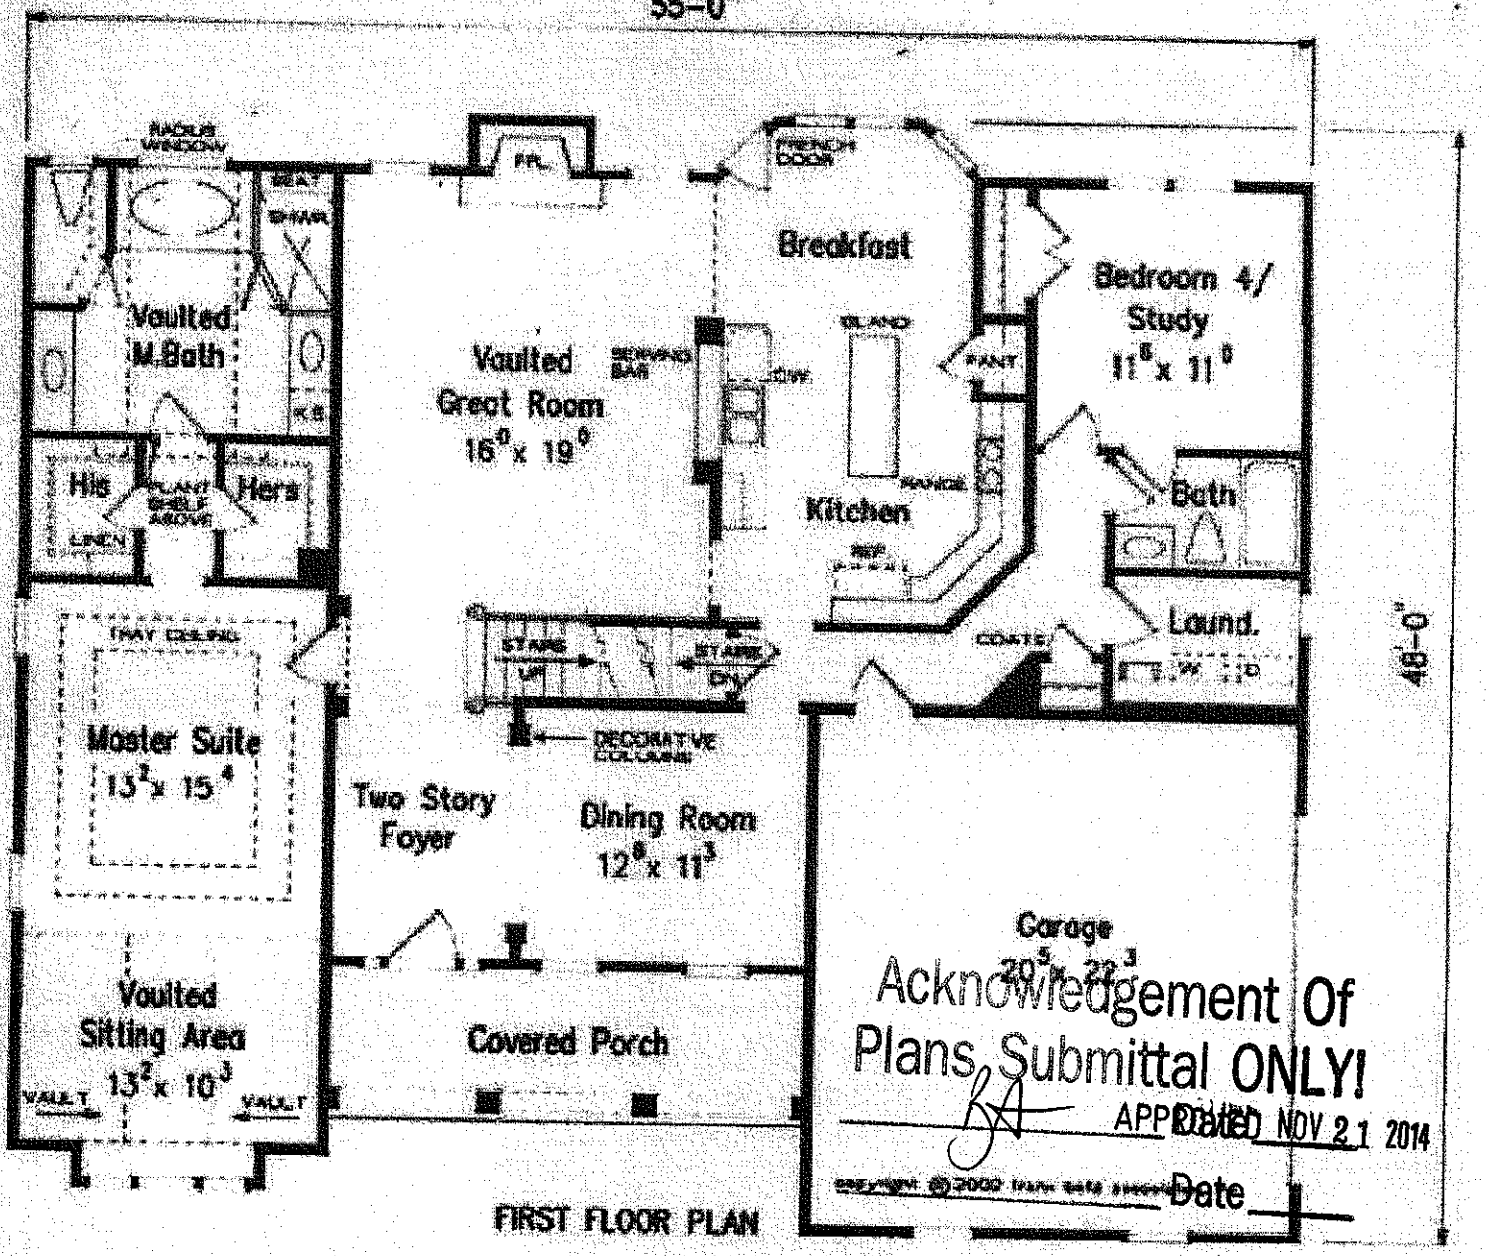

Floorplans and Elevations are subject to change. Floorplan dimensions are approximate. Consult workin
Elevations are artists' conceptions. Photographs may have been modified from the original construction c


FRANK BETZ ASSOCIATES INC.

HOMEPLA

Designed for Todays M

Lot 96 Hobby Hanb
324 Chm Saloon B
2nd Floor Plan

DEFOORS MILL

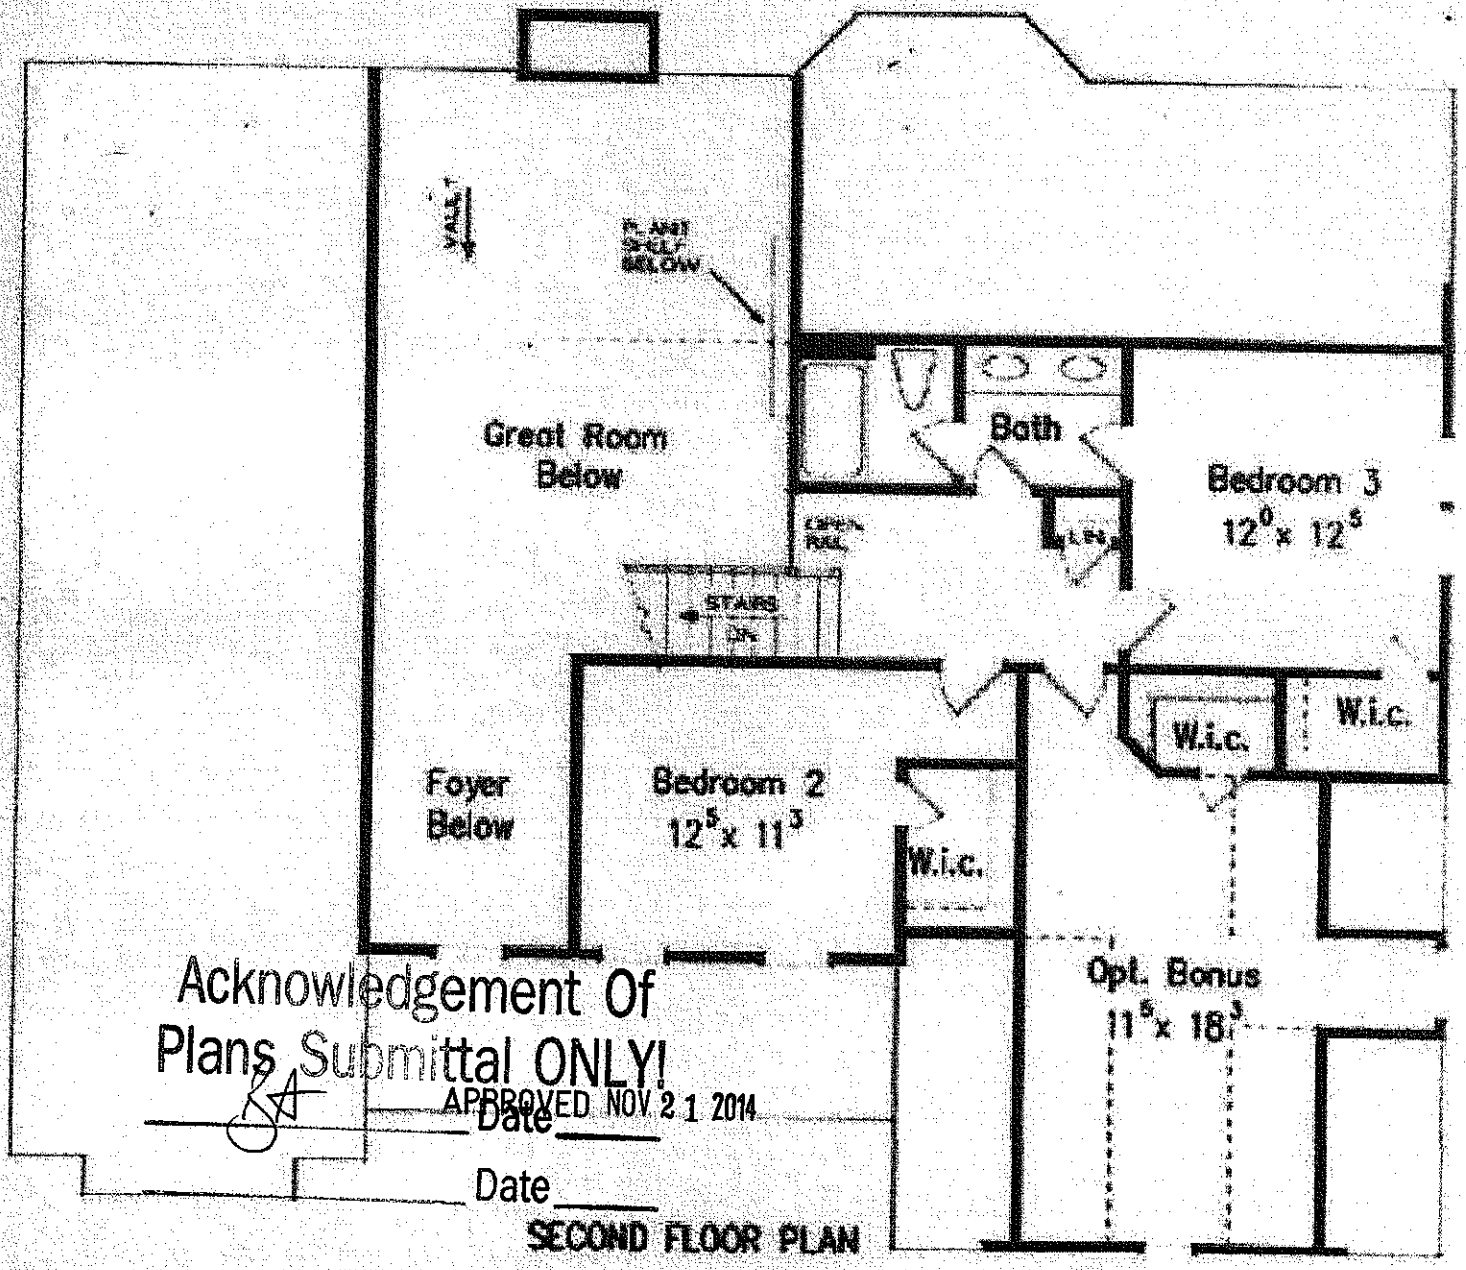

Acknowledgement Of
Plans Submittal ONLY!

APPROVED NOV 2 1 2014

Date

Date

SECOND FLOOR PLAN

Floorplans and Elevations are subject to change. Floorplan dimensions are approximate. Consult worki
Elevations are artists' conceptions. Photographs may have been modified from the original construction