DEPARTMENT OF ENVIRONMENT, HEALTH, AND NATURAL RESOURCES
DIVISION OF ENVIRONMENTAL HEALTH
ON-SITE WASTEWATER SECTION

Street ____ of ____
PROPERTY ID #: ____
COUNTY: ____

SOIL/SITE EVALUATION
for ON-SITE WASTEWATER SYSTEM

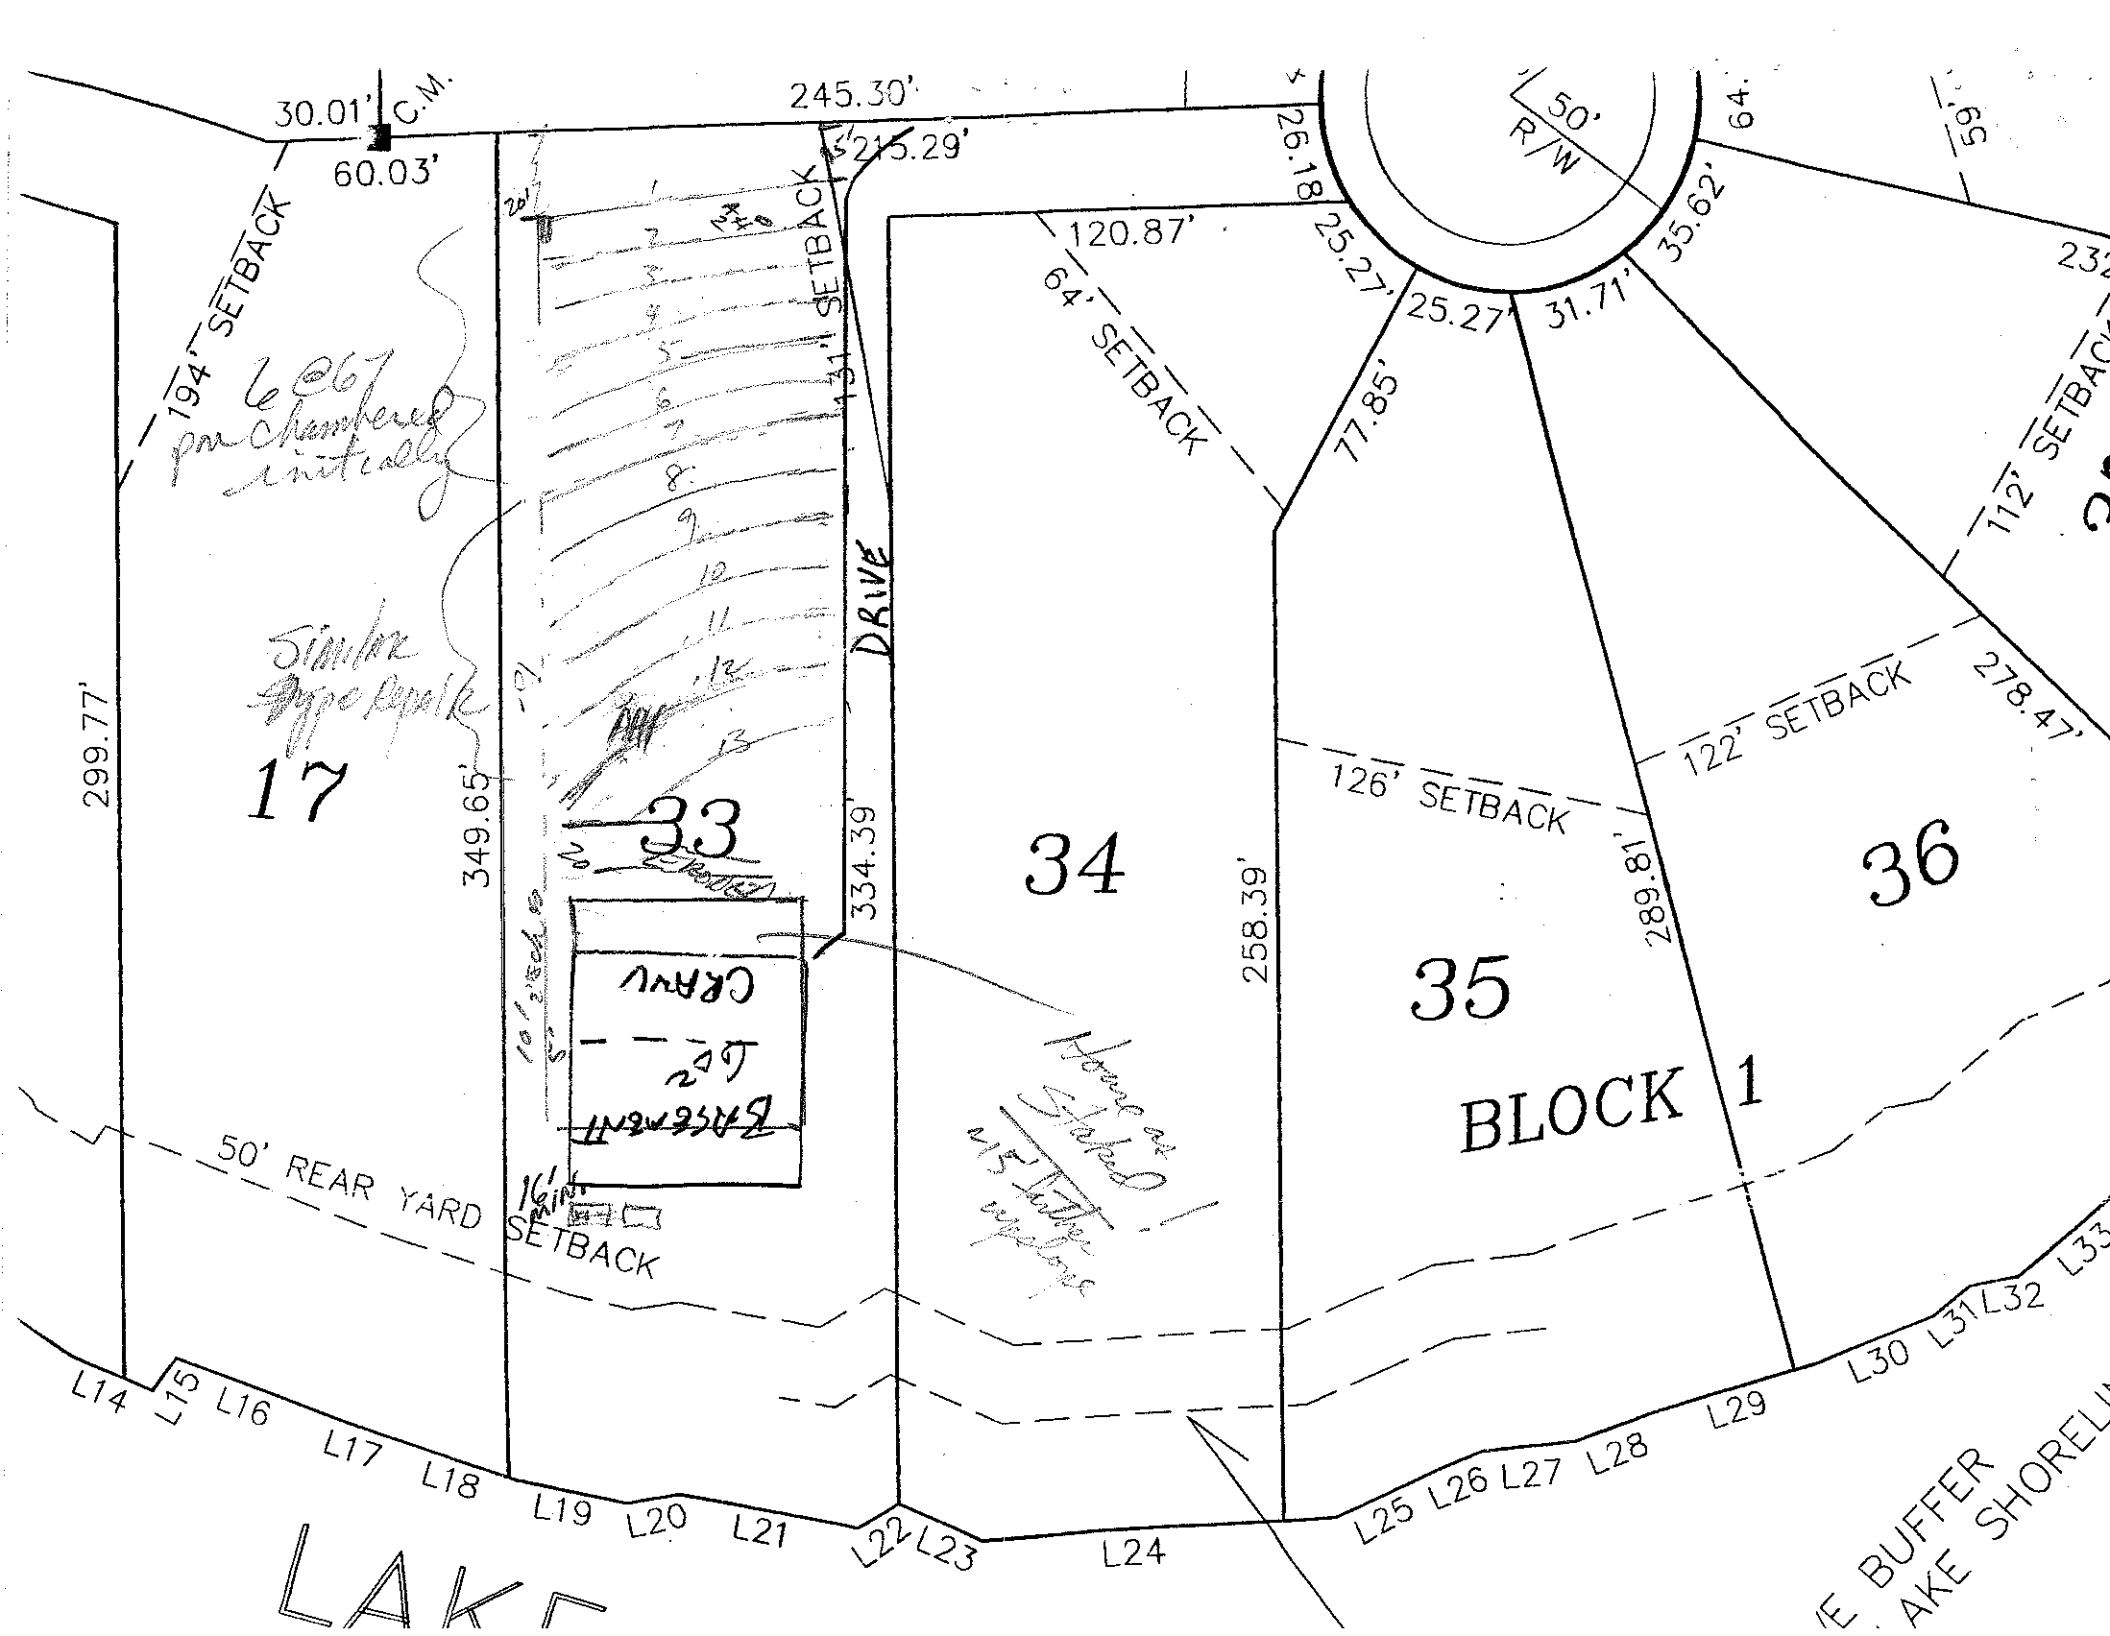
OWNER: CRT APPLICANT: ____
ADDRESS: ____ APPLICATION DATE: ____ DATE EVALUATED: 5-6-96
PROPOSED FACILITY: SFR PROPOSED DESIGN FLOW (.1949): 480 gpd PROPERTY SIZE: ____
LOCATION OF SITE: Lot 33 Harbour Phase 3 PROPERTY RECORDED: ____
WATER SUPPLY: ☐ Private ☑ Public ☑ Well ☐ Spring ☐ Other ____
EVALUATION METHOD: ☑ Auger Boring ☐ Pit ☐ Cut
TYPE OF WASTEWATER: ☑ Sewage ☐ Industrial Process ☐ Mixed

PROFILE #	1940 LANDSCAPE POSITION/ SLOPE %	HORIZON DEPTH (IN)	SOIL MORPHOLOGY (.1941) 1941 STRUCTURE/ TEXTURE	1941 CONSISTENCE/ MINERALOGY	OTHER PROFILE FACTORS 1942 SOIL WETNESS/ COLOR	1943 SOIL DEPTH	1956 SAPRO CLASS	1944 RESTR. HORIZ	PROFILE CLASS & LTAR
1	L 6-8%	0-16	SBK R brn CL	fr SS,SP					.3
		16-35	SBK R brn CL	fr SS,SP					
		35-48	wk SBK yR CL/L	fr SS,SP	1:1				
2	L 6%	0-6	SBK R. brn CL	fr SS SP	1:1				.34
		6-17	SBK RC	fr SS SP	1:1				
		17-46	WSBK RCL	fr SS SP	1:1				
		[illegible]							
3									
4									

DESCRIPTION	INITIAL SYSTEM	REPAIR SYSTEM
Available Space (.1945)		
System Type(s)		
Site LTAR		

OTHER FACTORS (.1946): ____
SITE CLASSIFICATION (.1948): ____

EVALUATED BY: ____
OTHER(S) PRESENT: ____


30.01'
C.M.
60.03'
245.30'
215.29'
50' R/W
26.18'
120.87'
25.27'
35.62'
64'
59'
194' SETBACK
64' SETBACK
25.27'
31.71'
77.85'
112' SETBACK
DRIVE
299.77'
349.65'
334.39'
258.39'
289.81'
278.47'
122' SETBACK
126' SETBACK
17
33
34
35
36
BLOCK 1
50' REAR YARD SETBACK
16' MIN.
L14 L15 L16 L17 L18 L19 L20 L21 L22 L23 L24 L25 L26 L27 L28 L29 L30 L31 L32 L33
LAKE