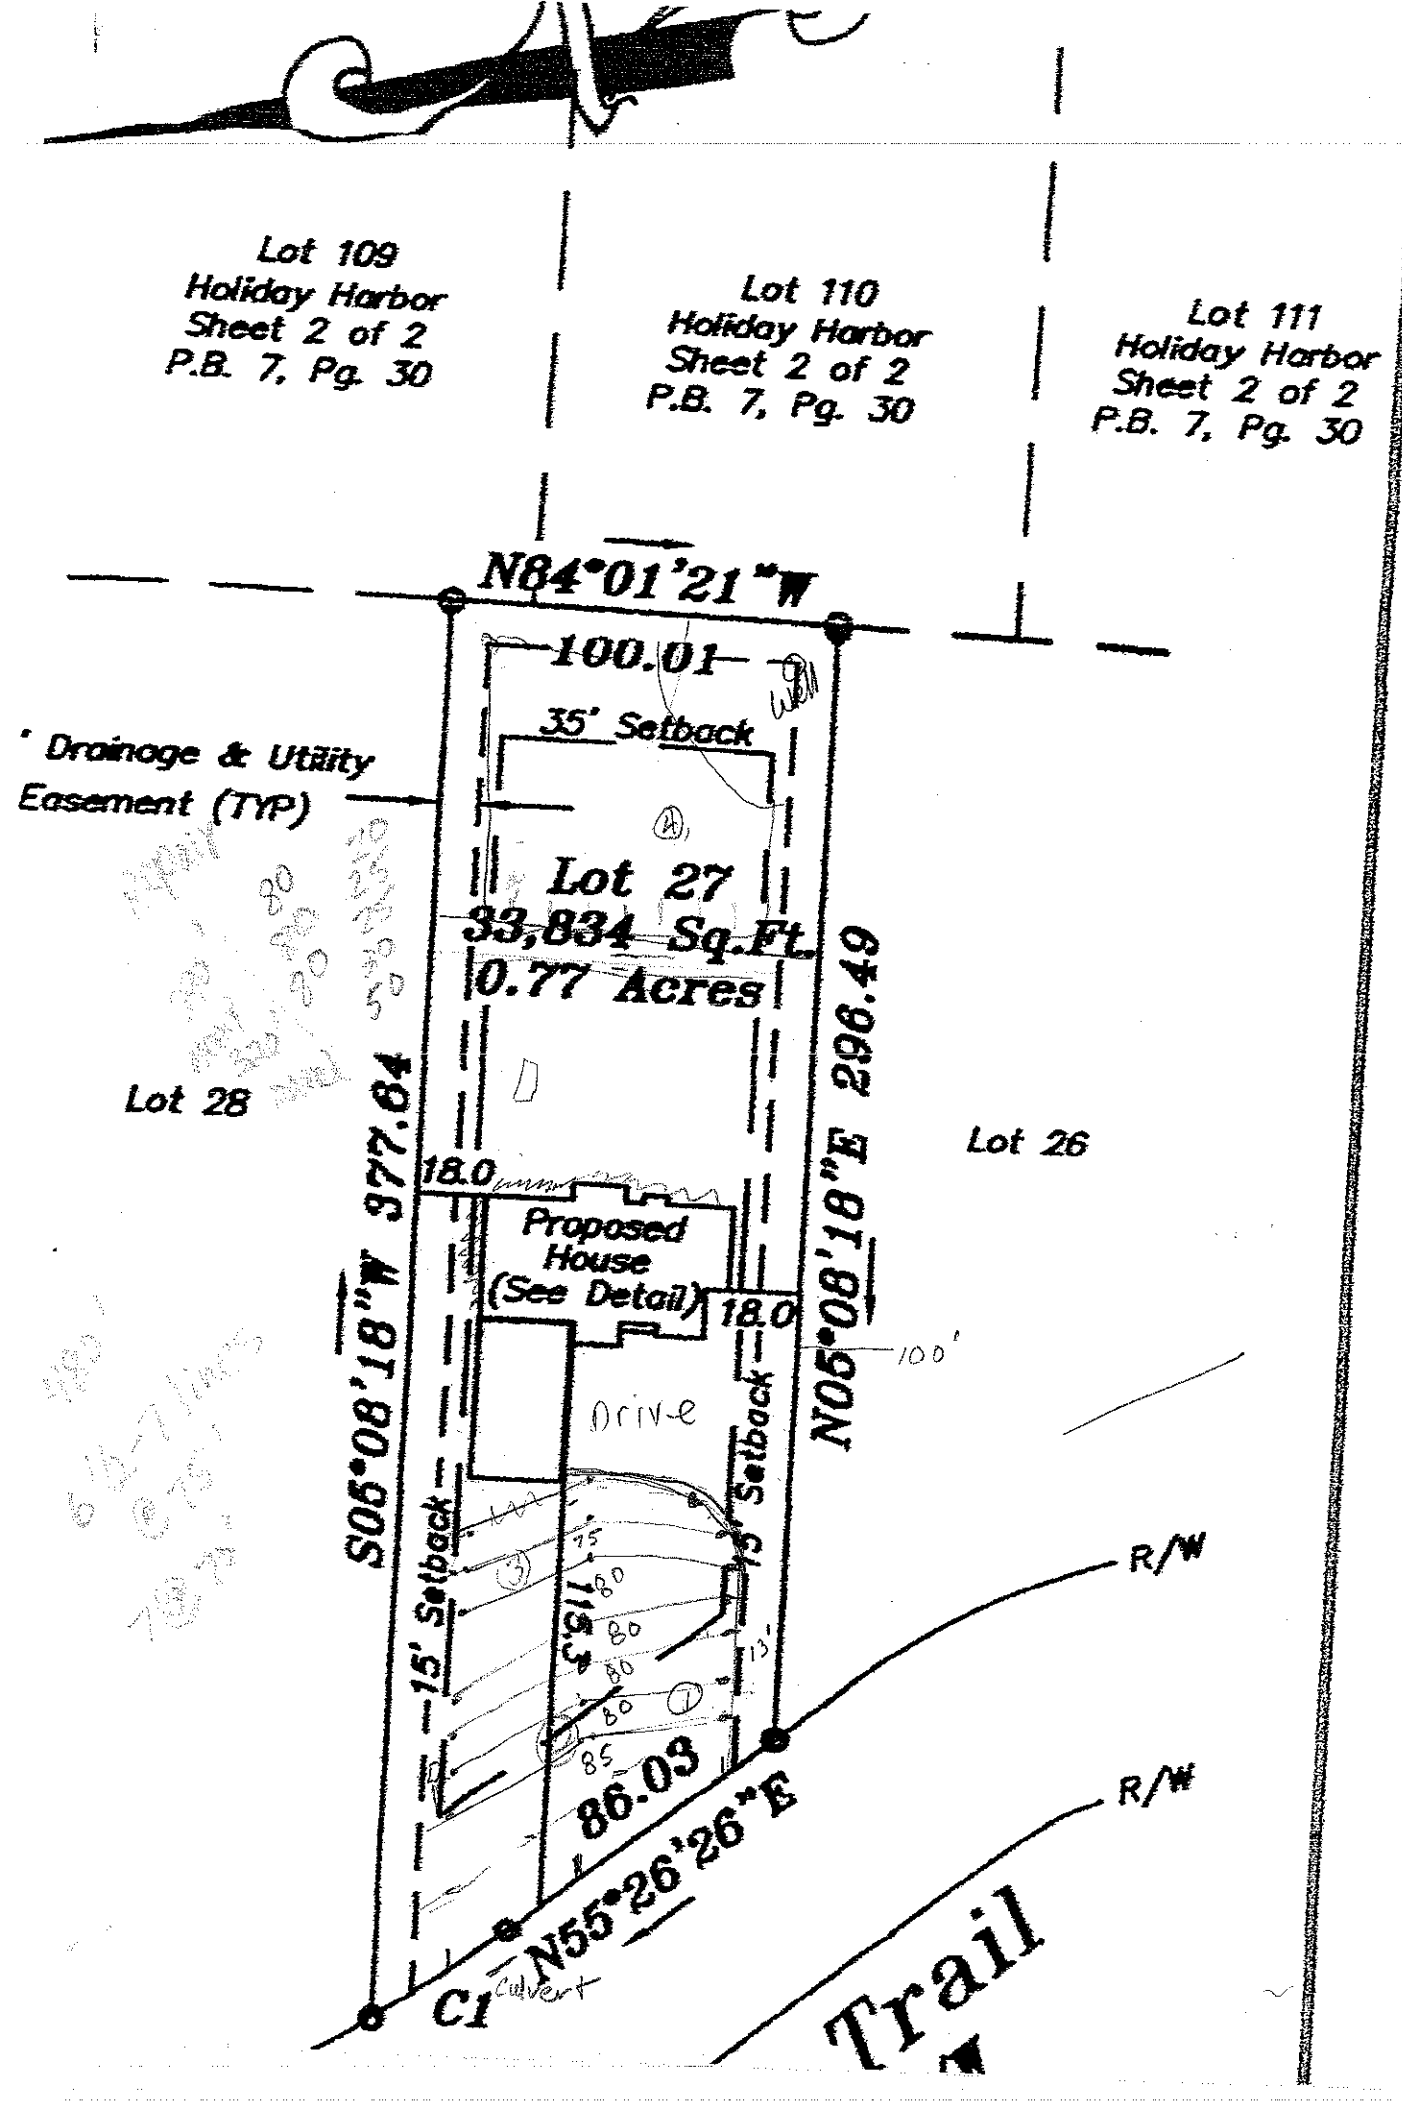

Lot 109
Holiday Harbor
Sheet 2 of 2
P.B. 7, Pg. 30
Lot 110
Holiday Harbor
Sheet 2 of 2
P.B. 7, Pg. 30
Lot 111
Holiday Harbor
Sheet 2 of 2
P.B. 7, Pg. 30
N84°01'21"W
100.01
35' Setback
* Drainage & Utility Easement (TYP)
Lot 27
33,834 Sq.Ft.
0.77 Acres
Lot 28
Lot 26
18.0
Proposed House (See Detail)
18.0
S06°08'18"W 977.64
N06°08'18"E 296.49
Drive
15' Setback
15' Setback
R/W
115.5
86.03
N55°26'26"E
C1
Culvert
R/W
Trail

DEPARTMENT OF ENVIRONMENT AND NATURAL RESOURCES
DIVISION OF ENVIRONMENTAL HEALTH
ON-SITE WASTEWATER SECTION

Sheet ___ of ___
PROPERTY ID #: _____
COUNTY: _____

SOIL/SITE EVALUATION
for ON-SITE WASTEWATER SYSTEM

OWNER: Bill Bethune
ADDRESS: _____ APPLICATION DATE _____
PROPOSED FACILITY: _____ PROPOSED DESIGN FLOW (.1949): _____ DATE EVALUATED: 9-14-0
LOCATION OF SITE: _____ 40+27 PROPERTY SIZE: _____
WATER SUPPLY: ☐ Private ☐ Public ☐ Well ☐ Spring ☐ Other _____ PROPERTY RECORDED: _____
EVALUATION METHOD: ☐ Auger Boring ☒ Pit ☐ Cut TYPE OF WASTEWATER: ☐ Sewage ☐ Industrial Process ☐ Mixed

PROFILE #	.1940 LANDSCAPE POSITION/ SLOPE %	HORIZON DEPTH (IN.)	SOIL MORPHOLOGY (.1941) .1941 STRUCTURE/ TEXTURE	SOIL MORPHOLOGY (.1941) .1941 CONSISTENCE/ MINERALOGY	OTHER PROFILE FACTORS .1942 SOIL WETNESS/ COLOR	.1943 SOIL DEPTH	.1956 SAPRO CLASS	.1944 RESTR HORIZ	PROFILE CLASS & LTAR
1	10%	0-9	1 sbk cl	fr ss/sp se					PS .25
		9-53	½ abk cl +sap	fr ss/sp se					
2		0-10	1 sbk cl	fr ss/sp se					.25
		10-40	½ abk cl						
		40-52	1 abk c	fr ss/sp se					
3		0-8	1 sbk cl						.25 .3
		8-29	2 abk c	fr ss/sp se					
		29-60	abk c +sap						
4	Repair	0-6	1 sbk cl						.25
		6-32	1 abk c	fr ss/sp se					
		32-48	1 abk c +sap						

DESCRIPTION	INITIAL SYSTEM	REPAIR SYSTEM
Available Space (.1945)	yes	yes
System Type(s)	25%	LPP and
Site LTAR	.25	.25

OTHER FACTORS (.1946): _____
SITE CLASSIFICATION (.1948): PS
EVALUATED BY: Judy McNeill
OTHER(S) PRESENT: _____

COMMENTS: _____