IREDELL COUNTY HEALTH DEPARTMENT

IMPROVEMENT PERMIT / AUTHORIZATION TO CONSTRUCT / OPERATION PERMIT / EXISTING SYSTEM INSPECTION

STATESVILLE 704-878-5305 — MOORESVILLE 704-664-5281

3:00

PERMIT# 126498 PIN# 4626327307 / Dave Cote

OWNER OR CONTRACTOR Bill Bethune / Mid Atlantic Custom Bldrs. PHONE: Business _____ Home _____ DATE May 27, 05

ADDRESS P.O. Box 3792 Mooresville N.C. 28117

LOCATION Brawley Sch Rd. TR Churchwood TR Indian trail at end on right

SUBDIVISION Water Tree Landing BLOCK / SECTION _____ LOT 28 LOT AREA .92Ac SITE CLASS. PS DESIGN FLOW 480gpd L.T.A.R. .25-.3

Septic Tank: 1000 Gallons; STB 794 Date 8/26/05

Pump Tank: _____ Gallons; PT _____ Date _____

Pump Make: _____ Model _____ Serial No. _____

Nitrification Field: No Fields 1 Square Feet 1440 Linear Feet 480

No Lines X 8 Trench Width 36" Max Trench Bottom Depth 36" Gravel Depth NA

[X] New System [ ] Repair System Type: I II III IV V VI

System Description: Gravity 25% Reduction "Accepted"

Repair System Description: LPPPBPS

Maintenance Agreement Required: [ ] Yes [X] No

[X] House/Mod. Home No. Bedrooms 4

[ ] Mobile Home No. Bathrooms ____

[ ] Business No. Employees ____

[ ] Other _____


[ ] Slab [X] Crawl Space [ ] Basement w/plumbing [ ] Basement wo/plumbing

Water Supply: [X] Individual [ ] Public [ ] Community

Comments:/Conditions:

Comments:/Conditions: 22 Flow installed

1"=50' INITIAL SITE SKETCH

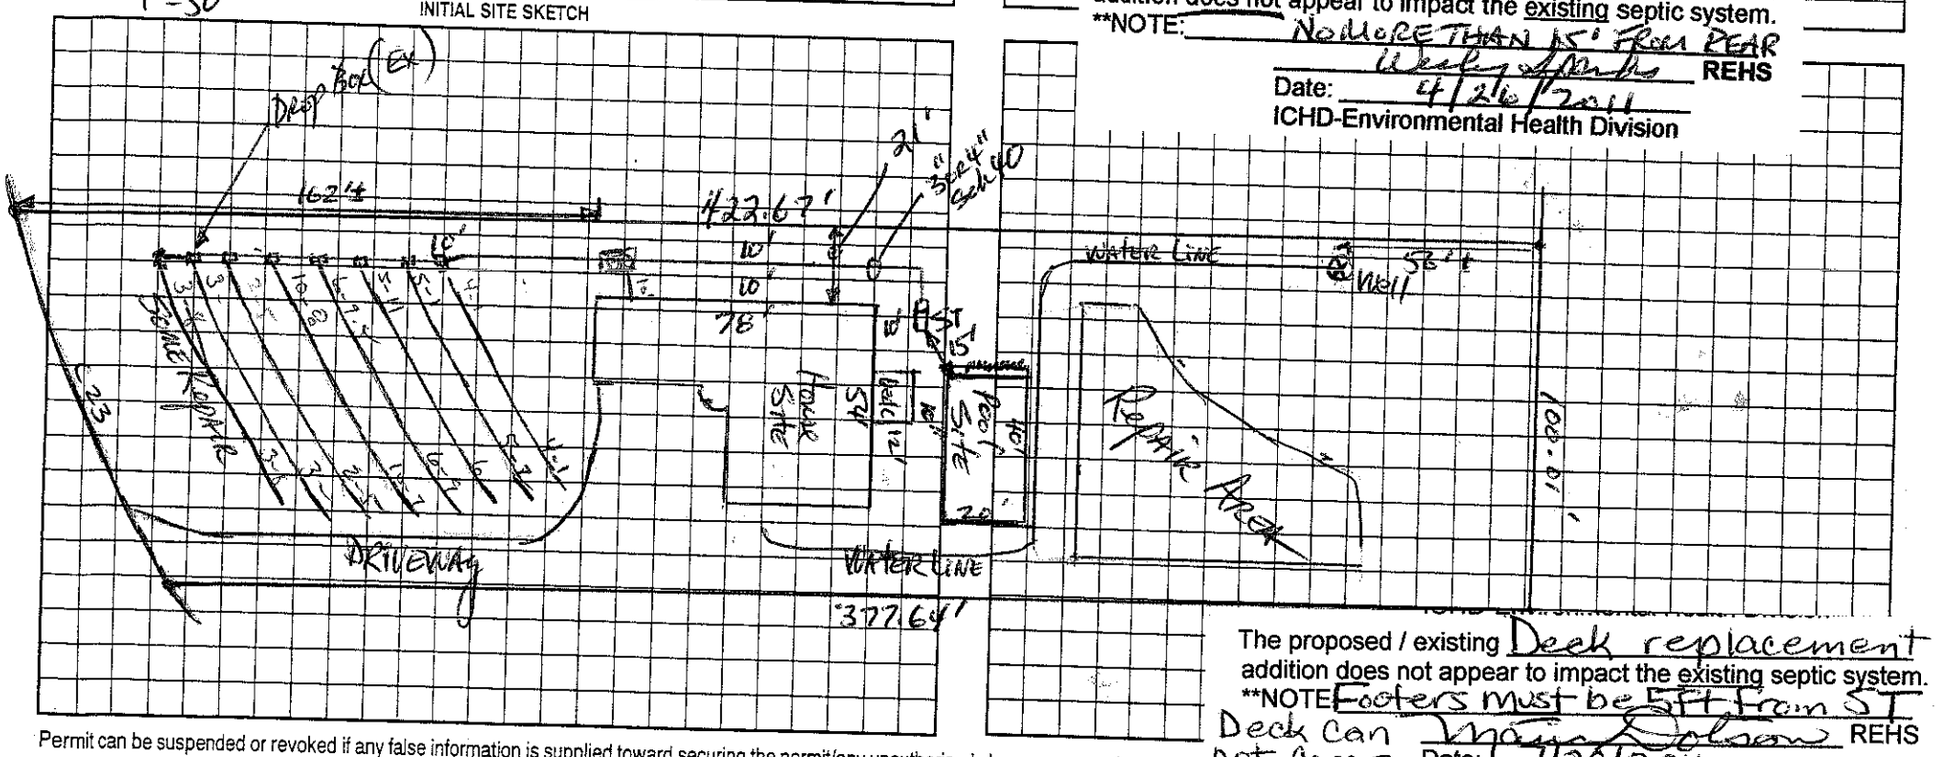

The location of the proposed 3' x 20' Pool addition does not appear to impact the existing septic system.

**NOTE: No More Than 15' From Rear Wall of Home

REHS

Date: 4/26/2011

ICHD-Environmental Health Division

The proposed / existing Deck replacement addition does not appear to impact the existing septic system.

**NOTE Footers must be 5Ft from ST Deck Can not Cover ST

Marie Dotson REHS

Date: 7/20/2011

ICHD-Environmental Health Division

Permit can be suspended or revoked if any false information is supplied toward securing the permit/any unauthorized changes are made to the site. Permit with plat valid without expiration. Improvement Permit with site plan valid for sixty months. Authorization to Construct is valid for a period equal to that of Improvement Permit – not to exceed sixty months.

Signed: Bill Bethune date 5-27-05

Improvement Permit by: _____ date 5-27-05

Authorization to Construct by: _____ date 5-27-05

Installed by: Howards Backhoe

Operation Permit by: Wesley Sparks R.S. date 9/30/05

Existing System Inspection by: _____ date _____

HEALTH DEPT. COPY: WHITE OWNER COPY (FINAL): YELLOW OWNER COPY (INITIAL): PINK