DEPARTMENT OF ENVIRONMENT, HEALTH, AND NATURAL RESOURCES
DIVISION OF ENVIRONMENTAL HEALTH
ON-SITE WASTEWATER SECTION

Sheet ____ *of* ____
PROPERTY ID #: _____
COUNTY: _____

SOIL/SITE EVALUATION
for ON-SITE WASTEWATER SYSTEM

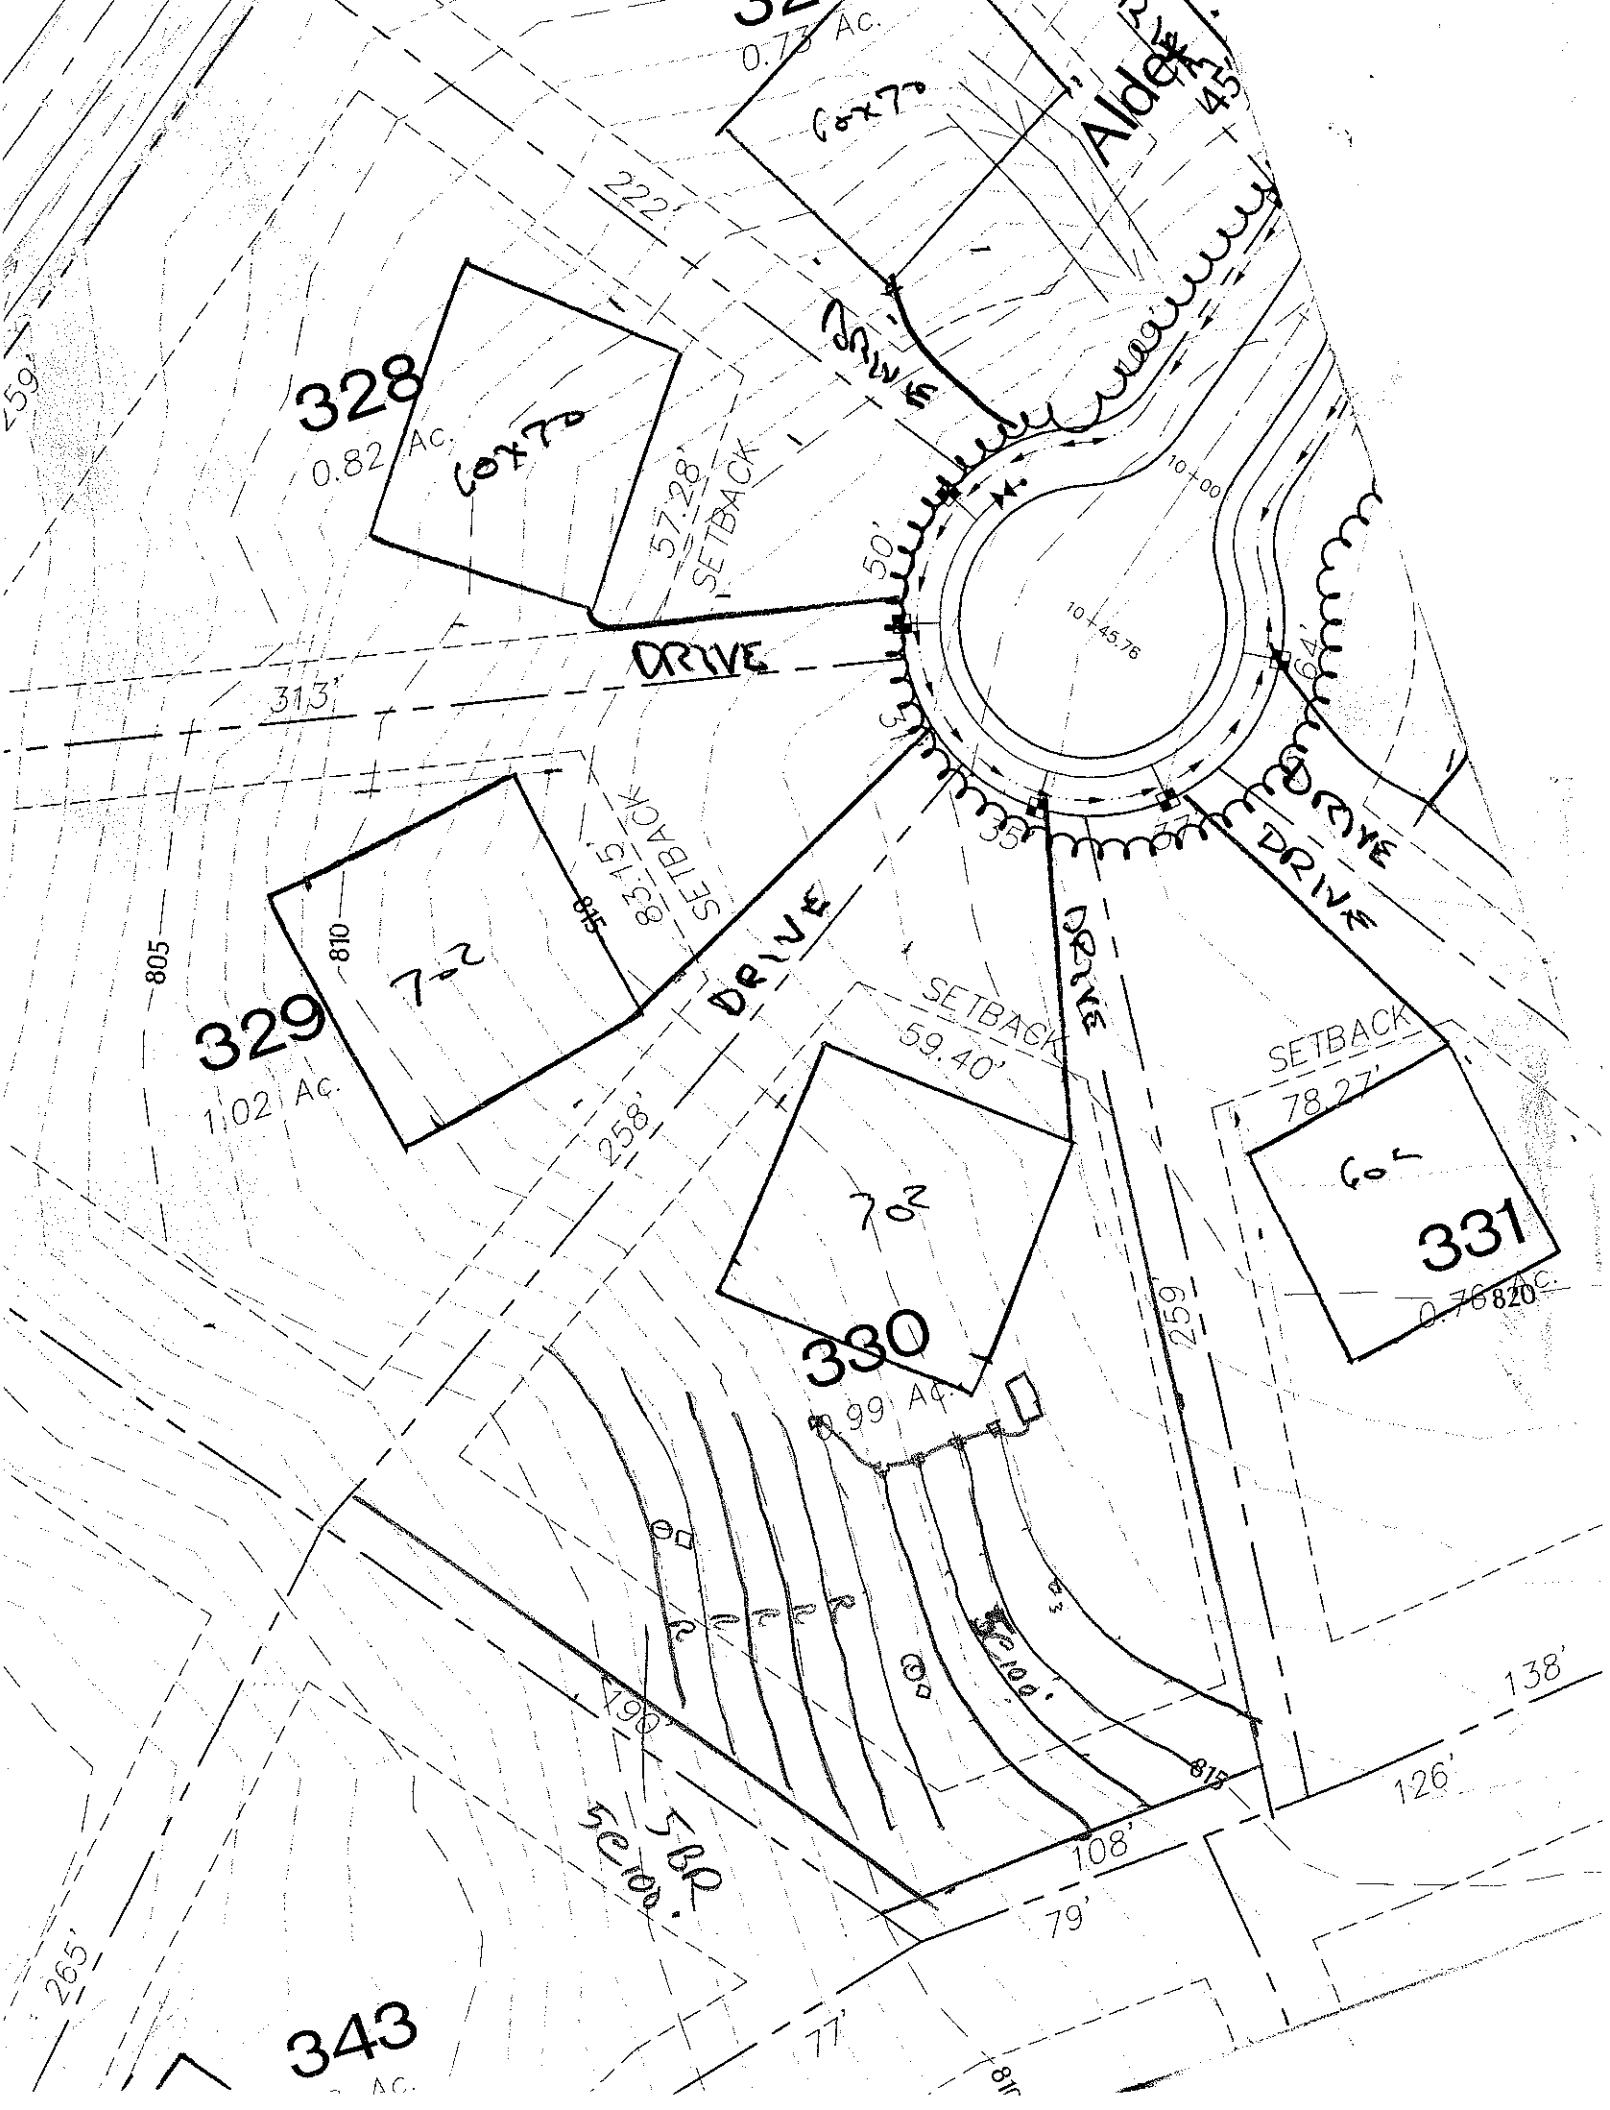
OWNER: _____ APPLICANT: _____
ADDRESS: _____ APPLICATION DATE: _____ DATE EVALUATED: _____
PROPOSED FACILITY: _____ PROPOSED DESIGN FLOW (.1949): _____ PROPERTY SIZE: _____
LOCATION OF SITE: lot 330 farms III PROPERTY RECORDED: _____
WATER SUPPLY: ❑ Private ❑ Public ❑ Well ❑ Spring ❑ Other _____
EVALUATION METHOD: ❑ Auger Boring ❑ Pit ❑ Cut
TYPE OF WASTEWATER: ❑ Sewage ❑ Industrial Process ❑ Mixed

PROFILE #	.1940 LANDSCAPE POSITION/ SLOPE %	HORIZON DEPTH (IN.)	SOIL MORPHOLOGY (.1941) .1941 STRUCTURE/ TEXTURE	.1941 CONSISTENCE/ MINERALOGY	OTHER PROFILE FACTORS .1942 SOIL WETNESS/ COLOR	.1943 SOIL DEPTH	.1956 SAPRO CLASS	.1944 RESTR HORIZ	PROFILE CLASS & LTAR
1		0-8	GR SIL WSGR	fri SSSP slexP					PS .3 to 48in
		8-36	RC SGR	fi SSSP					
		36-48	RCL WSGR	fr SSSP - 4W Rock Inc					
		48-60	CL SAP WSGR	fi:					
2		0-24	RC SGR	fr SSSP					PS .3
		24-42	RCL MFSGR	fr SSSP					
		42-60	CL WSGR	fr SSSP					
3		0-33	RC SGR	fri SSSP					PS .3
		33-60	RC MANSAP	fri SSSP					
4									

DESCRIPTION	INITIAL SYSTEM	REPAIR SYSTEM
Available Space (.1945)		
System Type(s)		
Site LTAR		

OTHER FACTORS (.1946): _____
SITE CLASSIFICATION (.1948): _____

EVALUATED BY: _____
OTHER(S) PRESENT: _____


328
0.82 Ac.
60x70
57.28'
SETBACK
DRIVE
313'
329
1.02 Ac.
7-2
805
810
815
8.53'
SETBACK
DRIVE
258'
SETBACK
59.40'
702
330
8.99 Ac.
DRIVE
SETBACK
78.27'
60x
331
0.76820 Ac.
256'
DRIVE
DRIVE
DRIVE
10+00
10+45.76
64'
50'
222'
Alder
45'
0.73 Ac.
60x70
59'
265'
343
490'
5BR
5c100'
5c100'
138'
126'
108'
79'
77'