DEPARTMENT OF ENVIRONMENT, HEALTH, AND NATURAL RESOURCES
DIVISION OF ENVIRONMENTAL HEALTH
ON-SITE WASTEWATER SECTION

Sheet ____ *of* ____
PROPERTY ID #: _____
COUNTY: _____

SOIL/SITE EVALUATION
for ON-SITE WASTEWATER SYSTEM

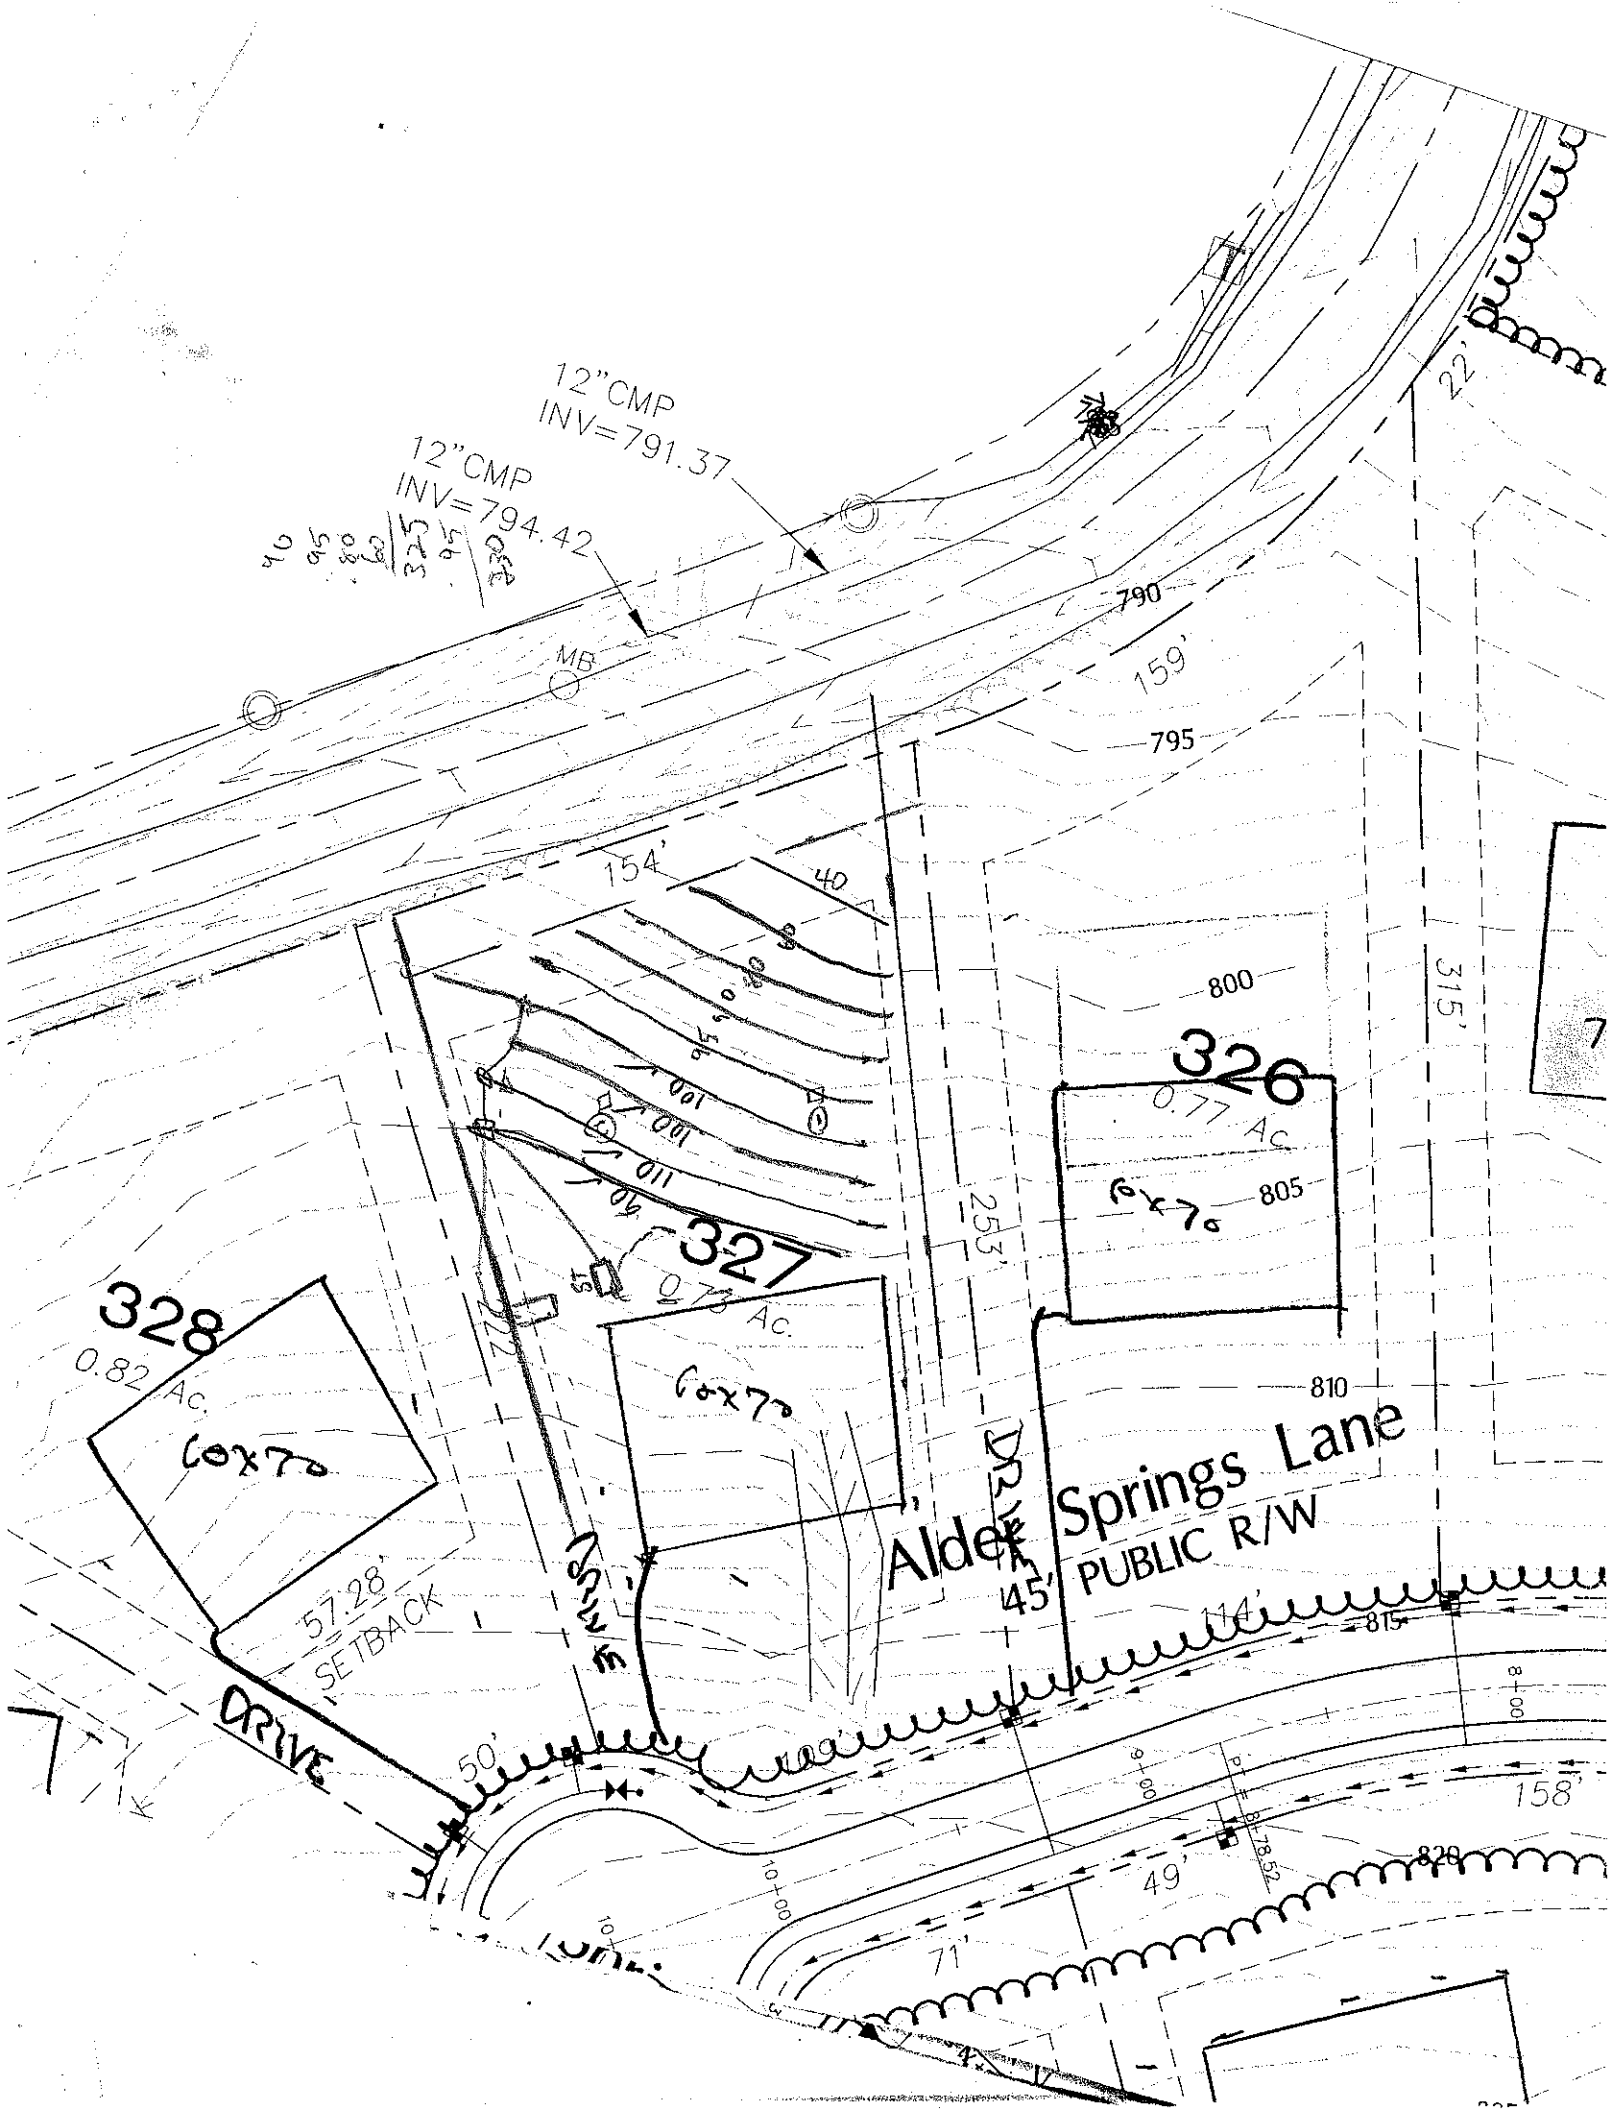
OWNER: _____ APPLICANT: _____
ADDRESS: _____ APPLICATION DATE: _____ DATE EVALUATED: _____
PROPOSED FACILITY: _____ PROPOSED DESIGN FLOW (.1949): _____ PROPERTY SIZE: _____
LOCATION OF SITE: lot 327 Falcon III PROPERTY RECORDED: _____
WATER SUPPLY: ❑ Private ❑ Public ❑ Well ❑ Spring ❑ Other _____
EVALUATION METHOD: ❑ Auger Boring ❑ Pit ❑ Cut
TYPE OF WASTEWATER: ❑ Sewage ❑ Industrial Process ❑ Mixed

PROFILE #	.1940 LANDSCAPE POSITION/ SLOPE %	HORIZON DEPTH (IN.)	SOIL MORPHOLOGY (.1941) .1941 STRUCTURE/ TEXTURE	.1941 CONSISTENCE/ MINERALOGY	OTHER PROFILE FACTORS .1942 SOIL WETNESS/ COLOR	.1943 SOIL DEPTH	.1956 SAPRO CLASS	.1944 RESTR HORIZ	PROFILE CLASS & LTAR
1		0-22	wsbk sl/cl	fri sssp	4 relics				.3
		22-46	RC sbk	fri sssp					
		46-56	RCL wmsbk	fri sssp					
2		0-42	RC sbk	fri sssp					.3
3									
4									

DESCRIPTION	INITIAL SYSTEM	REPAIR SYSTEM
System Type(s)		
Site LTAR		

OTHER FACTORS (.1946): _____
SITE CLASSIFICATION (.1948): _____

EVALUATED BY: _____
OTHER(S) PRESENT: _____


12"CMP
INV=791.37
12"CMP
INV=794.42
MB
790
795
800
805
810
815
820
159'
154'
315'
253'
22'
326
0.77 Ac.
60x70
327
0.73 Ac.
60x70
328
0.82 Ac.
60x70
57.28'
SETBACK
DRIVE
50'
45'
PUBLIC R/W
Alder Springs Lane
158'
49'
71'
114'
8+00
9+00
10+00
P.I. = 8+78.52