DEPARTMENT OF ENVIRONMENT, HEALTH, AND NATURAL RESOURCES
DIVISION OF ENVIRONMENTAL HEALTH
ON-SITE WASTEWATER SECTION

Sheet ____ *of* ____
PROPERTY ID #: _____
COUNTY: _____

SOIL/SITE EVALUATION
for ON-SITE WASTEWATER SYSTEM

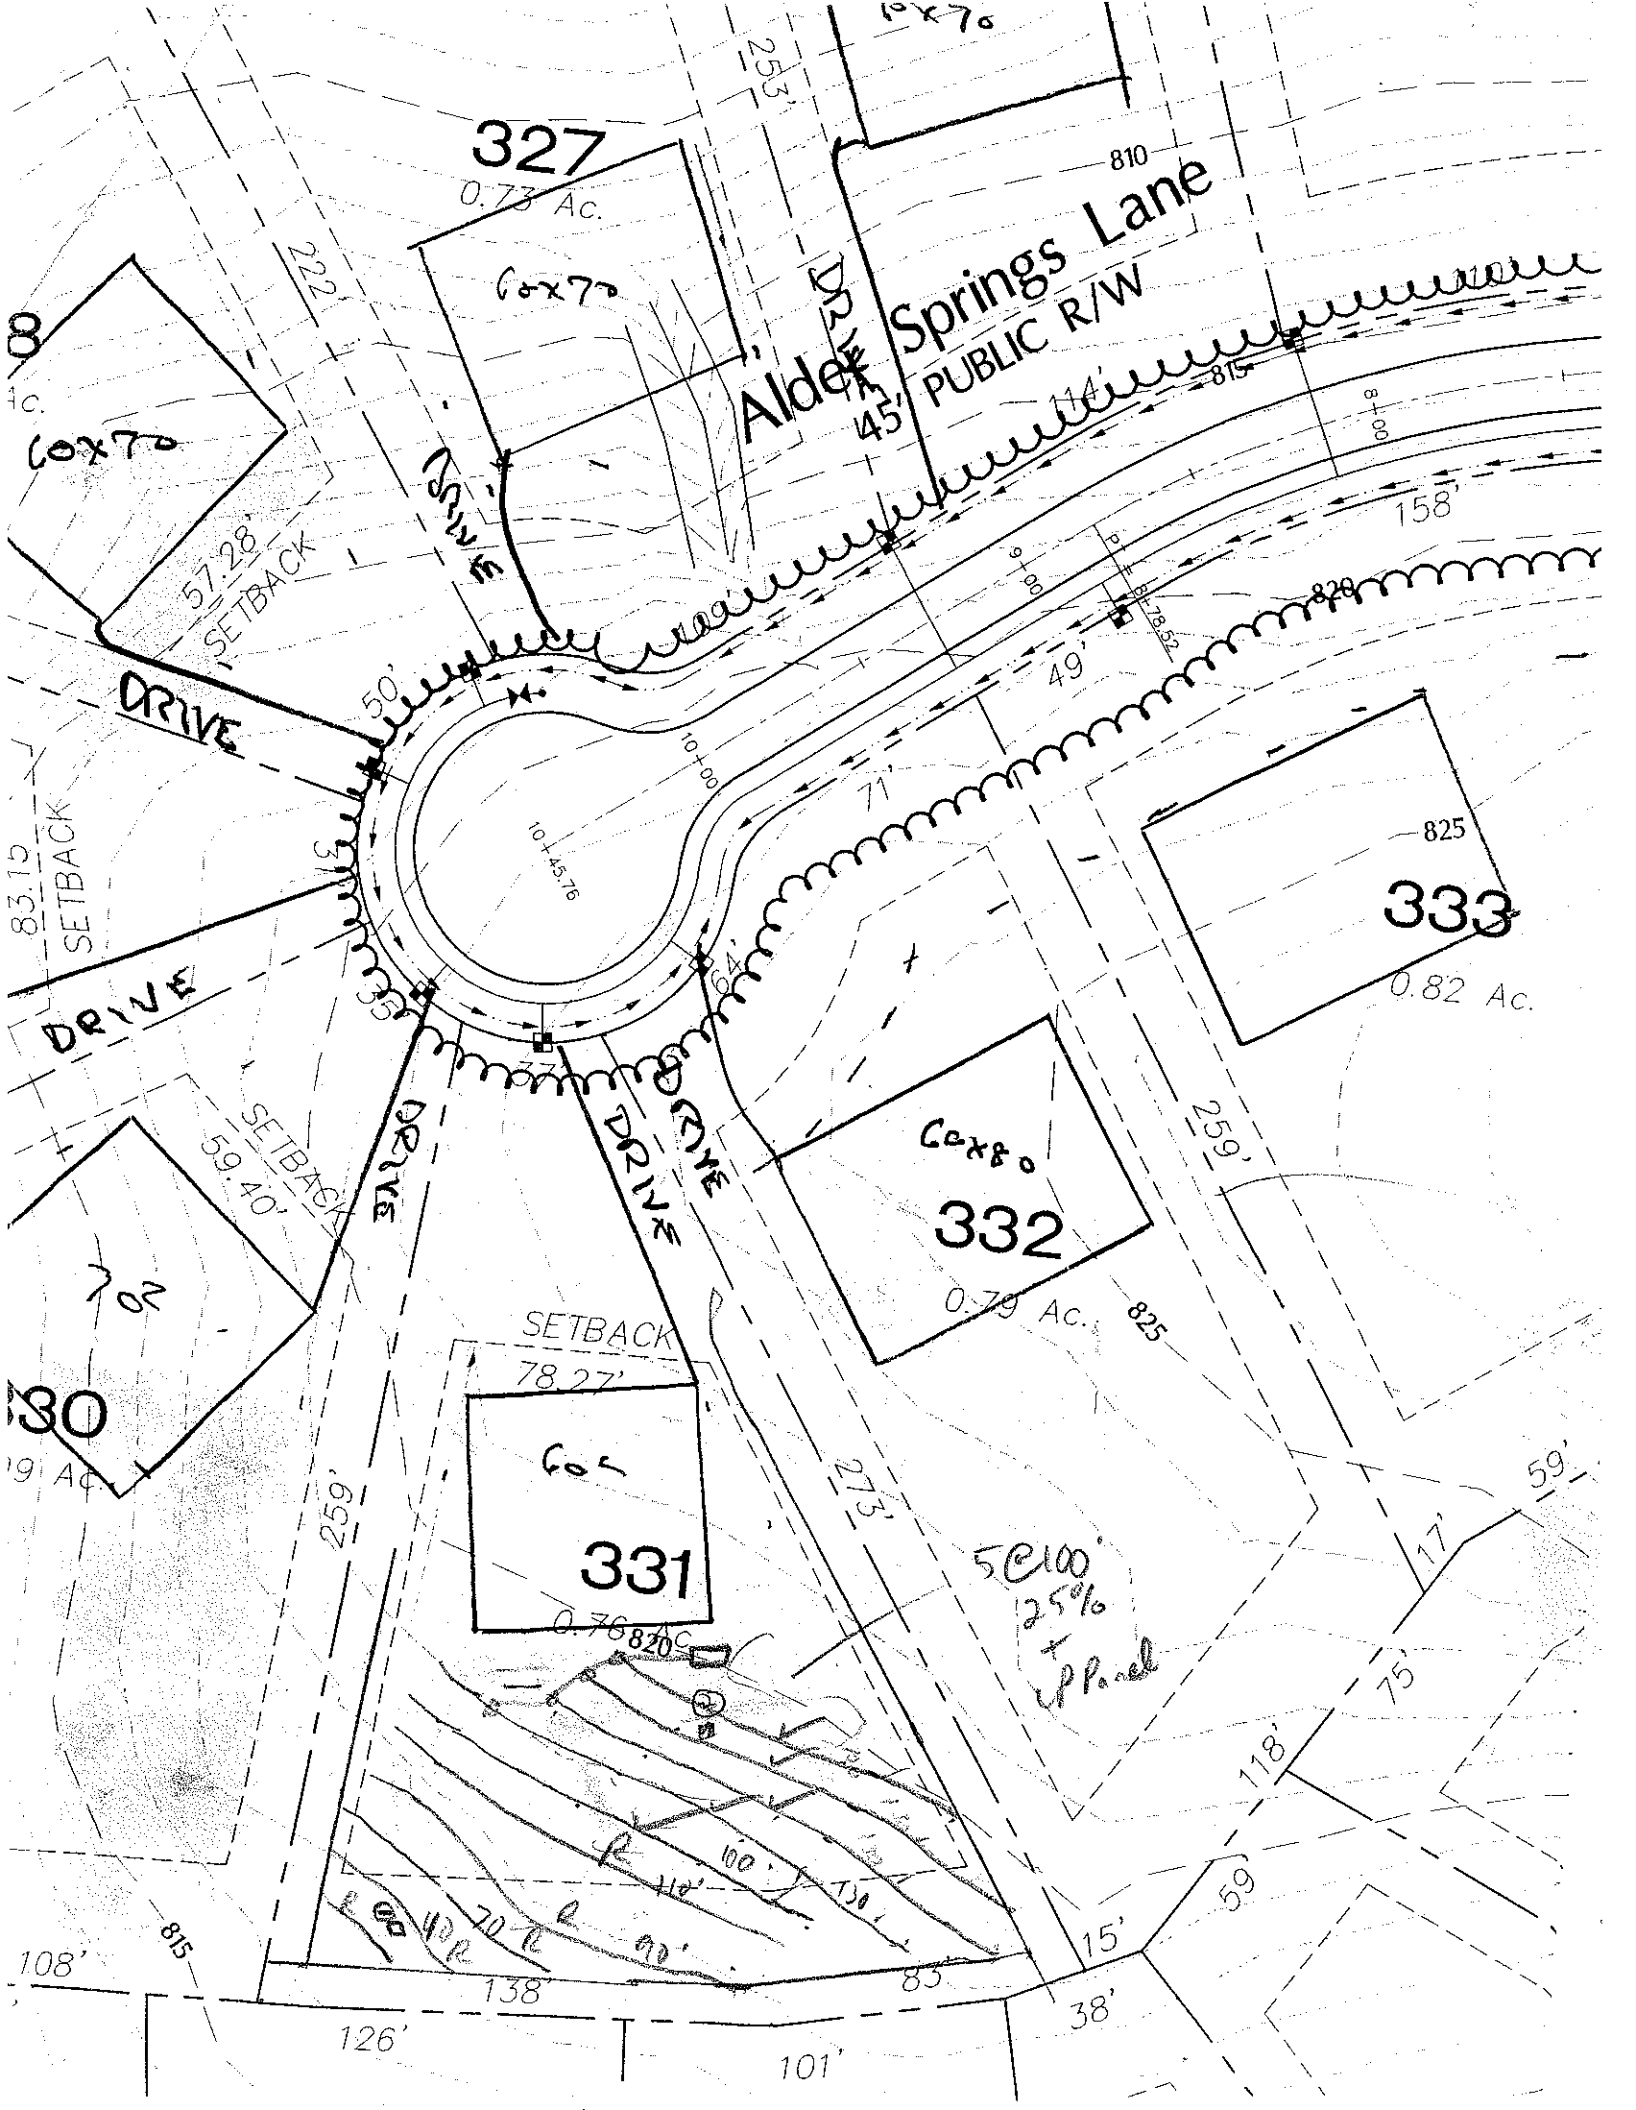
OWNER: _____ APPLICANT: _____
ADDRESS: _____ APPLICATION DATE: _____ DATE EVALUATED: _____
PROPOSED FACILITY: _____ PROPOSED DESIGN FLOW (.1949): _____ PROPERTY SIZE: _____
LOCATION OF SITE: lot 331 Palms III PROPERTY RECORDED: _____
WATER SUPPLY: ❑ Private ❑ Public ❑ Well ❑ Spring ❑ Other _____
EVALUATION METHOD: ❑ Auger Boring ❑ Pit ❑ Cut
TYPE OF WASTEWATER: ❑ Sewage ❑ Industrial Process ❑ Mixed

PROFILE #	.1940 LANDSCAPE POSITION/ SLOPE %	HORIZON DEPTH (IN.)	SOIL MORPHOLOGY (.1941) .1941 STRUCTURE/ TEXTURE	.1941 CONSISTENCE/ MINERALOGY	OTHER PROFILE FACTORS .1942 SOIL WETNESS/ COLOR	.1943 SOIL DEPTH	.1956 SAPRO CLASS	.1944 RESTR HORIZ	PROFILE CLASS & LTAR
1		0-15	R BSCL WBK	fri SSSP					3
		15-52	RC SMK	fri SSSP					
2		0-15	DSCL WSBK	fr SSSP					PS .25
		15-36	RSCL WSBK	fri SSSP					
		36-54	RC SM/ ASBK ↓ 48"+	fri SP	YB mottles	50"+			
3									
4									

DESCRIPTION	INITIAL SYSTEM	REPAIR SYSTEM
Available Space (.1945)		
System T		
Site LTAR		

OTHER FACTORS (.1946): _____
SITE CLASSIFICATION (.1948): _____

EVALUATED BY: _____
OTHER(S) PRESENT: _____


Alder Springs Lane
45' PUBLIC R/W
327
0.73 Ac.
60x70
330
0.79 Ac.
331
0.76 Ac.
332
0.79 Ac.
333
0.82 Ac.
DRIVE
DRIVE
DRIVE
DRIVE
SETBACK
57.28'
SETBACK
83.15'
SETBACK
59.40'
SETBACK
78.27'
259'
273'
259'
158'
49'
71'
64'
50'
59'
75'
118'
59'
17'
15'
38'
85'
138'
126'
101'
108'
815
820
825
810
10+00
9+00
8+00
10+45.76
8+78.52
5@100'
25%
+ Pond