SOIL/SITE EVALUATION
for ON-SITE WASTEWATER SYSTEM

E: _____ APPLICATION DATE _____

SS: _____ DATE EVALUATED: _____

SED FACILITY: _____ PROPOSED DESIGN FLOW (.1949): _____ PROPERTY SIZE: _____

ION OF SITE: lot 339 farms II PROPERTY RECORDED: _____

. SUPPLY: ☐ Private ☐ Public ☐ Well ☐ Spring ☐ Other _____

ATION METHOD: ☐ Auger Boring ☐ Pit ☐ Cut

F WASTEWATER: ☐ Sewage ☐ Industrial Process ☐ Mixed

.1940 LAND-SCAPE POSITION/ SLOPE %	HORI-ZON DEPTH (IN.)	SOIL MORPHOLOGY (.1941) .1941 STRUCTURE/ TEXTURE	SOIL MORPHOLOGY (.1941) .1941 CONSISTENCE/ MINERALOGY	OTHER PROFILE FACTORS .1942 SOIL WETNESS/ COLOR	.1943 SOIL DEPTH	.1956 SAPRO CLASS	.1944 RESTR HORIZ	PROFILE CLASS & LTAR
	0-21	RL SYM	fri SSSP Semp					PS .3
	21-51	RCL MRSYM	fri SSSP Semp					
	0-39	RC SBK	fri SSSP + first 8 completed-fi					PS .25
	39-51	RBCL wood/sand	fri SSSP + 4 B's					
	0-10	FLL						
	[illegible]							
	10-40	CLMSBK	SSSPSOPFR	—	51"	—	—	.3
	40-51	CLWSBK	SSSPSOP					

DESCRIPTION	INITIAL SYSTEM	REPAIR SYSTEM
ble Space (.1945)		
n Type(s)		
...ual		

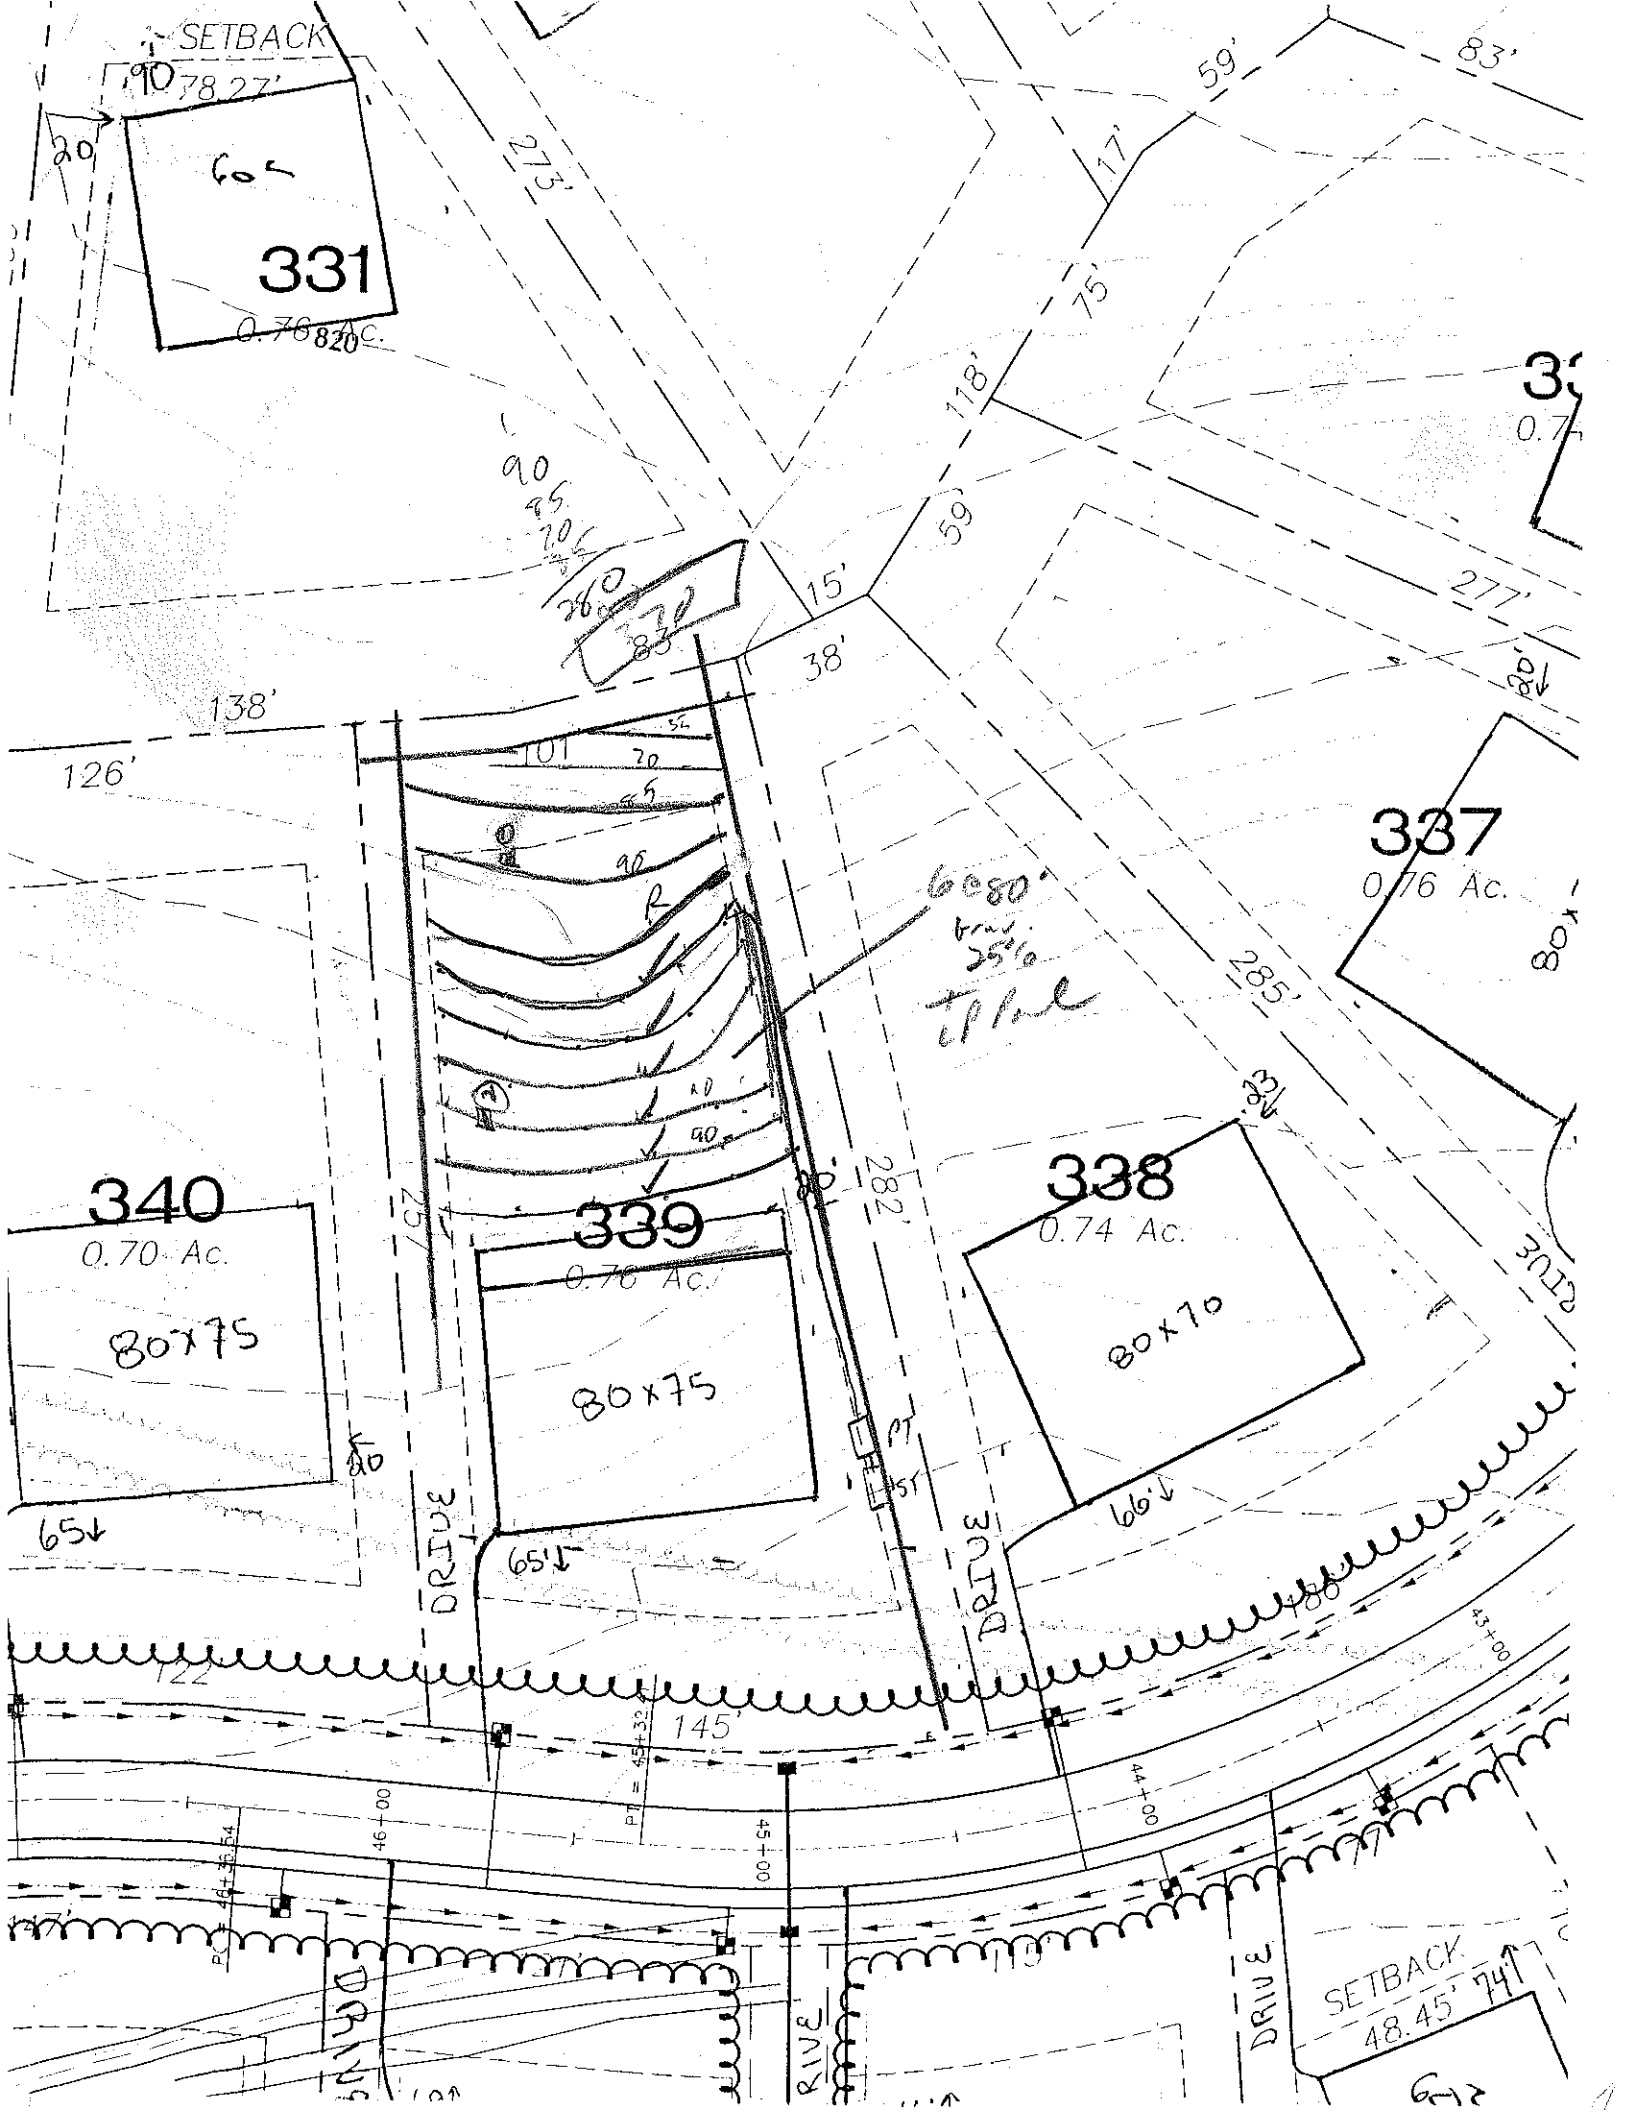
OTHER FACTORS (.1946): _____

SITE CLASSIFICATION (.1948): _____

EVALUATED BY: _____

OTHER(S) PRESENT: _____

ENTS: _____


SETBACK
78.27'
331
0.76 Ac.
273'
59'
83'
17'
75'
118'
90
95
70
15'
38'
138'
126'
101
20
90
337
0.76 Ac.
285'
340
0.70 Ac.
80x75
339
0.76 Ac.
80x75
338
0.74 Ac.
80x70
282'
257'
DRIVE
65'
66'
122'
145'
45+33
46+00
45+00
44+00
43+00
SETBACK
48.45'
74'