DEPARTMENT OF ENVIRONMENT, HEALTH, AND NATURAL RESOURCES
DIVISION OF ENVIRONMENTAL HEALTH
ON-SITE WASTEWATER SECTION

Sheet ___ of ___
PROPERTY ID #: _____
COUNTY: _____

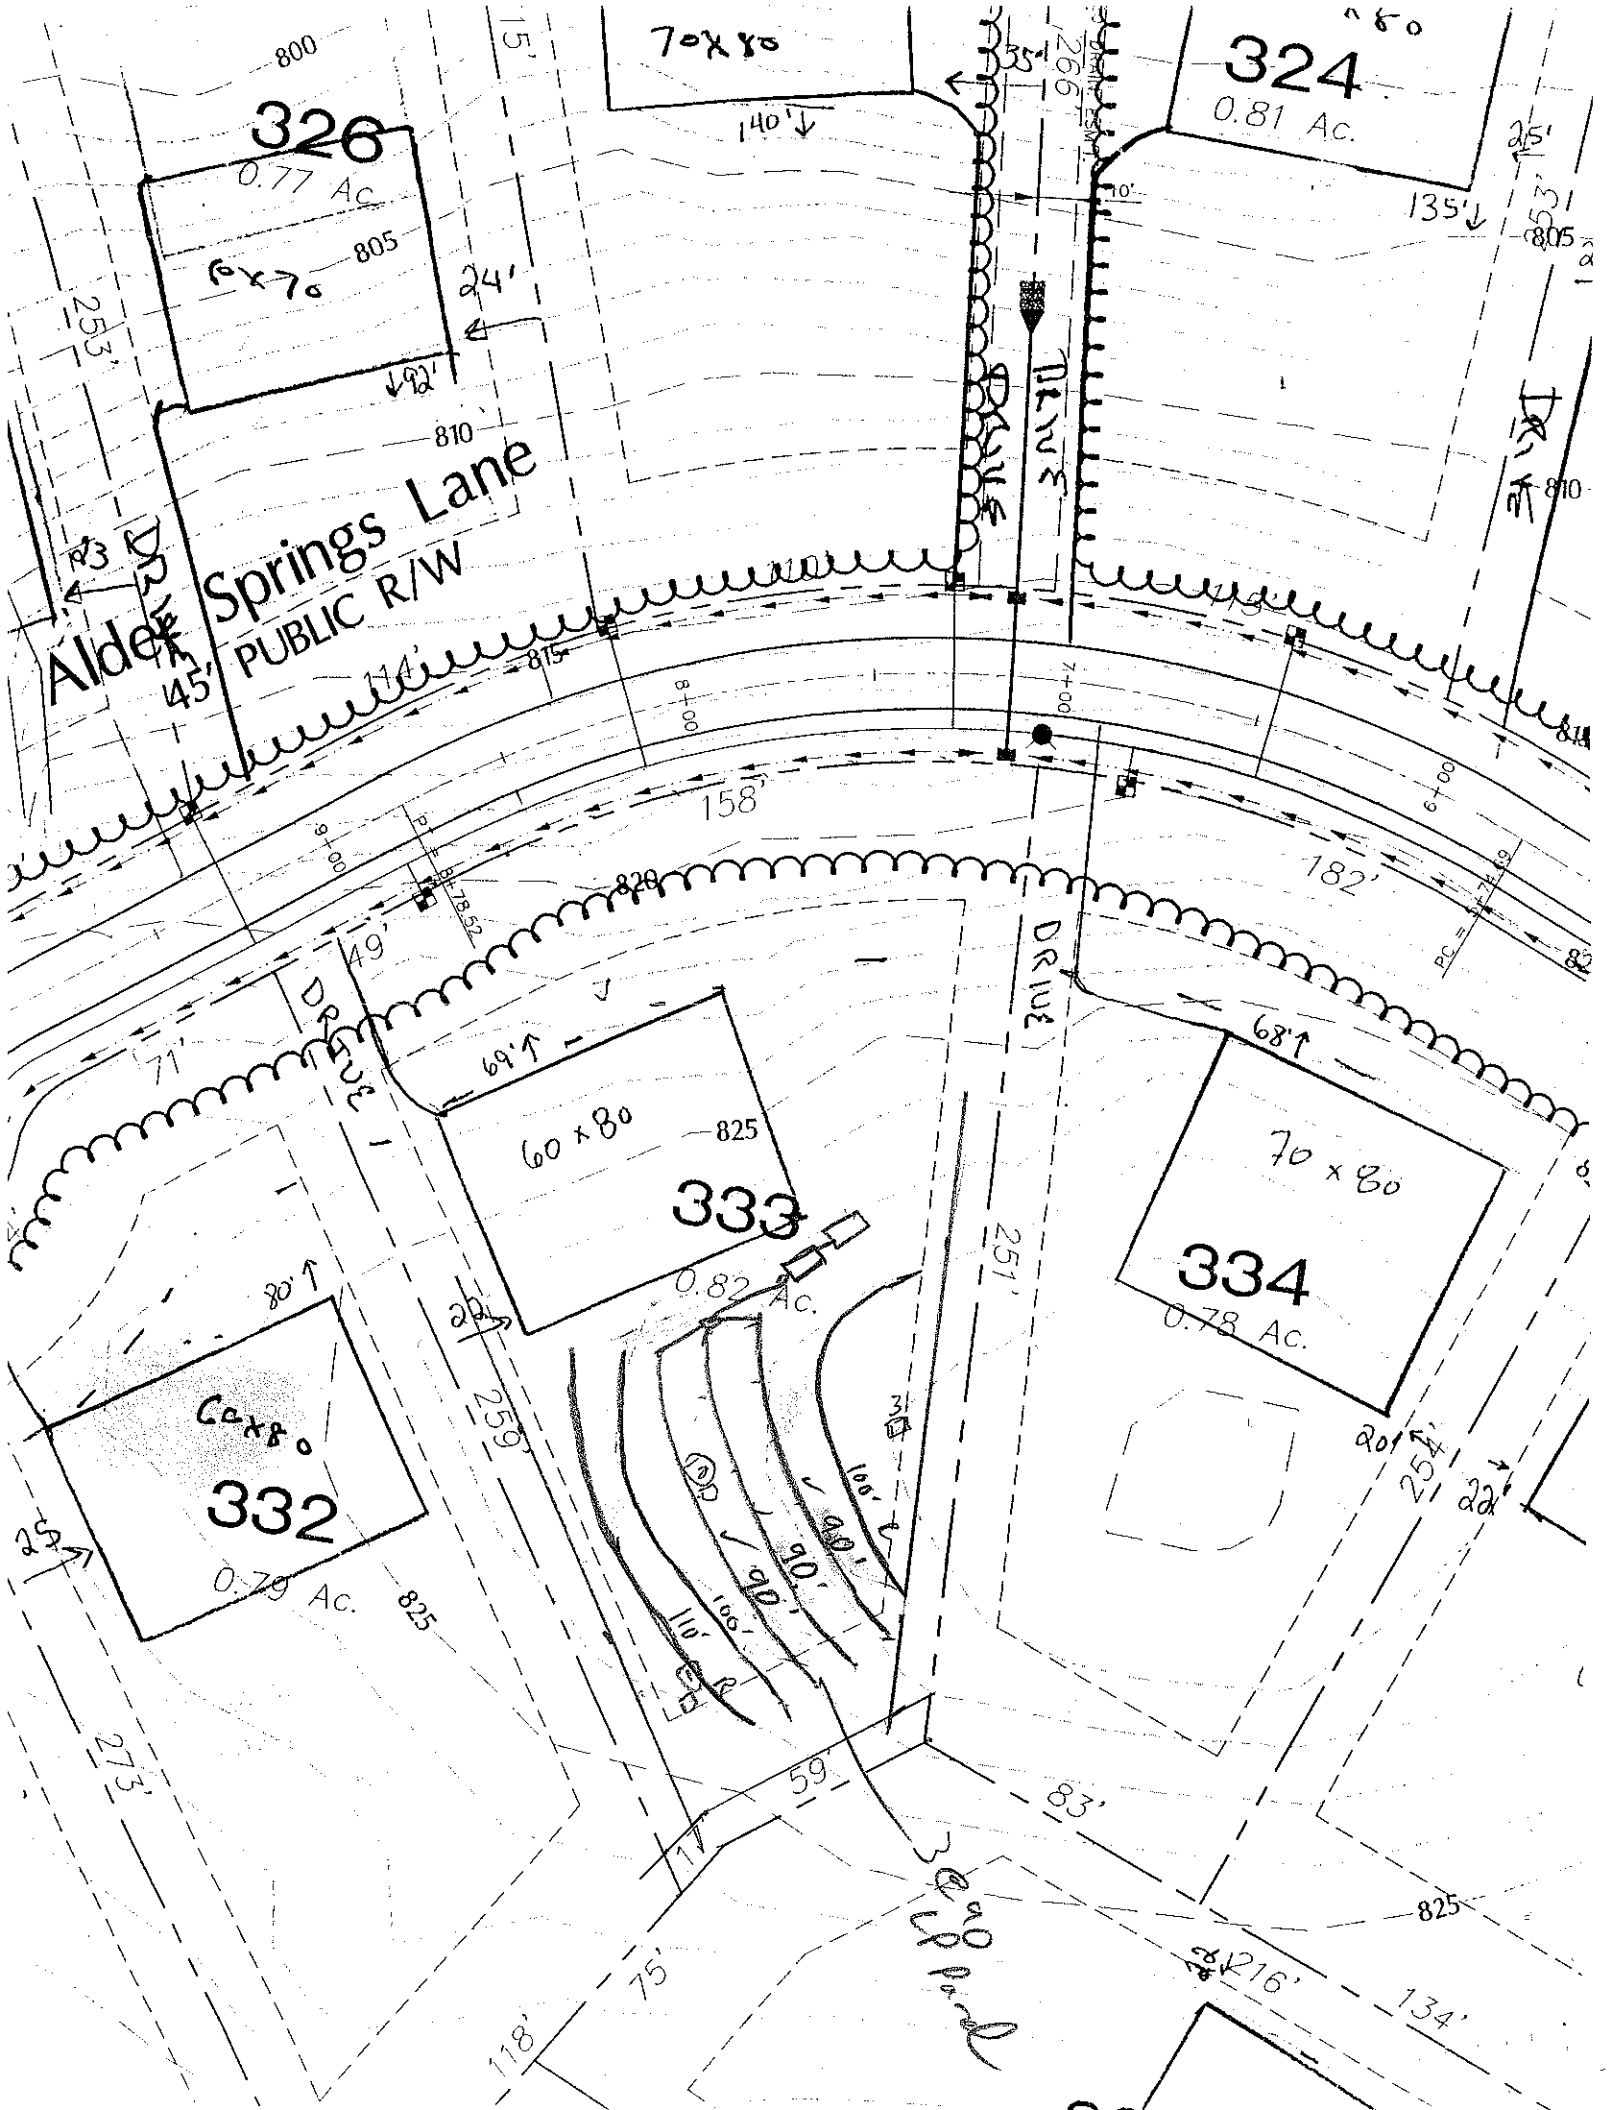
SOIL/SITE EVALUATION
for ON-SITE WASTEWATER SYSTEM

OWNER: _____ APPLICANT: _____
ADDRESS: _____ APPLICATION DATE: _____ DATE EVALUATED: _____
PROPOSED FACILITY: _____ PROPOSED DESIGN FLOW (.1949): _____ PROPERTY SIZE: _____
LOCATION OF SITE: 333 Farms Ln PROPERTY RECORDED: _____
WATER SUPPLY: ☐ Private ☐ Public ☐ Well ☐ Spring ☐ Other _____
EVALUATION METHOD: ☐ Auger Boring ☐ Pit ☐ Cut
TYPE OF WASTEWATER: ☐ Sewage ☐ Industrial Process ☐ Mixed

PROFILE #	.1940 LANDSCAPE POSITION/ SLOPE %	HORIZON DEPTH (IN.)	SOIL MORPHOLOGY (.1941) .1941 STRUCTURE/ TEXTURE	.1941 CONSISTENCE/ MINERALOGY	OTHER PROFILE FACTORS .1942 SOIL WETNESS/ COLOR	.1943 SOIL DEPTH	.1956 SAPRO CLASS	.1944 RESTR HORIZ	PROFILE CLASS & LTAR
1		0-36	RC ANR/SBK	fri SSSP	4B's				.25 .3
		36-50	RCL SBK/MAS	fri SSSP					
2		0-26	RC SBK	fri SSSP					PS .3
		26-59	RCL MASBK	fri SSSP					
3		0-6	BSCL WSBK	fri SSSP					PS .3
		6-43	RC SBK	fri SSSP					
		43-56	RCL MASBK	fri SSSP					
4									

DESCRIPTION	INITIAL SYSTEM	REPAIR SYSTEM
Available Space (.1945)		
System Type(s)		
Site LTAR		

OTHER FACTORS (.1946): _____
SITE CLASSIFICATION (.1948): _____
EVALUATED BY: _____
OTHER(S) PRESENT: _____


326
0.77 Ac.
60x70
324
0.81 Ac.
Alder Springs Lane
45' PUBLIC R/W
333
60 x 80
0.82 Ac.
334
70 x 80
0.78 Ac.
332
Ca 60x80
0.79 Ac.
DRIVE
253'
259'
251'
273'
158'
182'
49'
71'
59'
83'
75'
118'
216'
134'
140'
135'
69'
68'
80'
90'
100'
110'
3 @ 90 LP Pad