COUNTY: _____

SOIL/SITE EVALUATION
for ON-SITE WASTEWATER SYSTEM

NER: _____ APPLICATION DATE _____

DRESS: _____ DATE EVALUATED: _____

POSED FACILITY: _____ PROPOSED DESIGN FLOW (.1949): _____ PROPERTY SIZE: _____

ATION OF SITE: 325 Farms Rd PROPERTY RECORDED: _____

TER SUPPLY: ☐ Private ☐ Public ☐ Well ☐ Spring ☐ Other _____

LUATION METHOD: ☐ Auger Boring ☐ Pit ☐ Cut

E OF WASTEWATER: ☐ Sewage ☐ Industrial Process ☐ Mixed

.1940 LAND-SCAPE POSITION/ SLOPE %	HORI-ZON DEPTH (IN.)	SOIL MORPHOLOGY (.1941) .1941 STRUCTURE/ TEXTURE	SOIL MORPHOLOGY (.1941) .1941 CONSISTENCE/ MINERALOGY	OTHER PROFILE FACTORS .1942 SOIL WETNESS/ COLOR	.1943 SOIL DEPTH	.1956 SAPRO CLASS	.1944 RESTR HORIZ	PROFILE CLASS & LTAR
	0-10	LSCL Weak	fri SSSP					PS 3
	10-42	RC Strk	fri SS, P					
	42-56	RCL Strk	fri SS SP					
	0-21	RC Strk	fri SSSP					PS 3
	21-55	RCL Mtrm	fri SSSP					

DESCRIPTION	INITIAL SYSTEM	REPAIR SYSTEM
ailable Space (.1945)		
tem Type(s)		

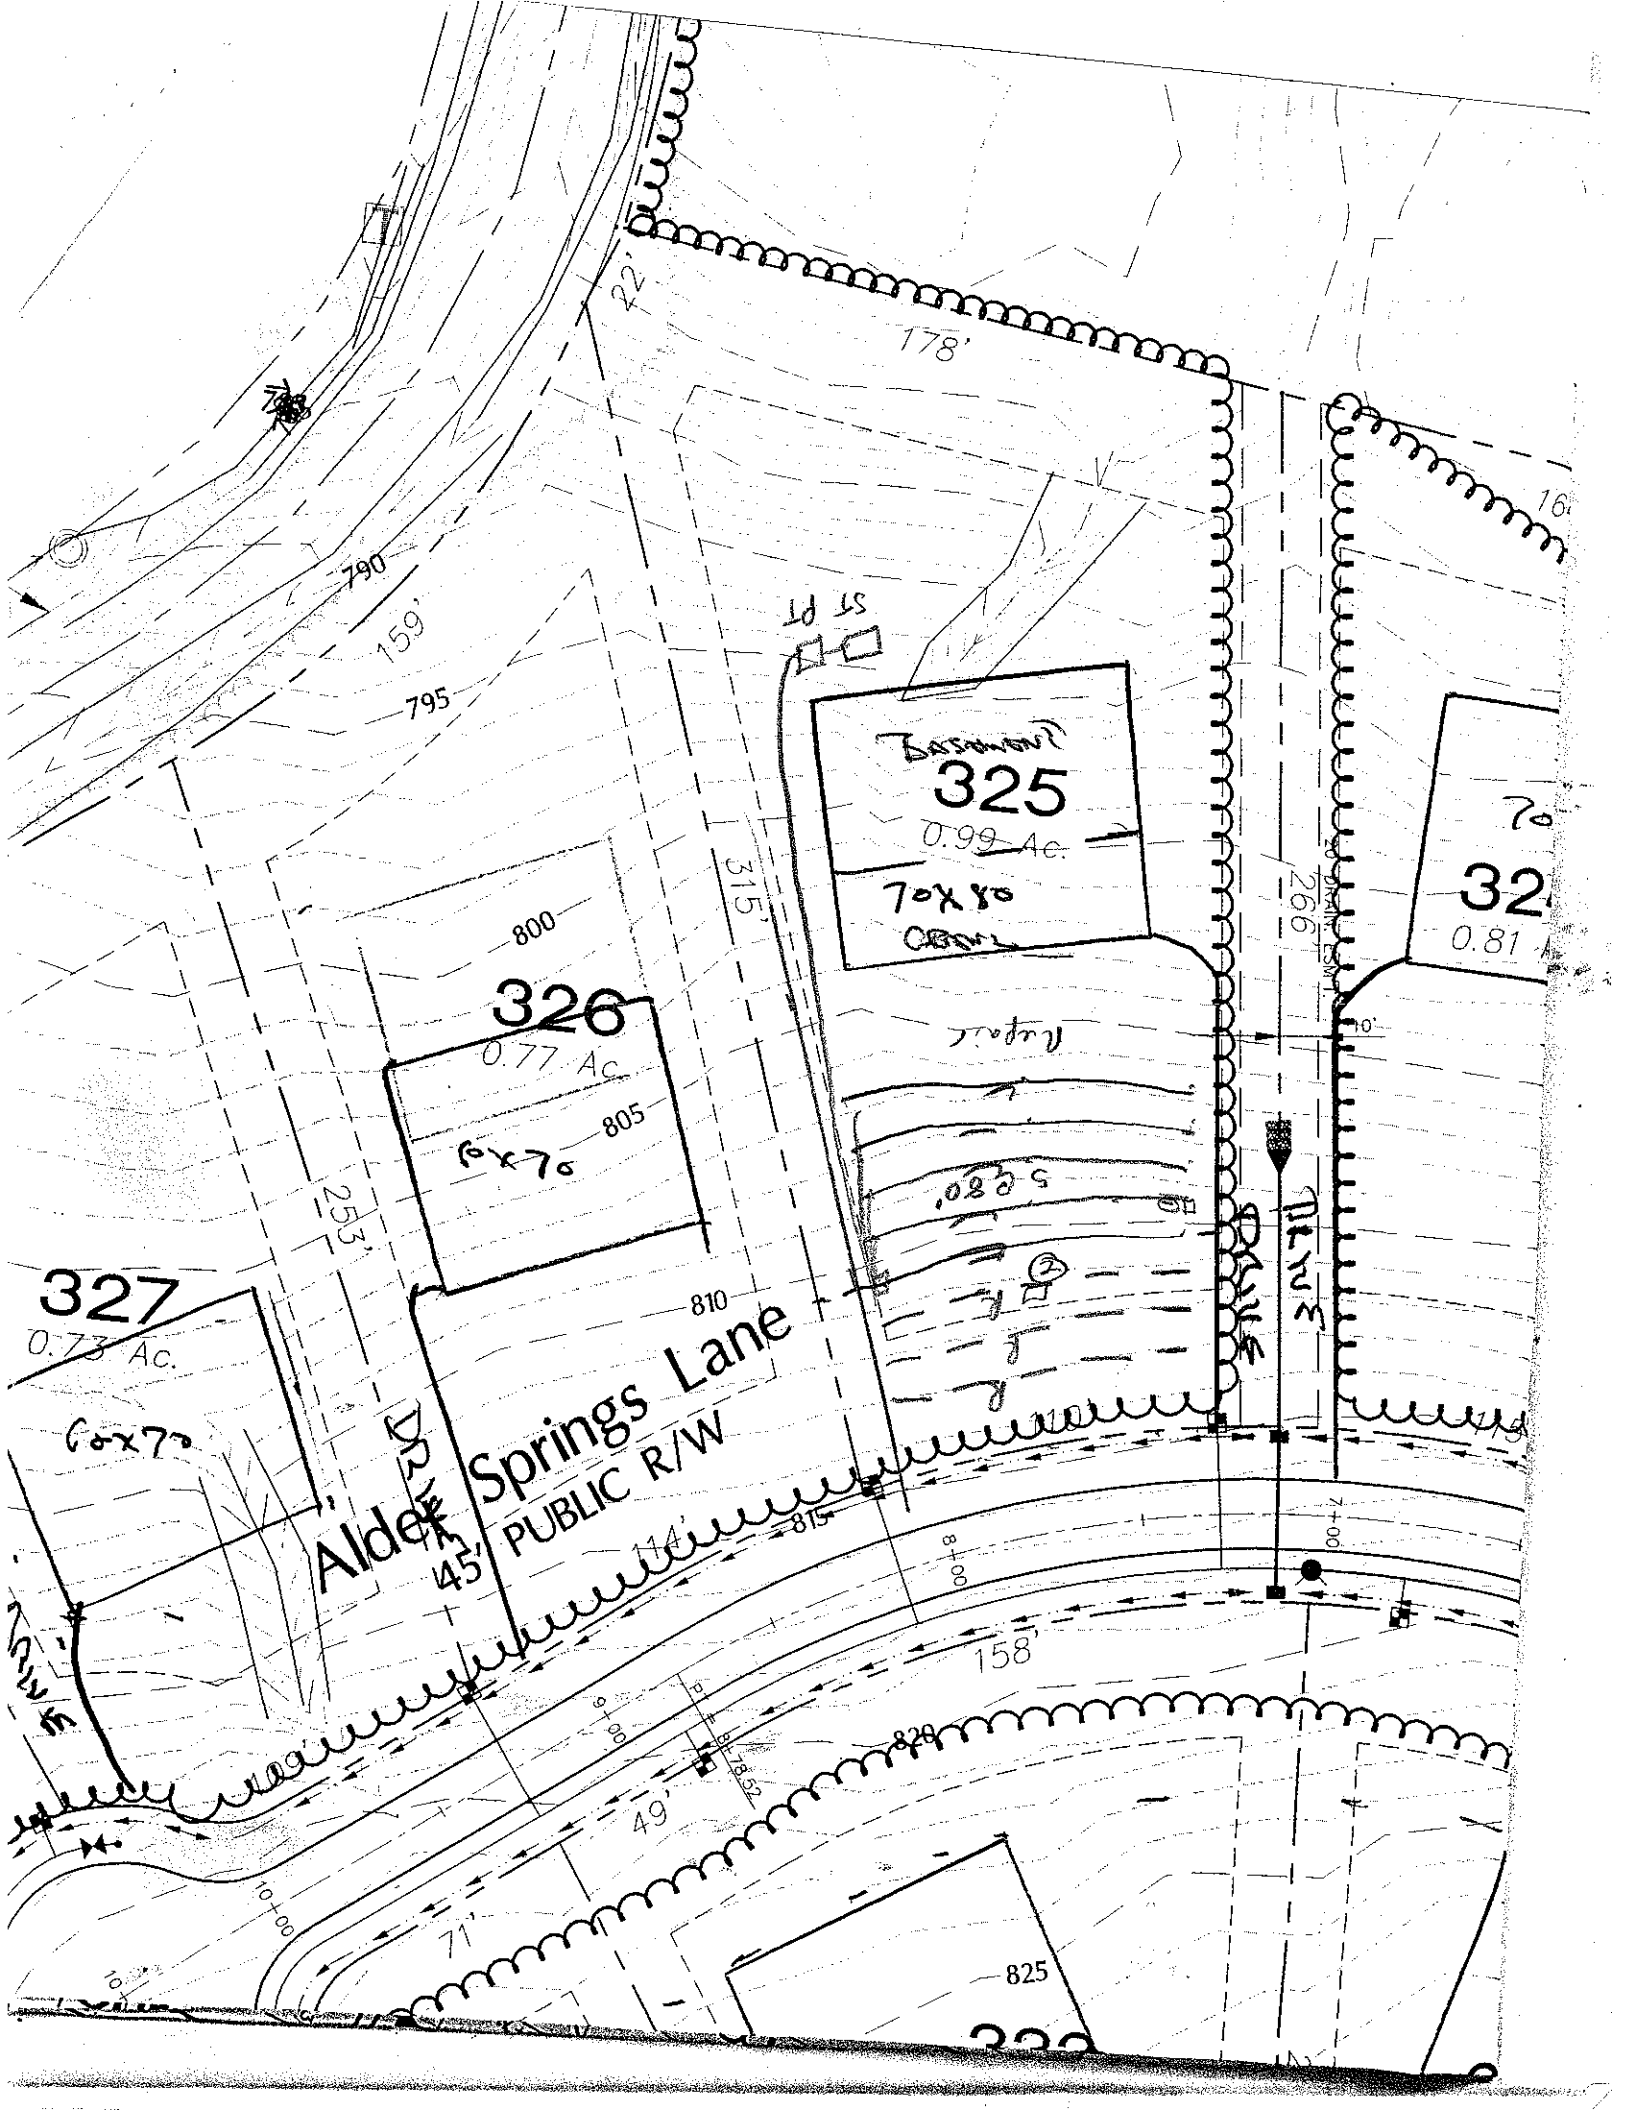
OTHER FACTORS (.1946): _____

SITE CLASSIFICATION (.1948): _____

EVALUATED BY: _____

OTHER(S) PRESENT: _____

MENTS: _____


325
0.99 Ac.
70x80
326
0.77 Ac.
60x70
327
0.73 Ac.
60x70
Alder Springs Lane
45' PUBLIC R/W
178'
315'
253'
266'
158'
49'
71'
114'
790
795
800
805
810
815
820
825
159'
22'
10'
20' DRAINAGE EASEMENT
S 22°30' E
3477 ft
Basement?
St Pt