SOIL/SITE EVALUATION
for ON-SITE WASTEWATER SYSTEM

APPLICATION DATE _____ DATE EVALUATED: _____

SS: _____ PROPOSED DESIGN FLOW (.1949): _____ PROPERTY SIZE: _____

ED FACILITY: _____ lot 337 Farms III PROPERTY RECORDED: _____

ON OF SITE: _____

SUPPLY: ☐ Private ☐ Public ☐ Well ☐ Spring ☐ Other _____

ATION METHOD: ☐ Auger Boring ☐ Pit ☐ Cut

F WASTEWATER: ☐ Sewage ☐ Industrial Process ☐ Mixed

.1940 LAND-SCAPE POSITION/ SLOPE %	HORI-ZON DEPTH (IN.)	SOIL MORPHOLOGY (.1941) .1941 STRUCTURE/ TEXTURE	SOIL MORPHOLOGY (.1941) .1941 CONSISTENCE/ MINERALOGY	OTHER PROFILE FACTORS .1942 SOIL WETNESS/ COLOR	.1943 SOIL DEPTH	.1956 SAPRO CLASS	.1944 RESTR HORIZ	PROFILE CLASS & LTAR
	0-5	BSL WR	fr. SSSP Stp					PS .3
	5-34	RL Arm	fr SSSP Stp					
	34-50	RCL SAM	fr. SSSP Stp					
	0-10	BSL WSTK	fr. SSS P Stp					PS .25-.275
	10-30	BCL SBK	fr. SSSP Stp few Mang Concretions					
	30-50	RBC SBK	fr. SS, P ← YB's					

DESCRIPTION	INITIAL SYSTEM	REPAIR SYSTEM
ble Space (.1945)		
n Type(s)		
...ed		

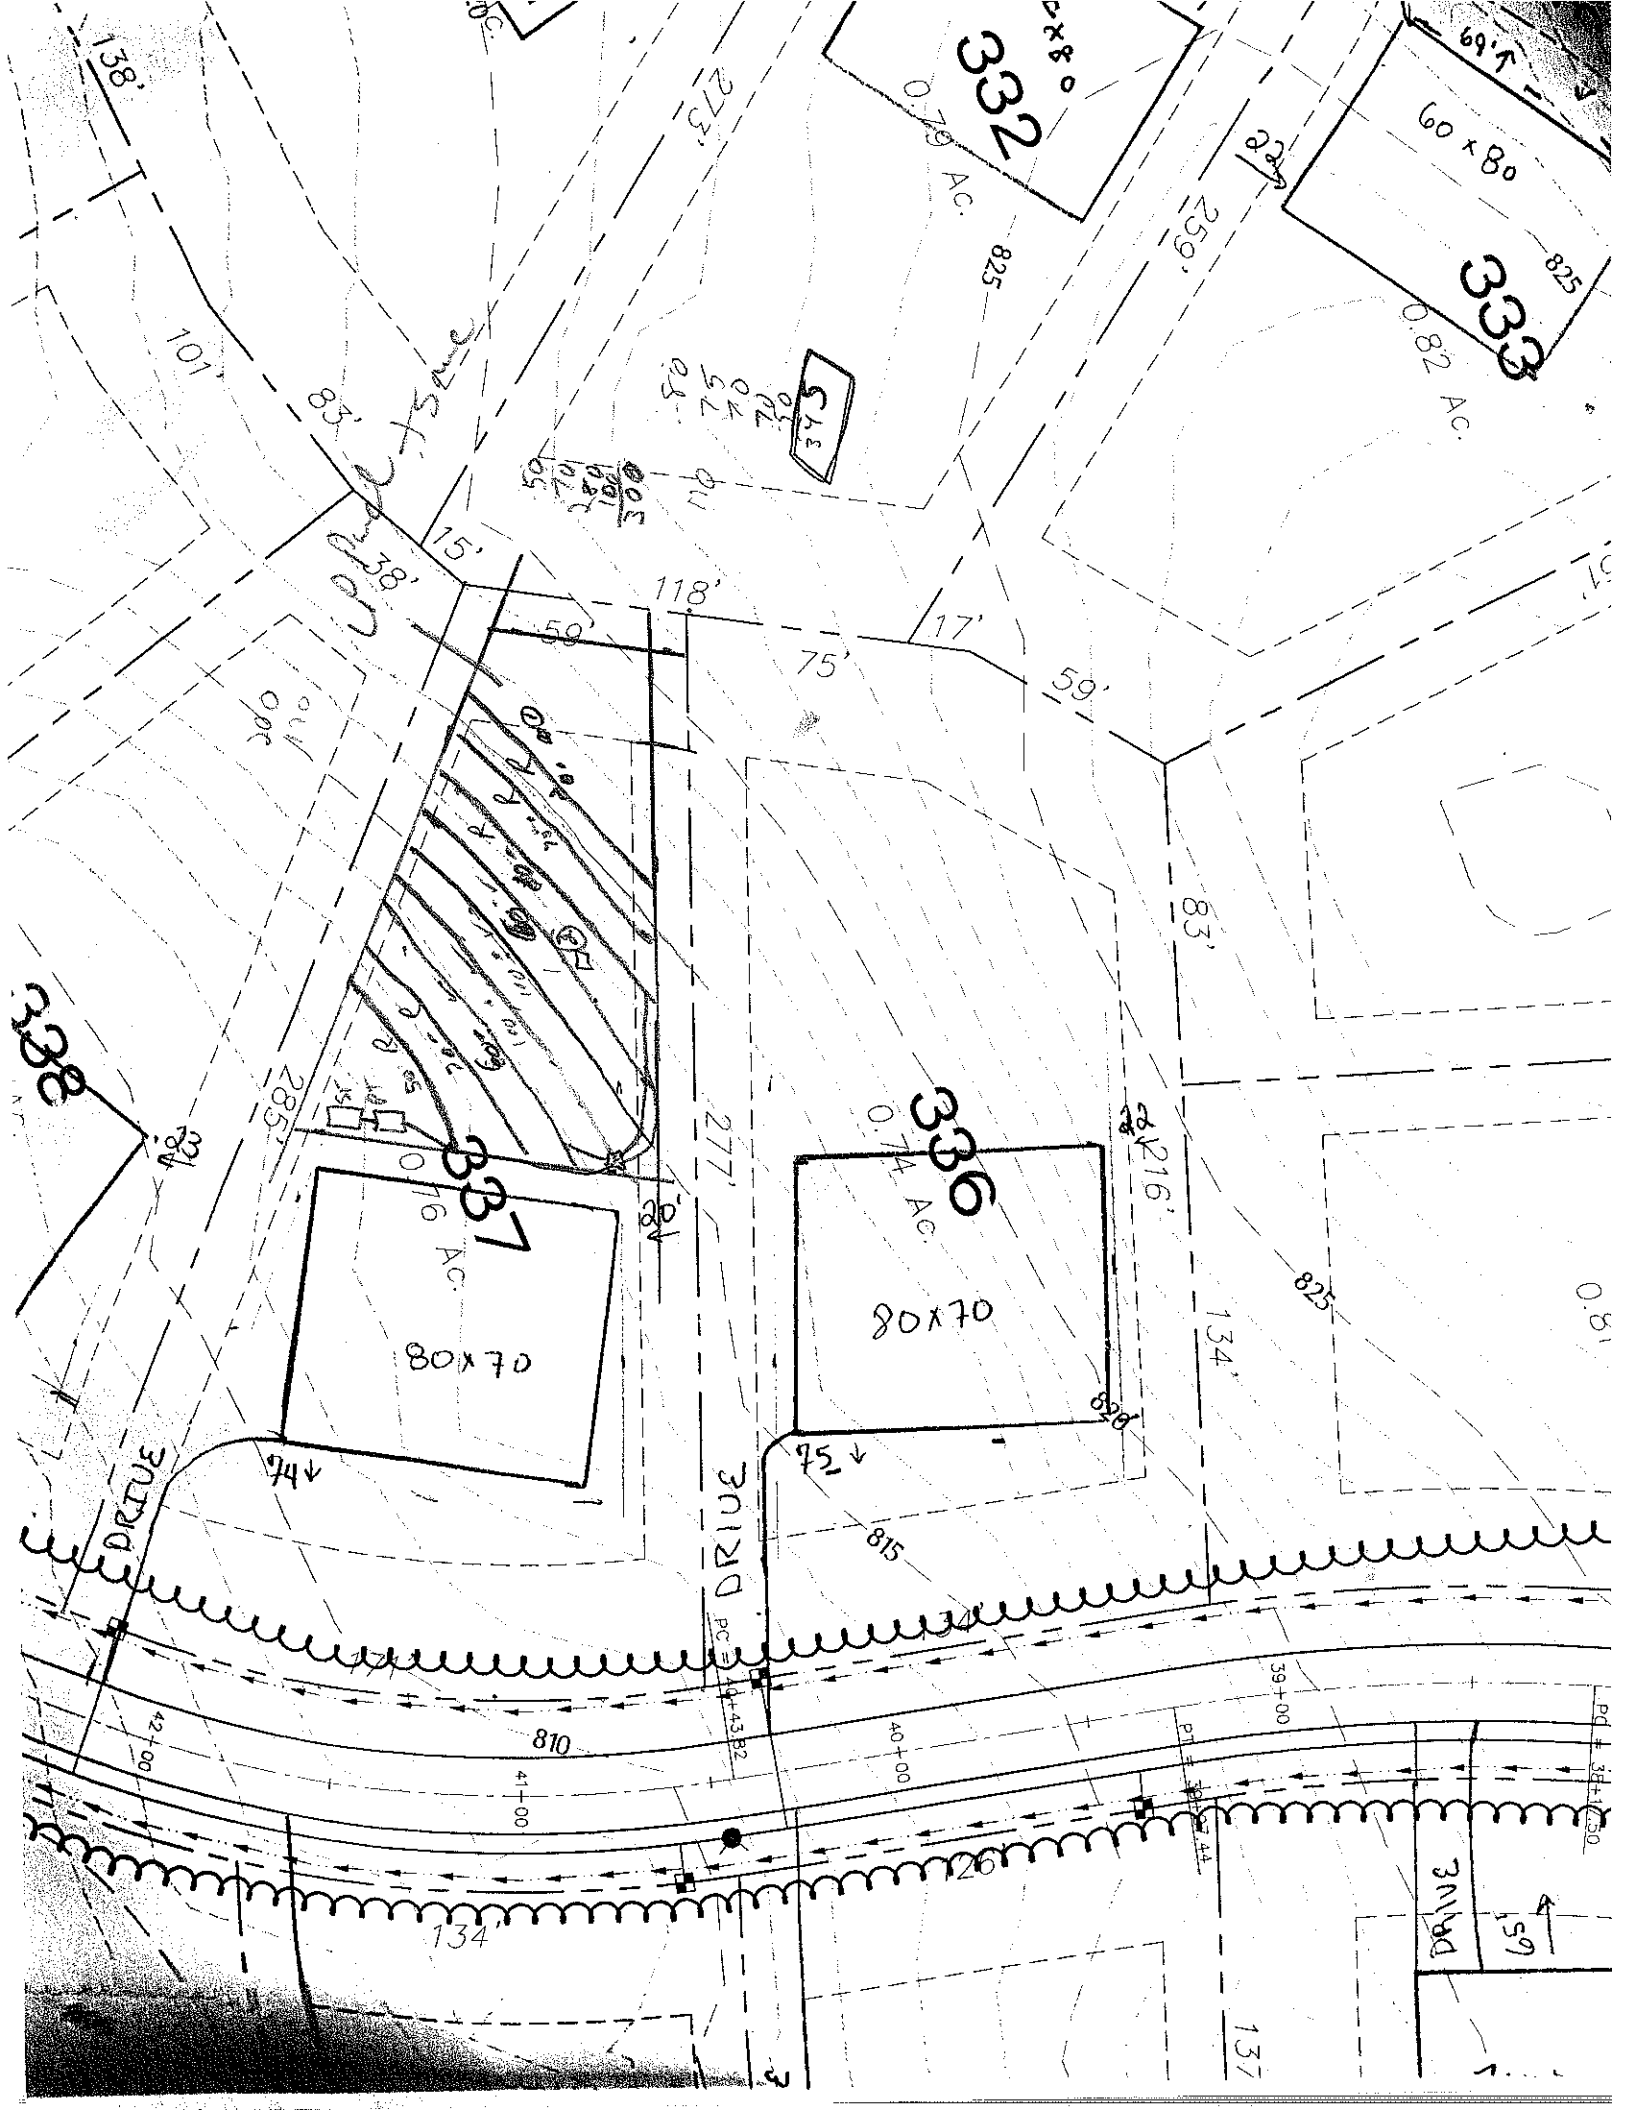
OTHER FACTORS (.1946): _____

SITE CLASSIFICATION (.1948): _____

EVALUATED BY: _____

OTHER(S) PRESENT: _____

ENTS: _____


332
0.79 Ac.
333
0.82 Ac.
60 x 80
825
250'
275'
138'
101'
83'
15'
38'
118'
50'
75'
17'
59'
83'
328
285'
277'
20'
337
0.76 Ac.
80x70
336
0.74 Ac.
80x70
216'
134'
825
74'
75'
DRIVE
DRIVE
815
810
42+00
41+00
40+00
39+00
PC = 10+43.82
PT = 38+62.44
134'
126'
137'
311
Pd
65'