DEPARTMENT OF ENVIRONMENT, HEALTH, AND NATURAL RESOURCES
DIVISION OF ENVIRONMENTAL HEALTH
ON-SITE WASTEWATER SECTION

Sheet ___ of ___
PROPERTY ID #: _____
COUNTY: _____

SOIL/SITE EVALUATION
for ON-SITE WASTEWATER SYSTEM

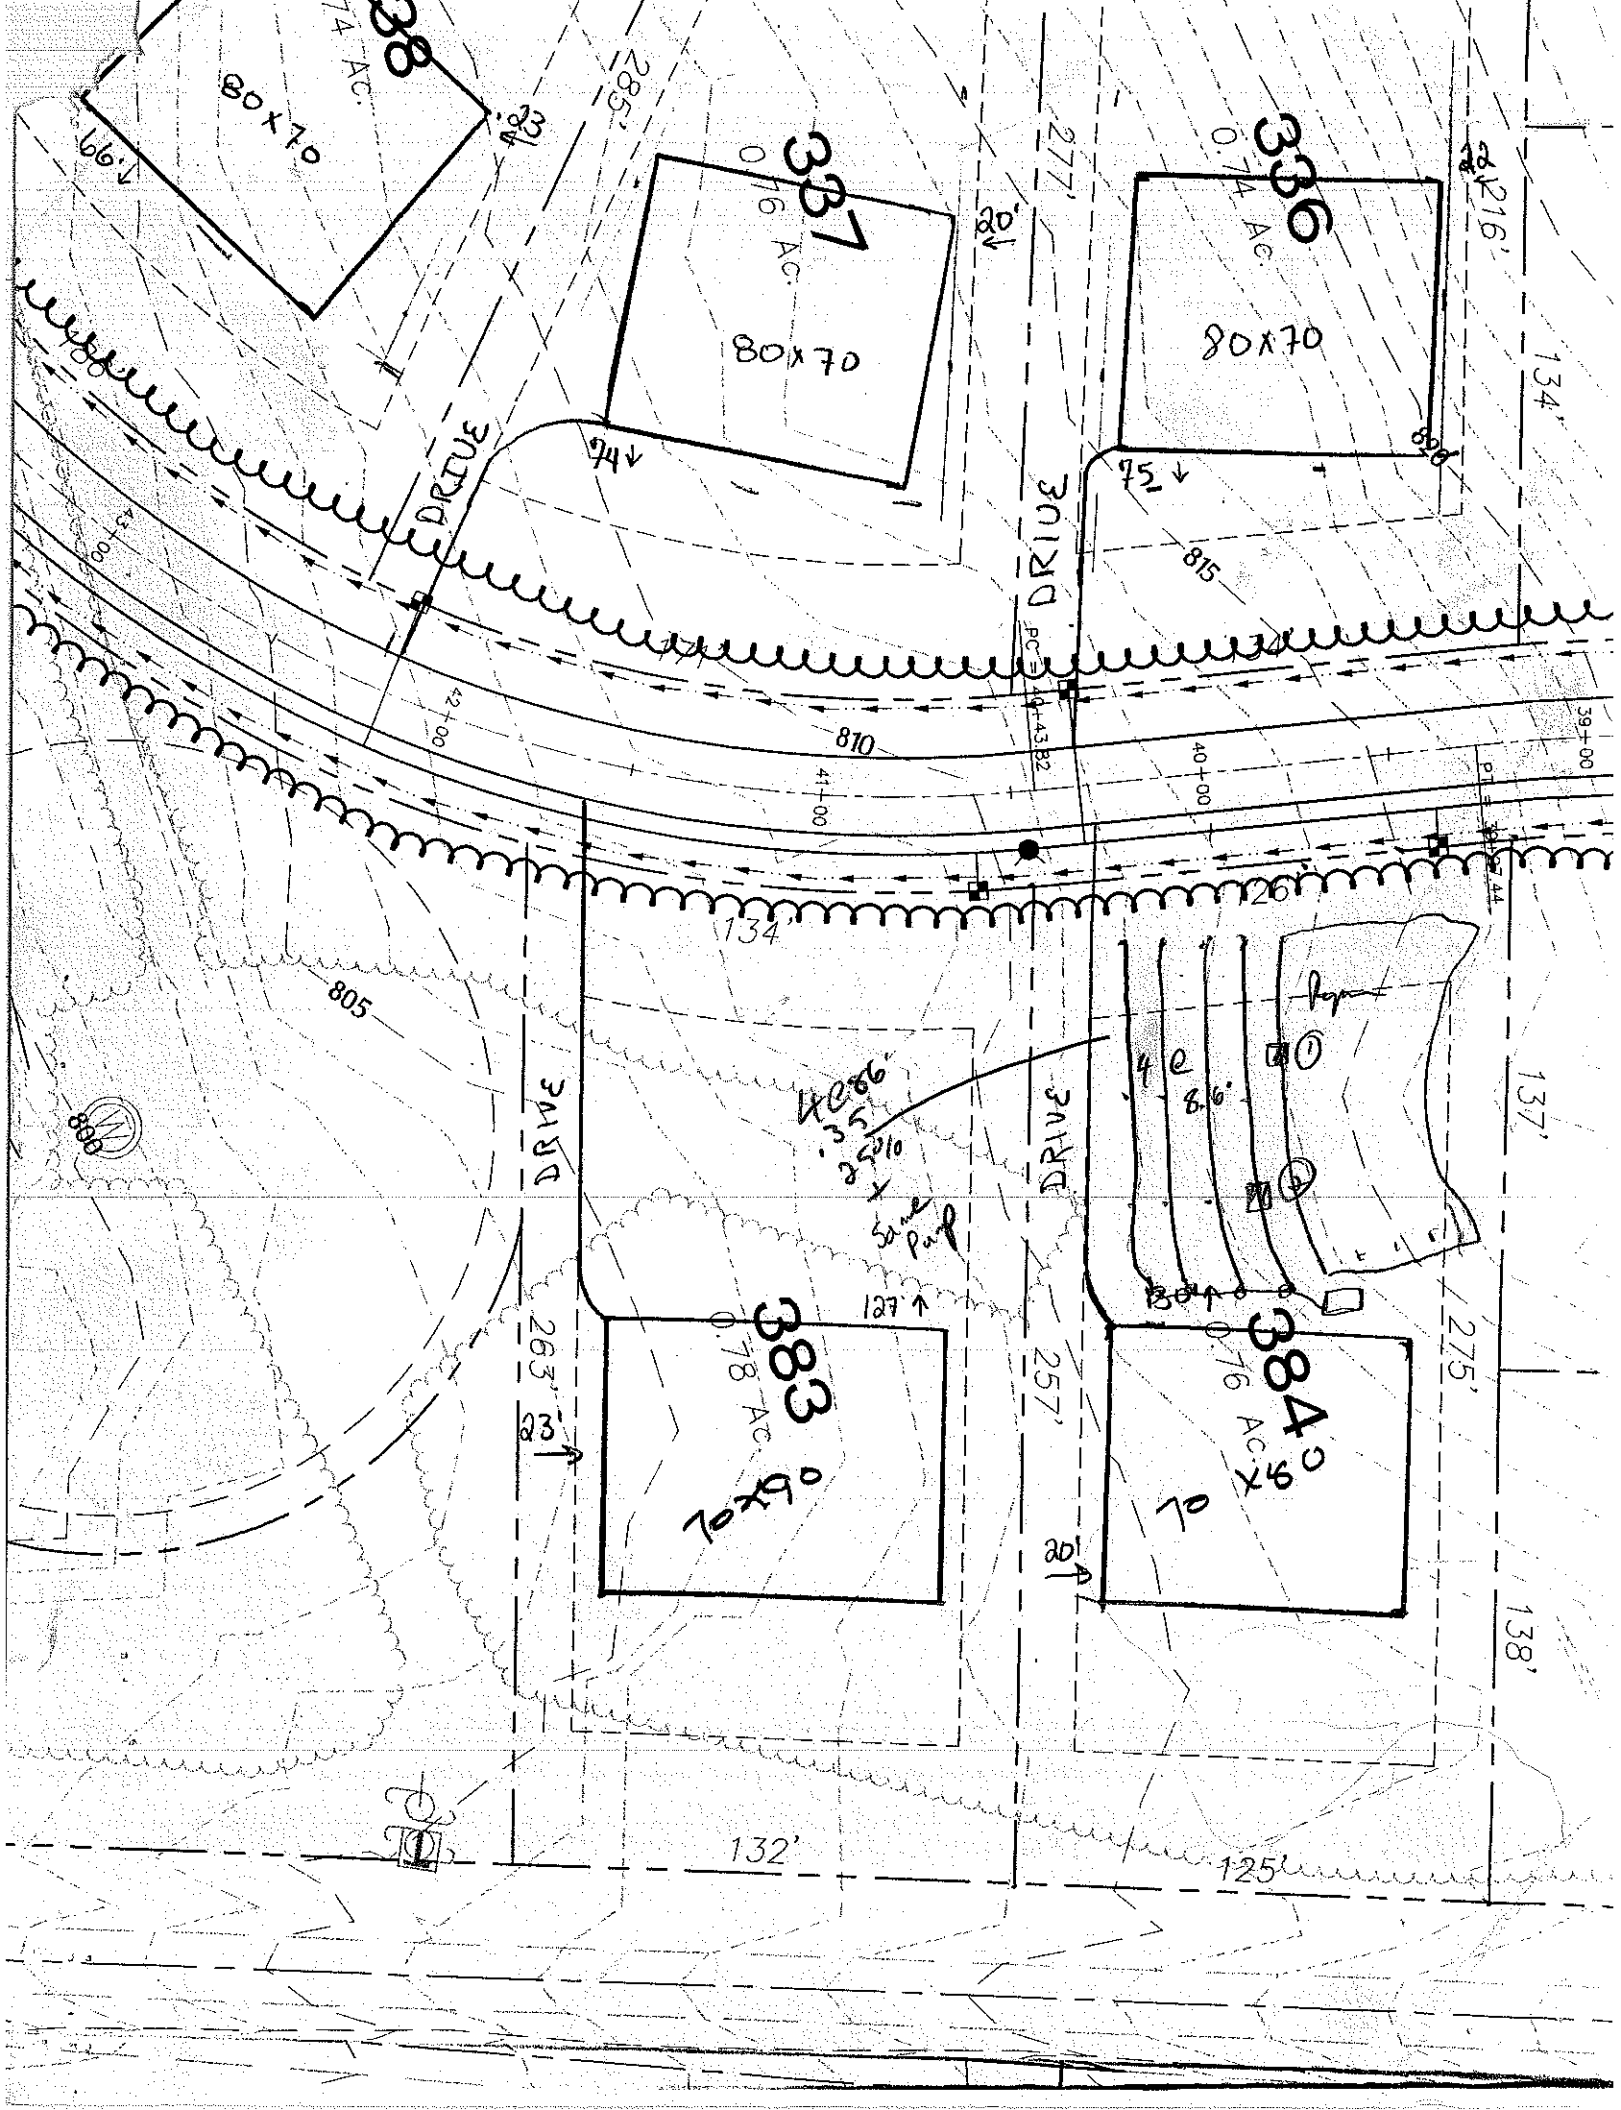
OWNER: _____ APPLICANT: _____
ADDRESS: _____ APPLICATION DATE: _____ DATE EVALUATED: _____
PROPOSED FACILITY: _____ PROPOSED DESIGN FLOW (.1949): _____ PROPERTY SIZE: _____
LOCATION OF SITE: Lot 384 Barnes PROPERTY RECORDED: _____
WATER SUPPLY: ☐ Private ☐ Public ☐ Well ☐ Spring ☐ Other _____
EVALUATION METHOD: ☐ Auger Boring ☐ Pit ☐ Cut
TYPE OF WASTEWATER: ☐ Sewage ☐ Industrial Process ☐ Mixed

PROFILE #	.1940 LANDSCAPE POSITION/ SLOPE %	HORIZON DEPTH (IN.)	SOIL MORPHOLOGY (.1941) .1941 STRUCTURE/ TEXTURE	.1941 CONSISTENCE/ MINERALOGY	OTHER PROFILE FACTORS .1942 SOIL WETNESS/ COLOR	.1943 SOIL DEPTH	.1956 SAPRO CLASS	.1944 RESTR HORIZ	PROFILE CLASS & LTAR
1		0-17	RC mfSBK	fri sssP					.35
		17-51	RCL mfSBK	fri sssP - few StP					
2		0-32	RCL SBK	fri sssP					.35
		32-51	RCL mfSBK	fri sssP - common StP/4" rock					
3	concave	0-6	compaction CL	firm ss sp					
		6-21	subangular gravel	fr ss sp					
			rock terminated at 22"						
4									

DESCRIPTION	INITIAL SYSTEM	REPAIR SYSTEM
Available Space (.1945)		
System Type(s)		
Site LTAR		

OTHER FACTORS (.1946): _____
SITE CLASSIFICATION (.1948): _____

EVALUATED BY: _____
OTHER(S) PRESENT: _____


338
0.74 Ac.
80x70
166'
123'
285'
337
0.76 Ac.
80x70
277'
20'
336
0.74 Ac.
80x70
216'
134'
DRIVE
74
75
815
810
805
PC = 41+43.82
42+00
41+00
40+00
39+00
PT = 39+67.44
134'
126'
137'
138'
275'
257'
263'
23'
20'
132'
125'
127'
383
0.78 Ac.
70x90
384
0.76 Ac.
70x60
4 @ 8.6'
Pipe
Same Pad
888