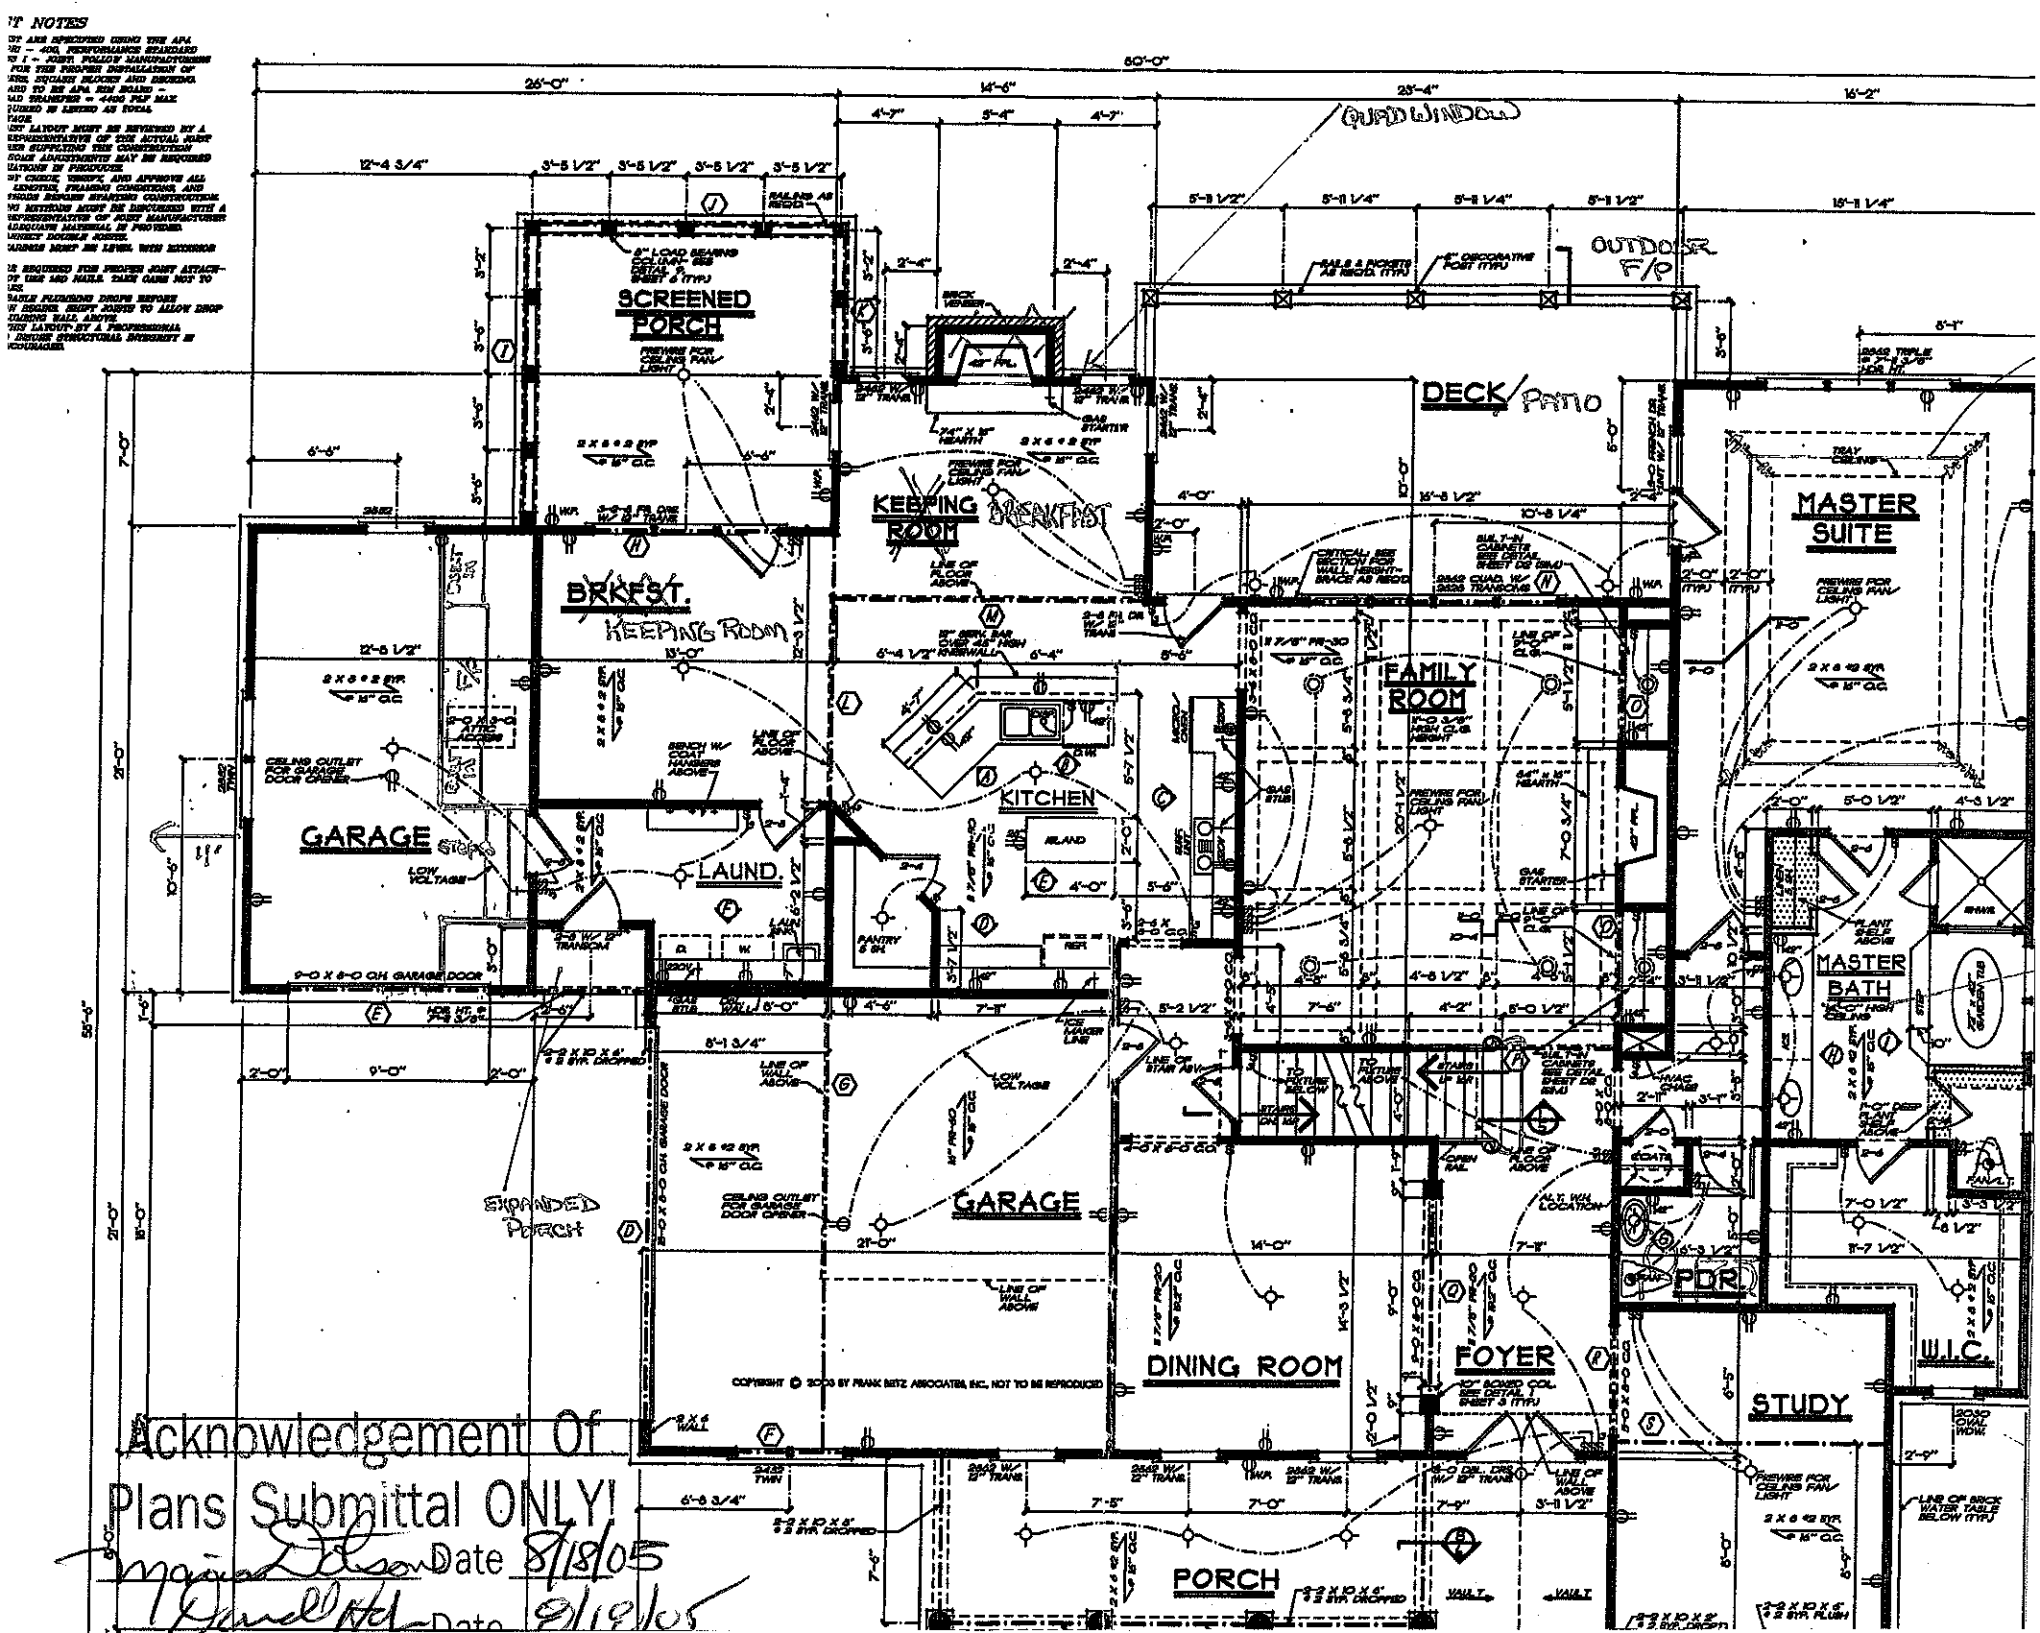
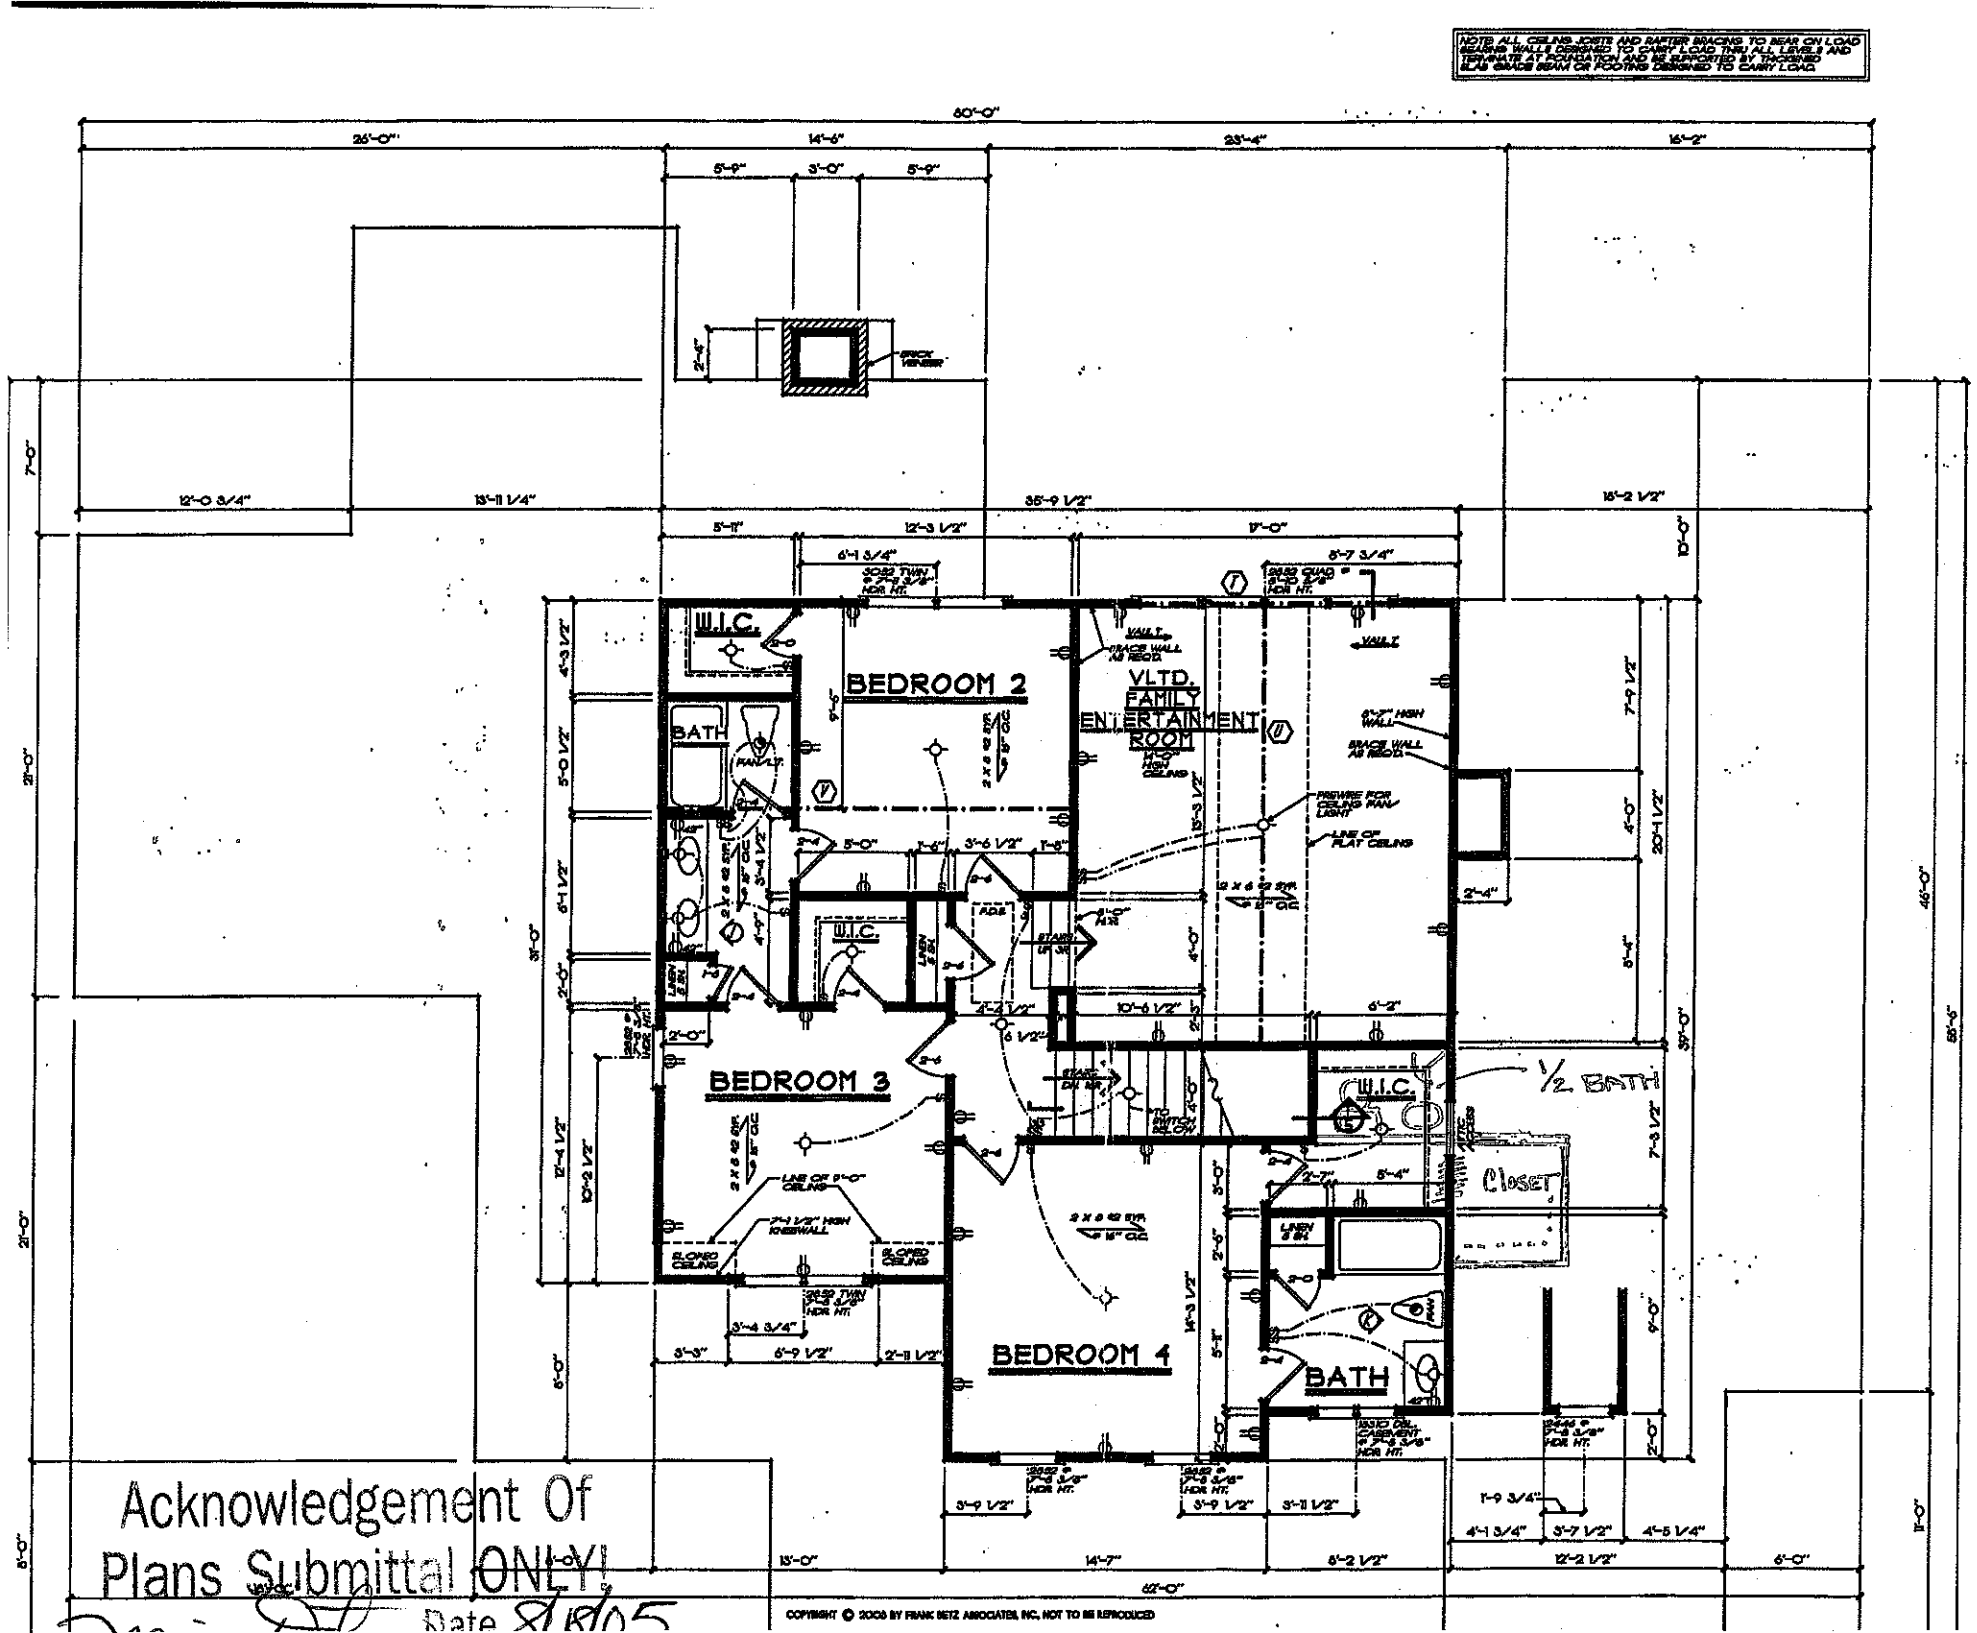

T NOTES
SCREENED PORCH
KEEPING ROOM
BRKFST.
KEEPING ROOM
GARAGE
LAUND.
KITCHEN
FAMILY ROOM
DECK / PATIO
OUTDOOR F/P
MASTER SUITE
MASTER BATH
PDR
FOYER
DINING ROOM
GARAGE
EXPANDED PORCH
PORCH
STUDY
W.I.C.
COPYRIGHT © 2005 BY FRANK BETZ ASSOCIATES, INC., NOT TO BE REPRODUCED
Acknowledgement Of
Plans Submittal ONLY!
Date 8/18/05
Date 8/19/05


NOTE ALL CEILING JOISTS AND RAFTER BRACING TO BEAR ON LOAD BEARING WALLS DESIGNED TO CARRY LOAD THRU ALL LEVELS AND TERMINATE AT FOUNDATION AND BE SUPPORTED BY ENGINEERED GLU LAMINATE BEAM OR FOOTING DESIGNED TO CARRY LOAD.
BEDROOM 2
BEDROOM 3
BEDROOM 4
VLTD. FAMILY ENTERTAINMENT ROOM
BATH
W.I.C.
½ BATH
Closet
Acknowledgement Of
Plans Submittal ONLY!
Date 8/8/05
COPYRIGHT © 2005 BY FRANK SETZ ASSOCIATES, INC. NOT TO BE REPRODUCED