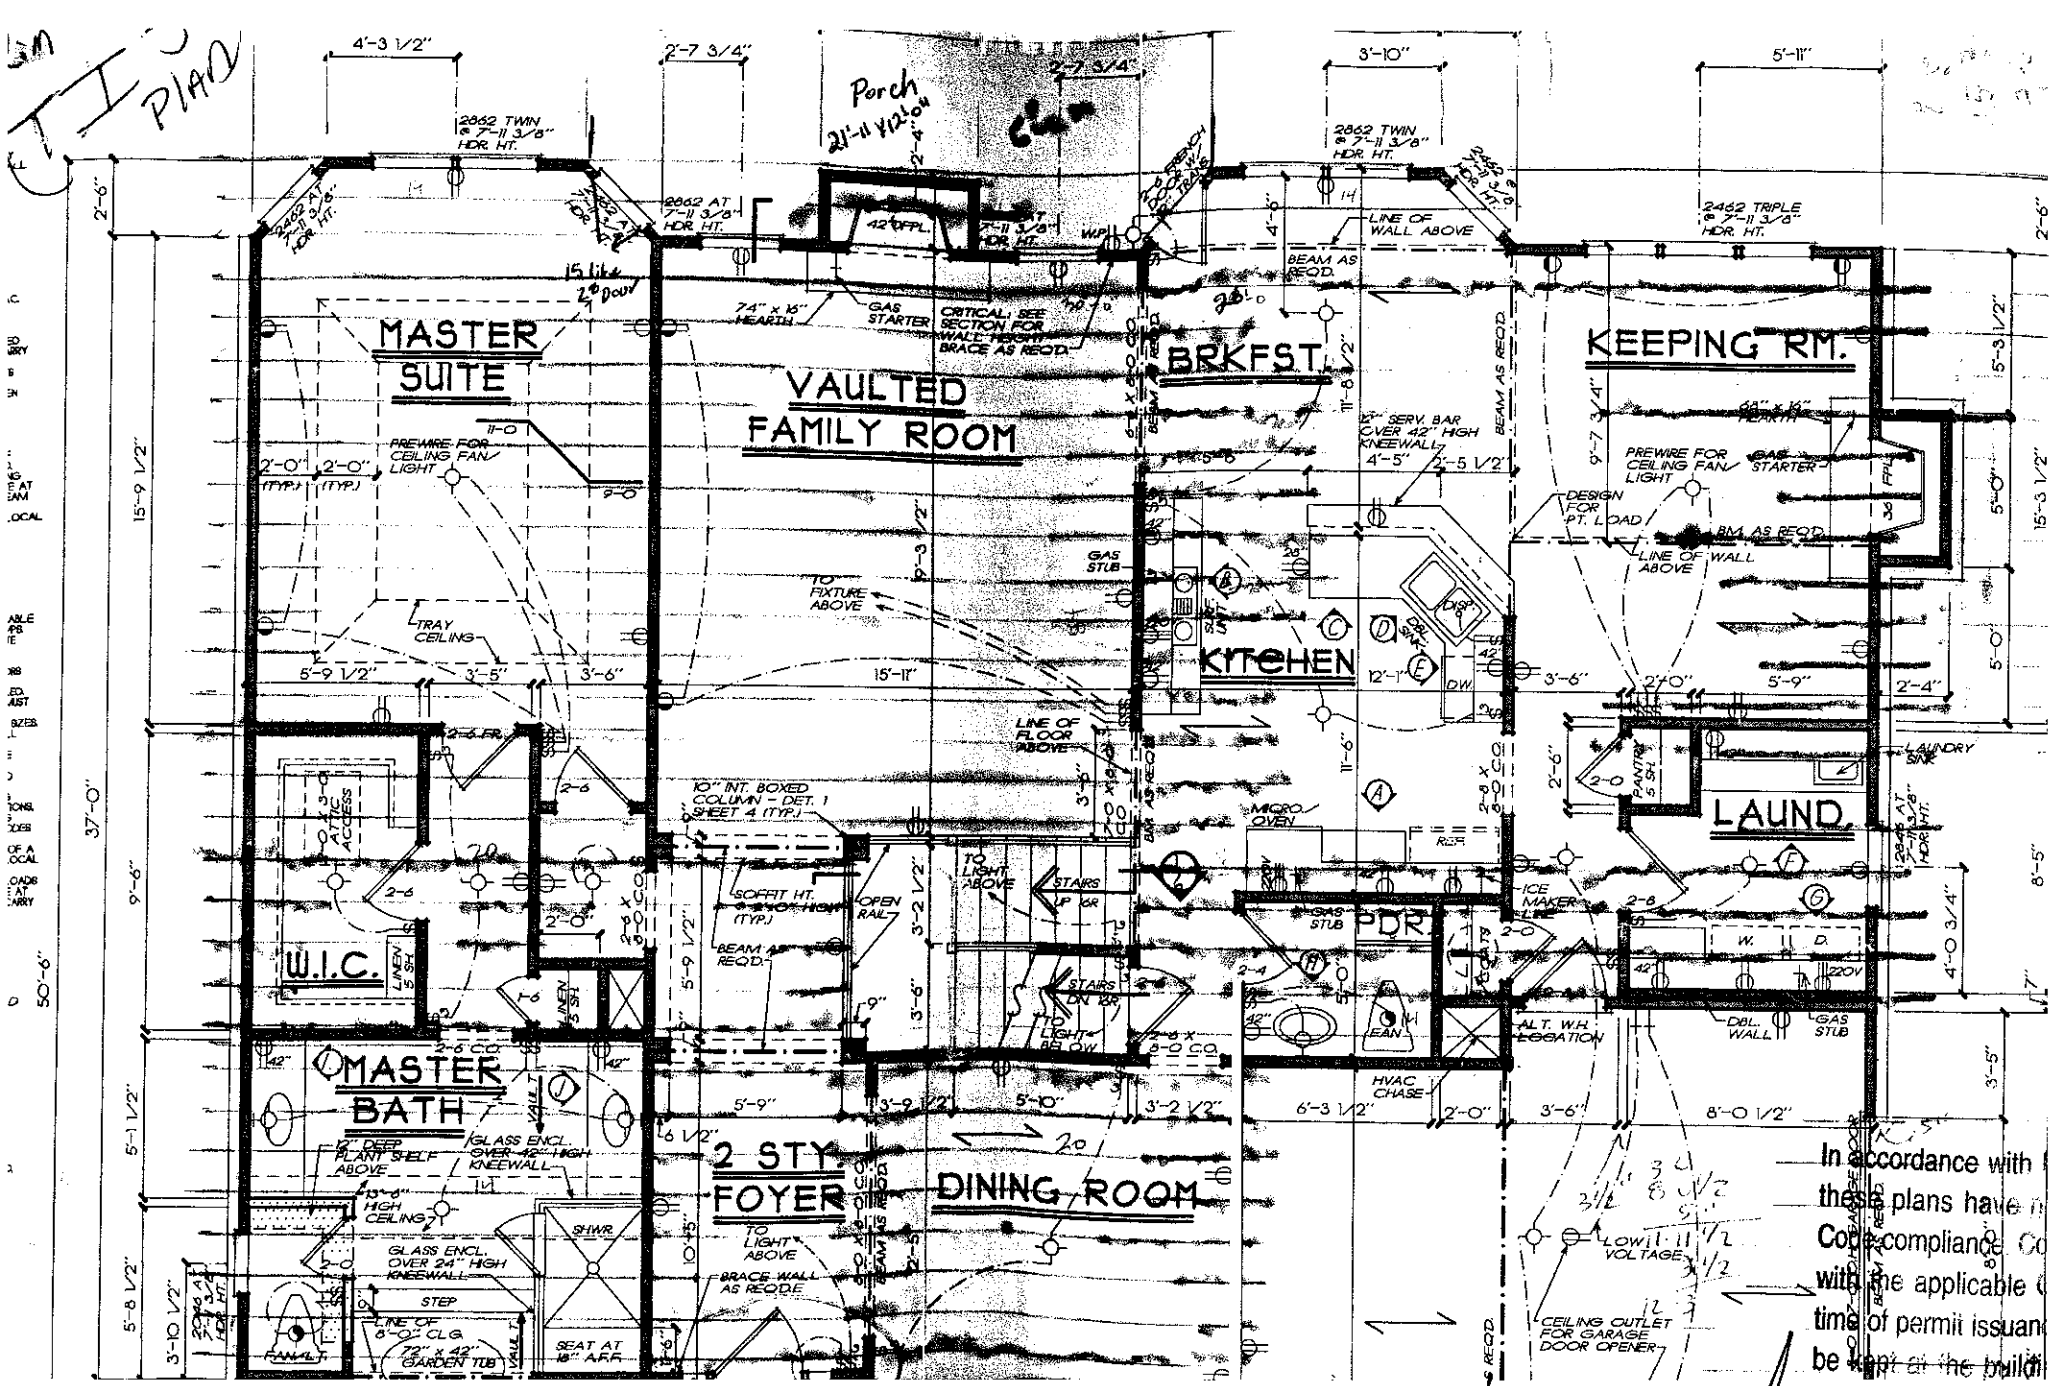



In accordance with
these plans have
Code compliance
with the applicable
time of permit issuan
be kept at the build

Date 12/27/05

Date 12/27/05

Plans Submittal ONLY!

Acknowledgement of

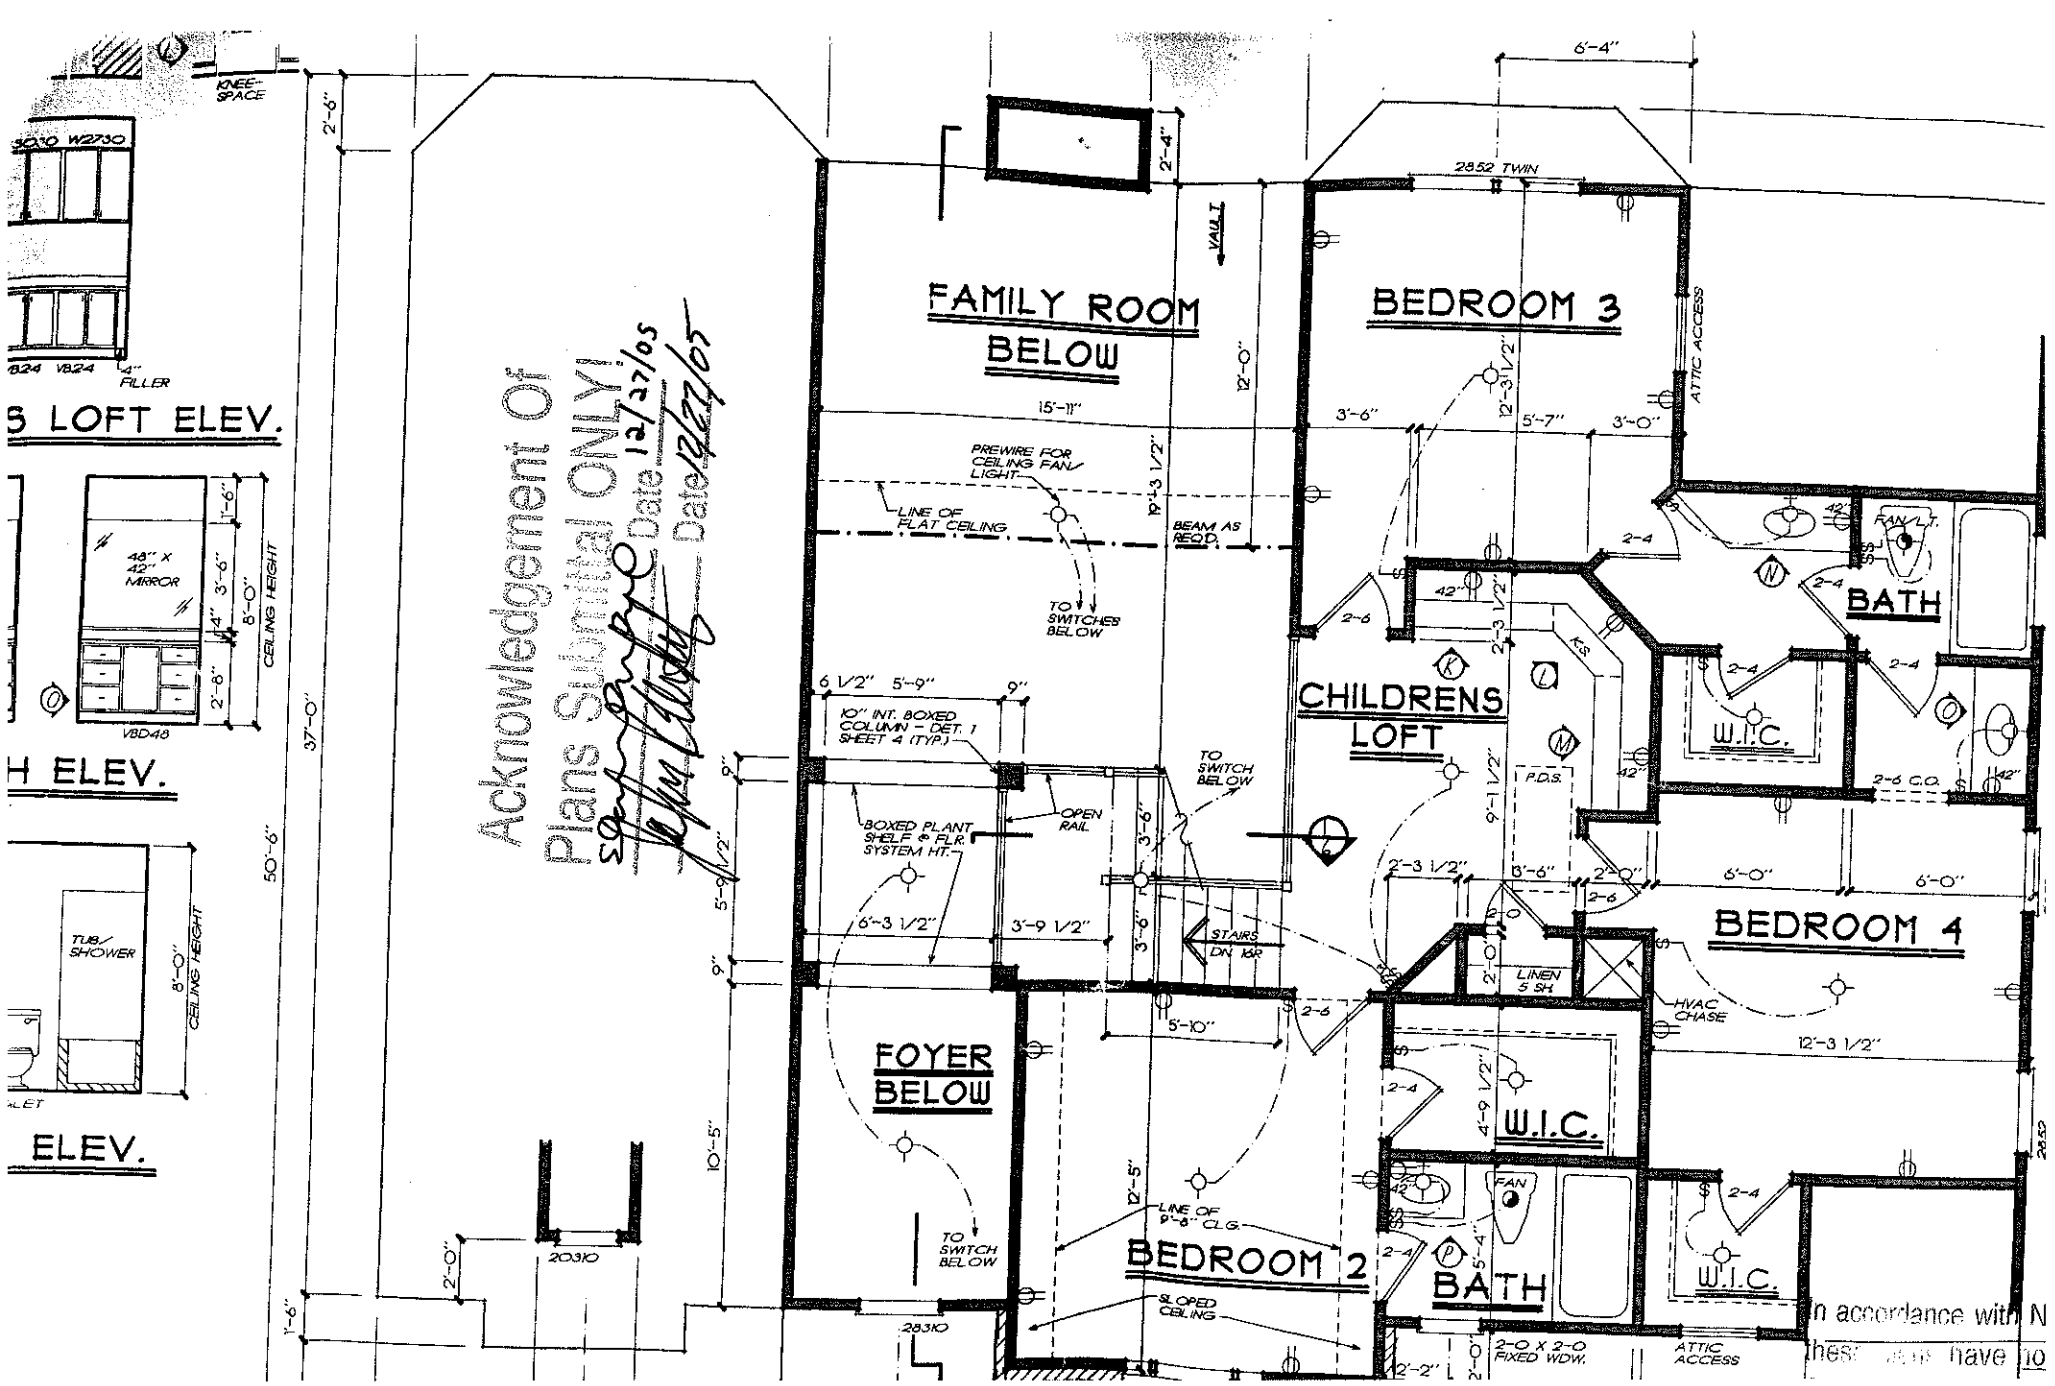
KNEE SPACE
2'-6"
3010 W2730
VB24 VB24
4" FILLER
5 LOFT ELEV.
48" X 42" MIRROR
1'-6"
3'-6"
4"
8'-0" CEILING HEIGHT
2'-6"
VBD48
H ELEV.
TUB/ SHOWER
8'-0" CEILING HEIGHT
ELEV.
37'-0"
50'-6"
2'-0"
1'-6"
20310
28310
10'-5"
5'-9 1/2"
9"
9"
Acknowledgement of Plans Submittal ONLY!
12/22/05
12/27/05
FAMILY ROOM BELOW
15'-11"
12'-0"
VAULT
PREWIRE FOR CEILING FAN/ LIGHT
LINE OF FLAT CEILING
10'-3 1/2"
BEAM AS REQ'D.
TO SWITCHES BELOW
6 1/2" 5'-9" 9"
10" INT. BOXED COLUMN - DET. 1 SHEET 4 (TYP.)
BOXED PLANT SHELF & FLR. SYSTEM HT.
OPEN RAIL
TO SWITCH BELOW
6'-3 1/2"
3'-9 1/2"
3'-6"
3'-6"
STAIRS DN 18R
FOYER BELOW
5'-10"
TO SWITCH BELOW
LINE OF 9'-8" CLG.
12'-5"
BEDROOM 2
SLOPED CEILING
2852 TWIN
BEDROOM 3
12'-3 1/2"
3'-6"
5'-7"
3'-0"
ATTIC ACCESS
42"
FAN/LT.
2-4
BATH
2-6
2-3 1/2"
K.S.
CHILDRENS LOFT
W.I.C.
2-6 C.O.
P.D.S.
9'-1 1/2"
2'-3 1/2"
3'-6"
2'-0"
6'-0"
6'-0"
BEDROOM 4
LINEN 5 SH.
HVAC CHASE
12'-3 1/2"
4'-9 1/2"
W.I.C.
FAN
5'-4"
BATH
W.I.C.
2-0 X 2-0 FIXED WDW.
12'-2"
ATTIC ACCESS
2852
In accordance with N
these plans have 10