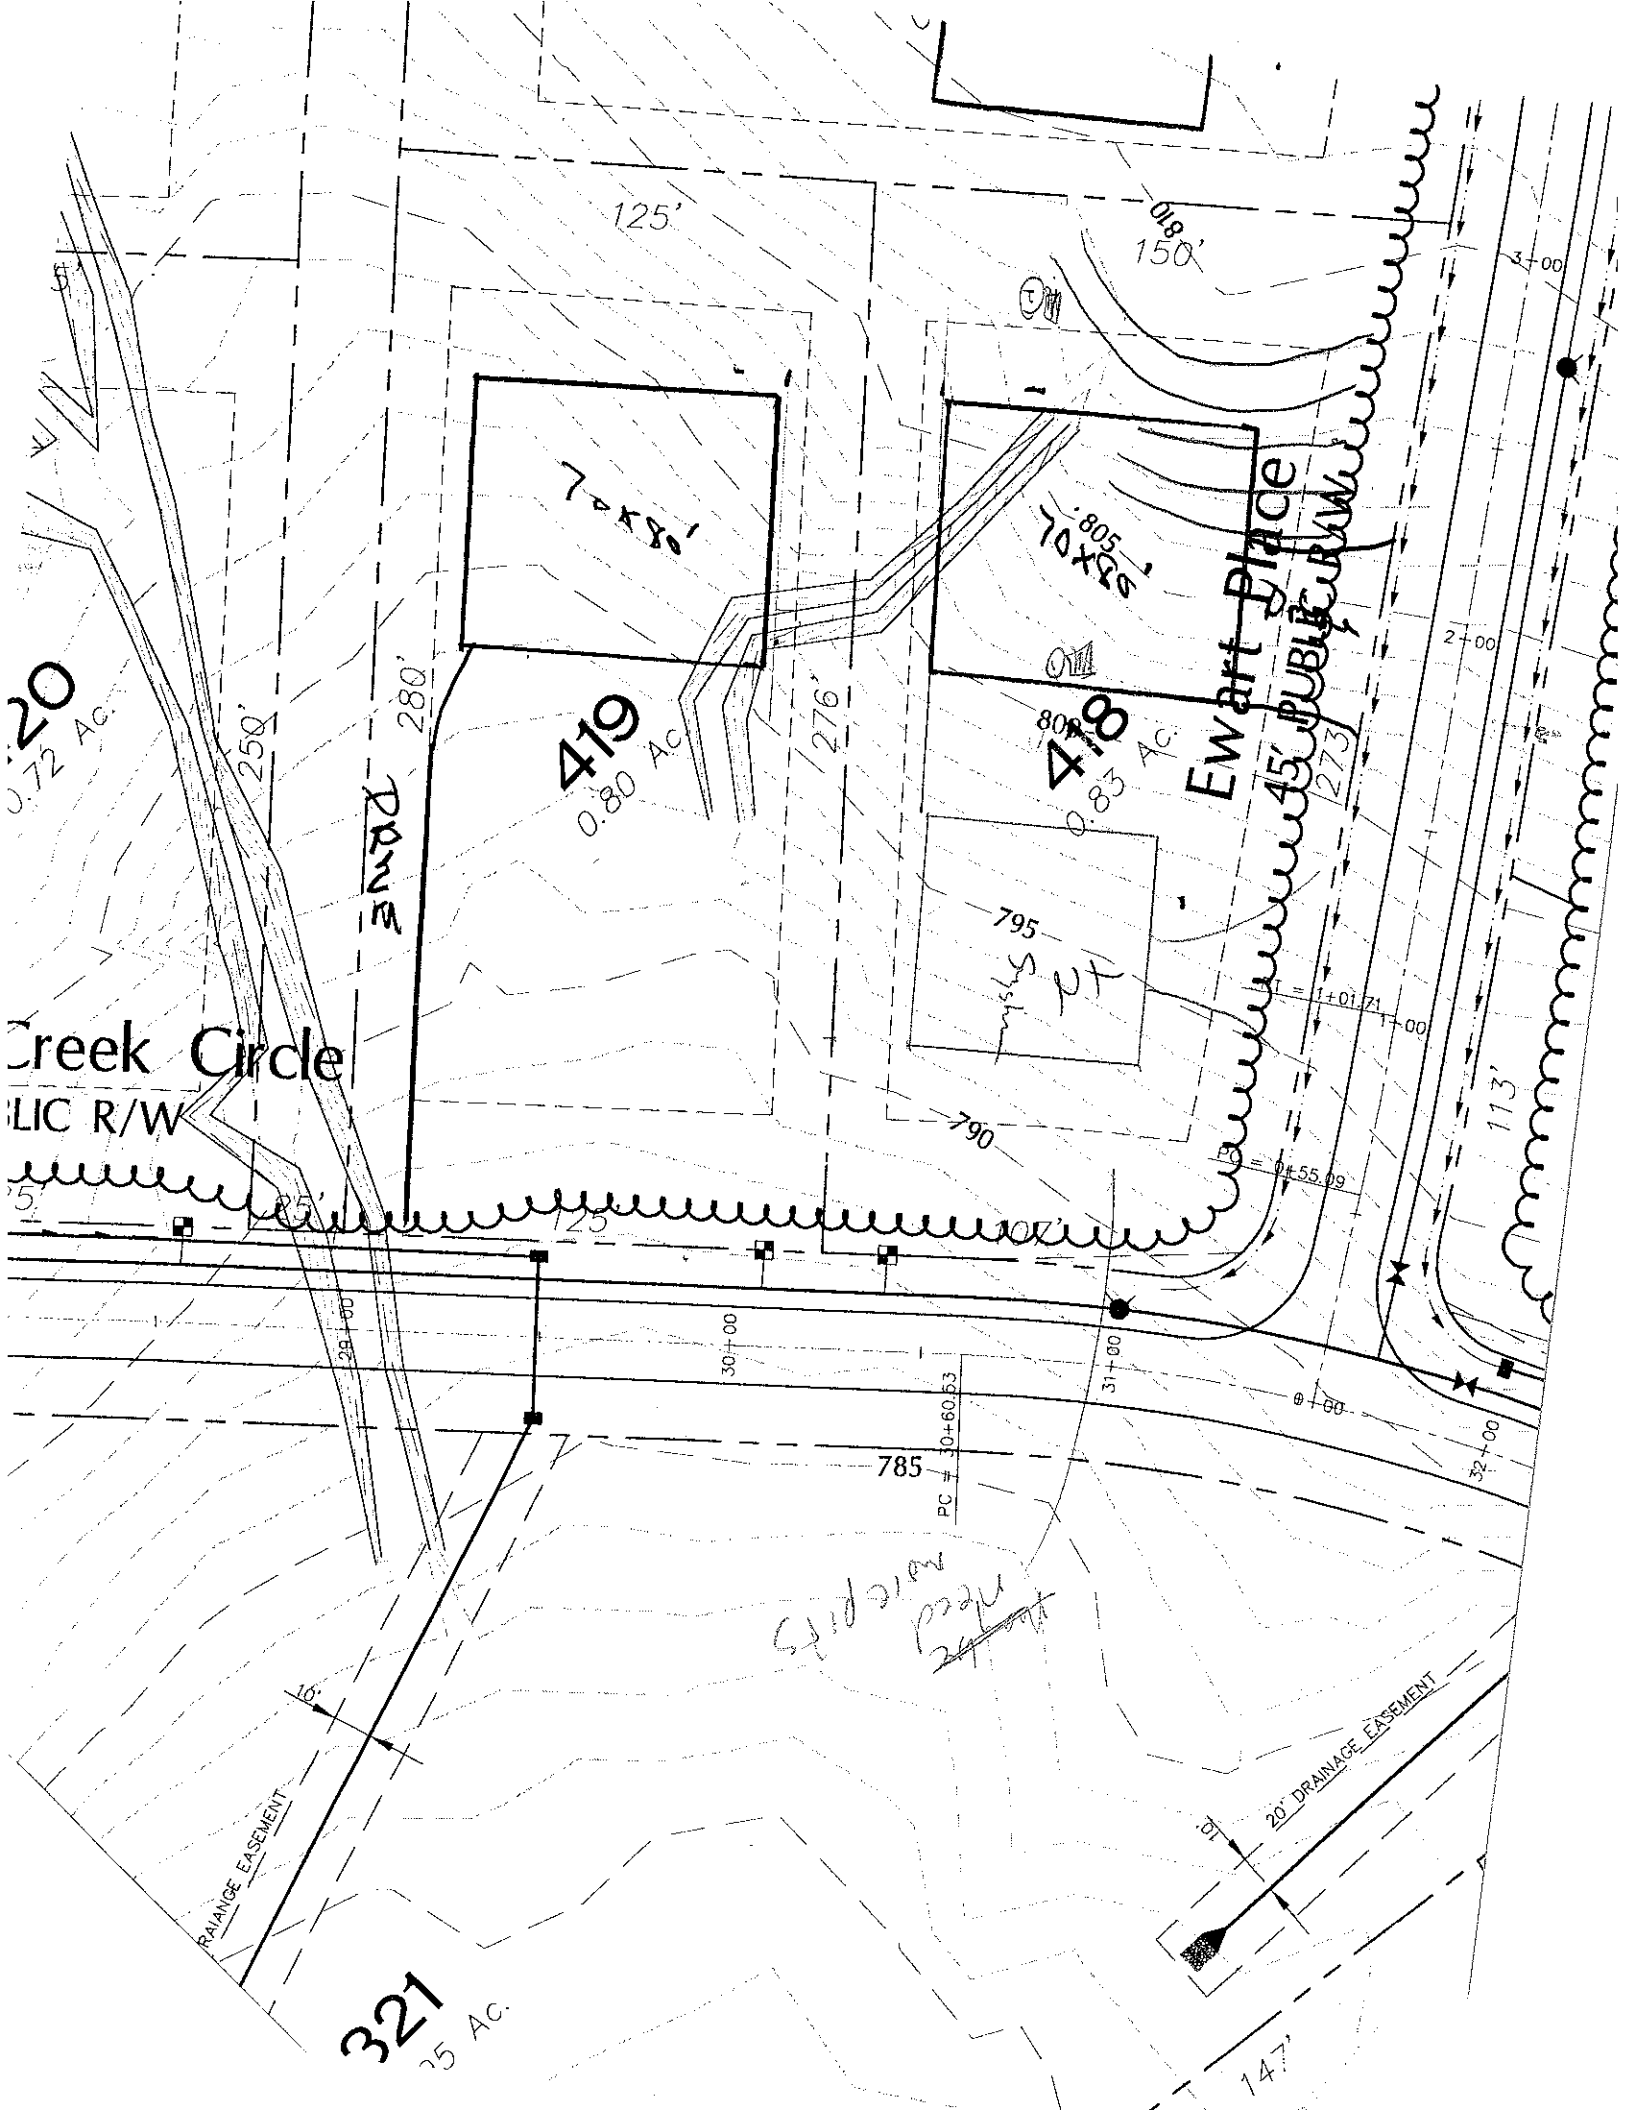

125'
150'
810
805
800
795
790
785
419
0.80 Ac.
418
0.83 Ac.
321
Ewart Place
45' PUBLIC R/W
Creek Circle
LIC R/W
280'
276'
273'
113'
147'
PC = 30+60.63
28+00
30+00
31+00
32+00
20' DRAINAGE EASEMENT
RAINAGE EASEMENT
16'
10'

DEPARTMENT OF ENVIRONMENT, HEALTH, AND NATURAL RESOURCES
DIVISION OF ENVIRONMENTAL HEALTH
ON-SITE WASTEWATER SECTION

Sheet ____ *of* ____
PROPERTY ID #: _____
COUNTY: _____

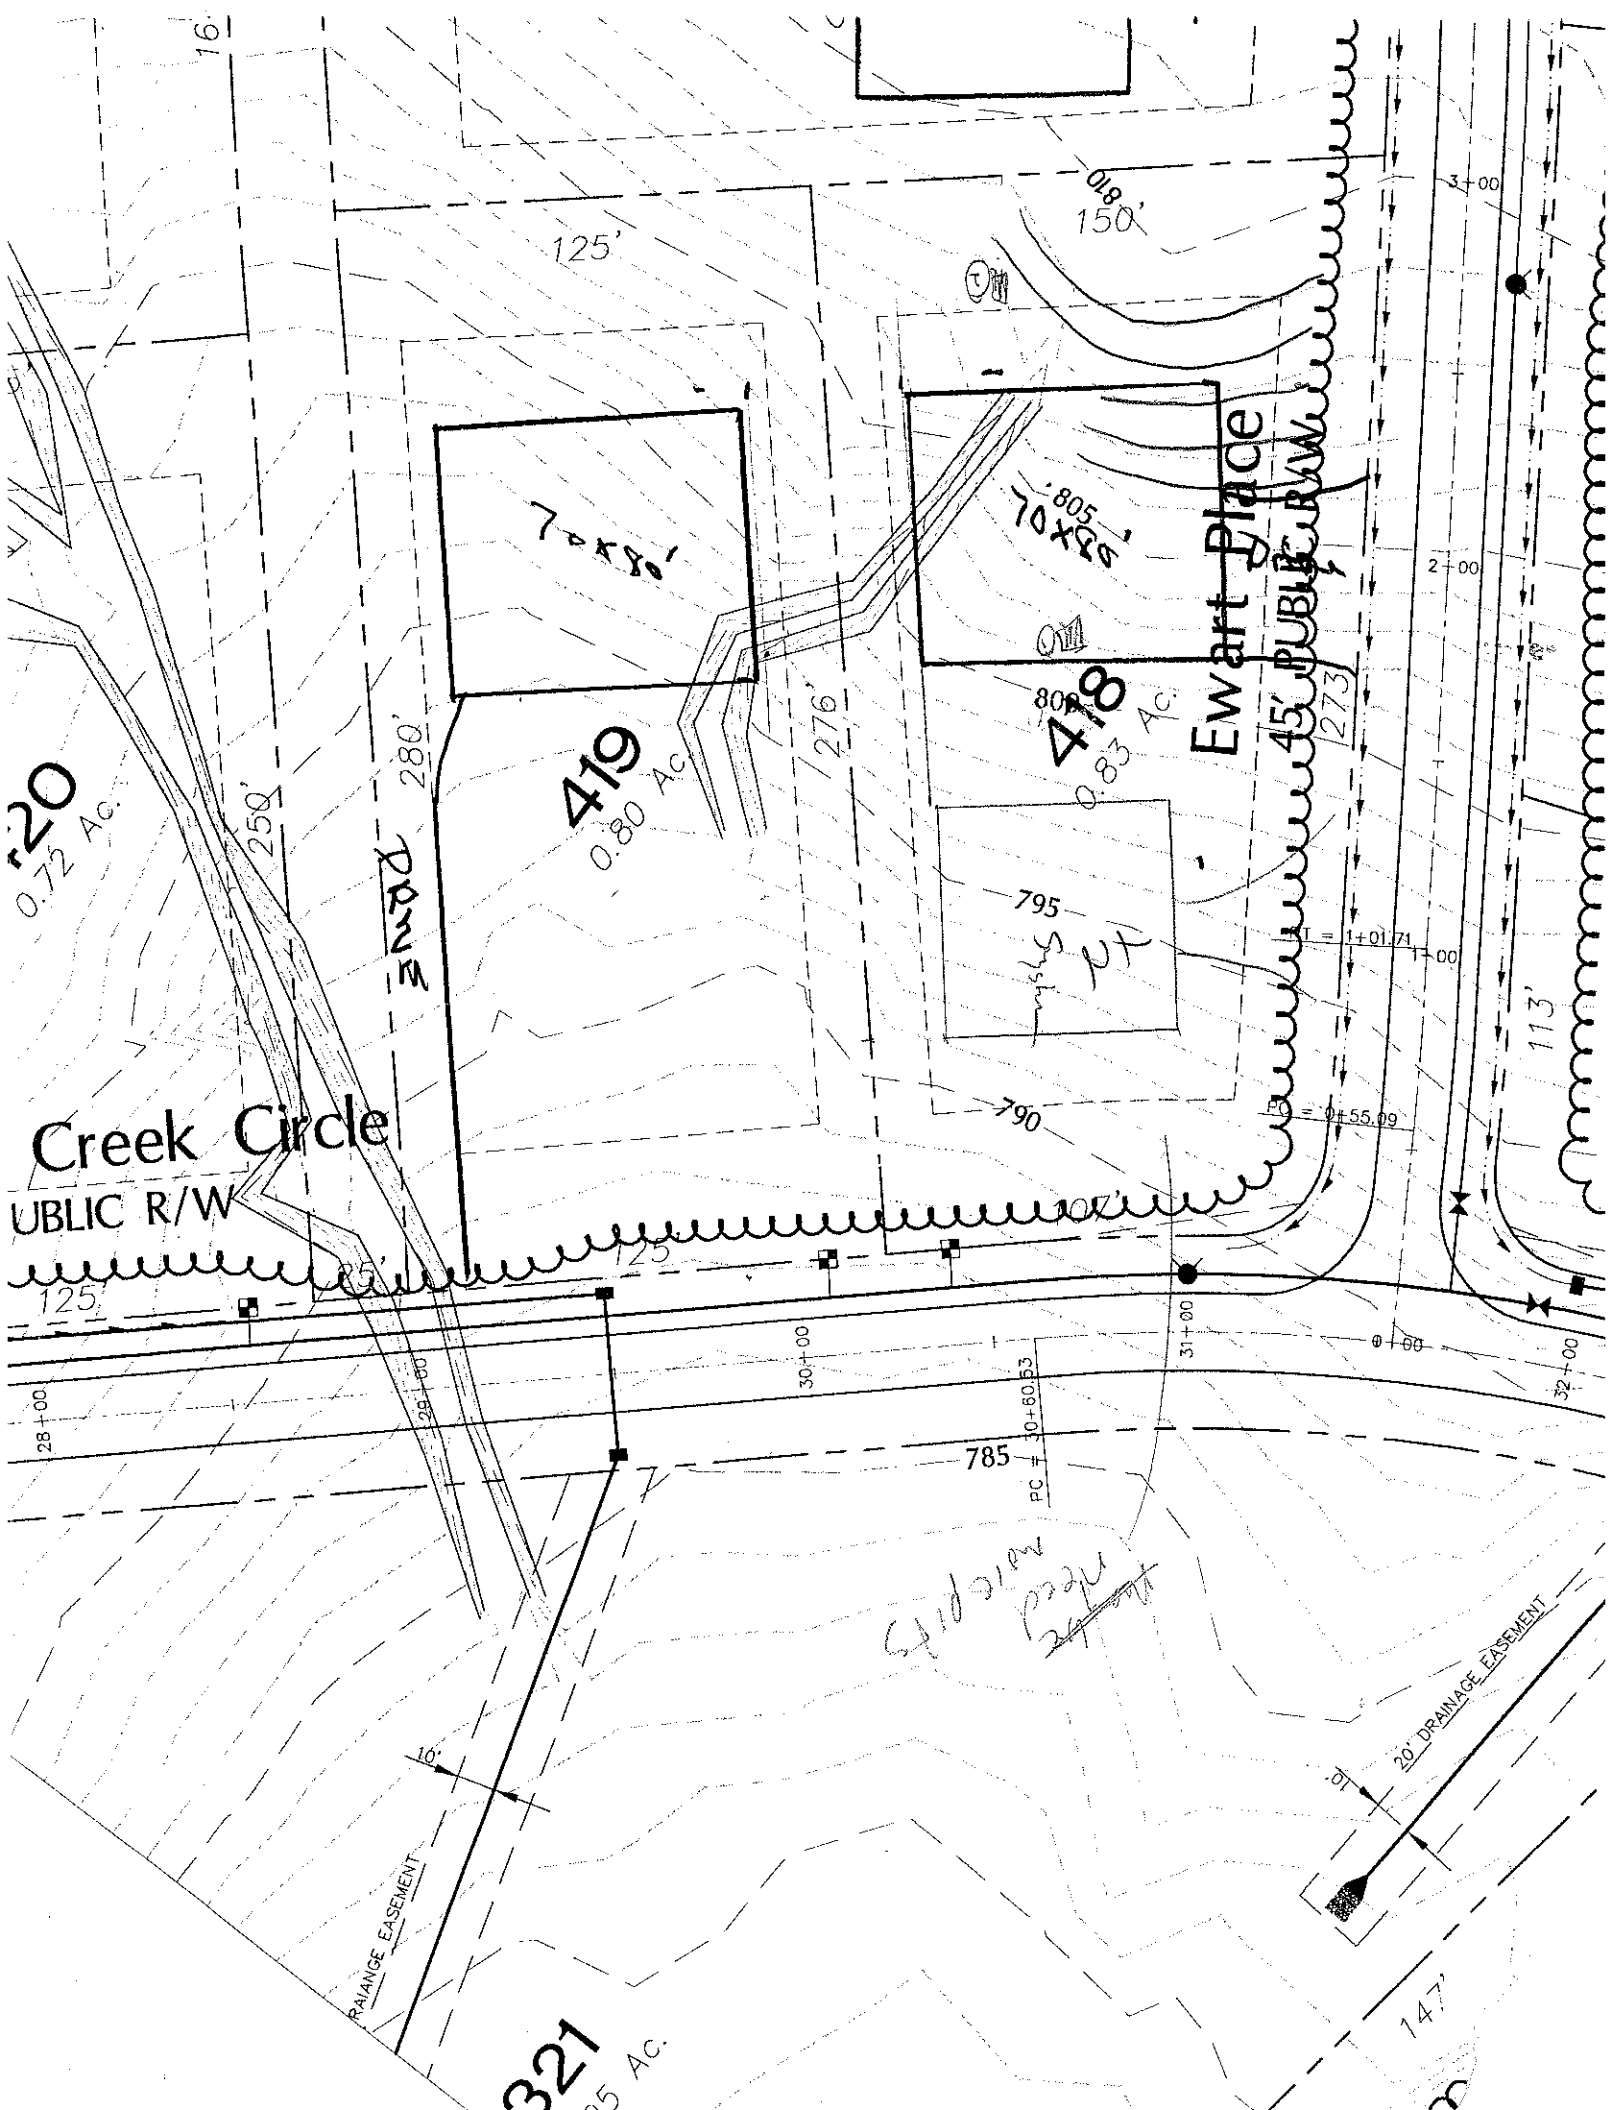
SOIL/SITE EVALUATION
for ON-SITE WASTEWATER SYSTEM

OWNER: _____ APPLICANT: _____
ADDRESS: _____ APPLICATION DATE: _____ DATE EVALUATED: _____
PROPOSED FACILITY: _____ PROPOSED DESIGN FLOW (.1949): _____ PROPERTY SIZE: _____
LOCATION OF SITE: lot 418 Farms IH PROPERTY RECORDED: _____
WATER SUPPLY: ☐ Private ☐ Public ☐ Well ☐ Spring ☐ Other _____
EVALUATION METHOD: ☐ Auger Boring ☐ Pit ☐ Cut
TYPE OF WASTEWATER: ☐ Sewage ☐ Industrial Process ☐ Mixed

PROFILE #	.1940 LAND-SCAPE POSITION/ SLOPE %	HORI-ZON DEPTH (IN.)	SOIL MORPHOLOGY (.1941) .1941 STRUCTURE/ TEXTURE	.1941 CONSISTENCE/ MINERALOGY	OTHER PROFILE FACTORS .1942 SOIL WETNESS/ COLOR	.1943 SOIL DEPTH	.1956 SAPRO CLASS	.1944 RESTR HORIZ	PROFILE CLASS & LTAR
1		0-7	l · Gr	fri SSSP					.125 LPP 45 @ 28"
		7-28	C MSBK	fri SS SP					
		28-40	GR PAR Gr	Cl-l · FFP	6/2 Carmine				
				VSAP					
2		0-8	L l WSAK	fr SSSP					PS .25-13
		8-48	RC SAM/AVK	fi/fr SP					
3									
4									

DESCRIPTION	INITIAL SYSTEM	REPAIR SYSTEM
Available Space (.1945)		
System Type(s)		
Site LTAR		

OTHER FACTORS (.1946): _____
SITE CLASSIFICATION (.1948): _____
EVALUATED BY: _____
OTHER(S) PRESENT: _____


125'
150'
810'
805'
70x125'
70x125'
Ewart Place
45' PUBLIC R/W
273'
113'
418
0.83 Ac.
419
0.80 Ac.
420
0.72 Ac.
280'
276'
250'
795
790
785
PC = 0+55.09
PT = 1+01.71
Creek Circle
UBLIC R/W
125'
125'
85'
28+00
29+00
30+00
31+00
32+00
0+00
1+00
PC = 30+80.83
16'
DRAINAGE EASEMENT
20' DRAINAGE EASEMENT
147'
321
Subdivision Road

DEPARTMENT OF ENVIRONMENT, HEALTH, AND NATURAL RESOURCES
DIVISION OF ENVIRONMENTAL HEALTH
ON-SITE WASTEWATER SECTION

Sheet ___ of ___
PROPERTY ID #: _____
COUNTY: _____

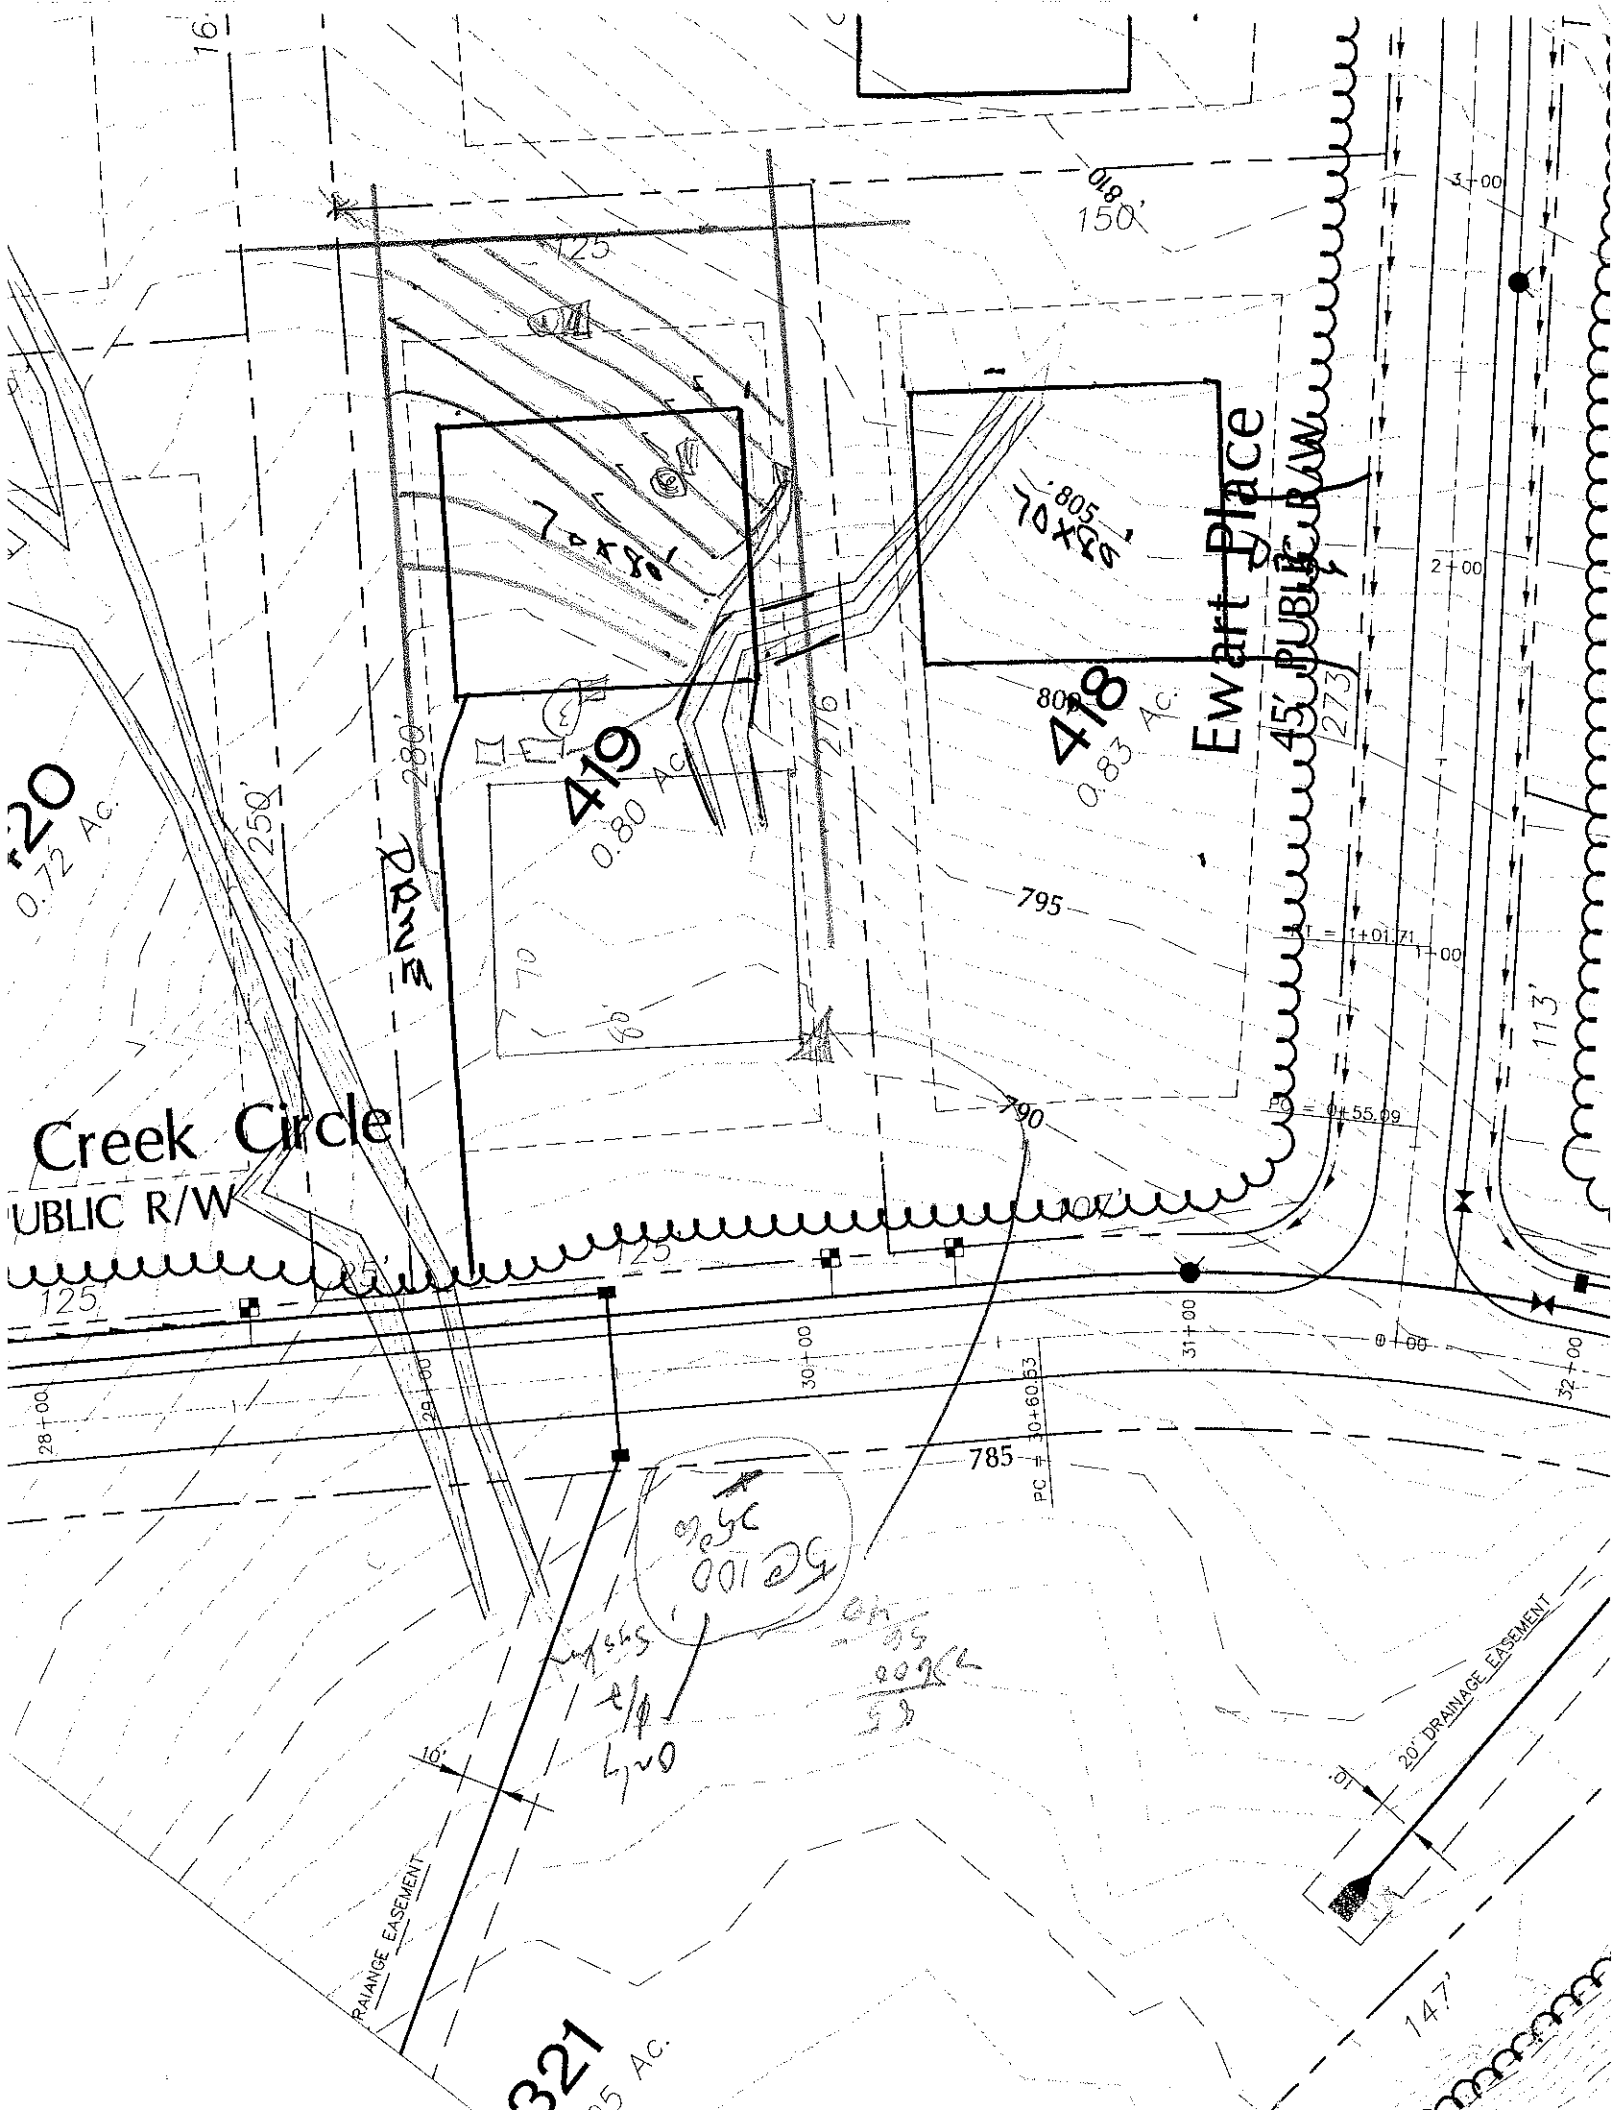
SOIL/SITE EVALUATION
for ON-SITE WASTEWATER SYSTEM

OWNER: _____ APPLICANT: _____
ADDRESS: _____ APPLICATION DATE: _____ DATE EVALUATED: _____
PROPOSED FACILITY: _____ PROPOSED DESIGN FLOW (.1949): _____ PROPERTY SIZE: _____
LOCATION OF SITE: 419 farms II PROPERTY RECORDED: _____
WATER SUPPLY: ❑ Private ❑ Public ❑ Well ❑ Spring ❑ Other _____
EVALUATION METHOD: ❑ Auger Boring ❑ Pit ❑ Cut
TYPE OF WASTEWATER: ❑ Sewage ❑ Industrial Process ❑ Mixed

PROFILE #	.1940 LANDSCAPE POSITION/ SLOPE %	HORIZON DEPTH (IN.)	SOIL MORPHOLOGY (.1941) .1941 STRUCTURE/ TEXTURE	SOIL MORPHOLOGY (.1941) .1941 CONSISTENCE/ MINERALOGY	OTHER PROFILE FACTORS .1942 SOIL WETNESS/ COLOR	.1943 SOIL DEPTH	.1956 SAPRO CLASS	.1944 RESTR HORIZ	PROFILE CLASS & LTAR
1		0-20	RC sl	fri					PS .3
		20-44	SL SAP mas	fri SS SP					
2		0-43	RBC ABK/SBK	fri/fi SSSP	- few mang. inc.				.125 - .3
3		~~0-17~~	P						
		~~17-30~~							
(3) 4		0-17	BSL	WK/WSBK	fi - sl/wh, compact				PS .2 to .30
		17-30	RBC	Mas	fi SP/SSSP				
		30-53	YBC/RBC	Wmas	fi SSSP	2 chroma			

DESCRIPTION	INITIAL SYSTEM	REPAIR SYSTEM
Available Space (.1945)		
System Type(s)		
Site LTAR		

OTHER FACTORS (.1946): _____
SITE CLASSIFICATION (.1948): _____
EVALUATED BY: _____
OTHER(S) PRESENT: _____


Creek Circle
PUBLIC R/W
Ewart Place
45' PUBLIC R/W
419
0.80 Ac.
418
0.83 Ac.
420
0.72 Ac.
421
0.95 Ac.
70x125
805'
70x125
280'
250'
276'
273'
150'
810'
800'
795'
790'
785'
125'
113'
147'
16'
20' DRAINAGE EASEMENT
DRAINAGE EASEMENT
PC = 30+60.53
PT = 1+01.71
PT = 0+55.09
28+00
29+00
30+00
31+00
32+00
0+00
1+00
2+00
3+00