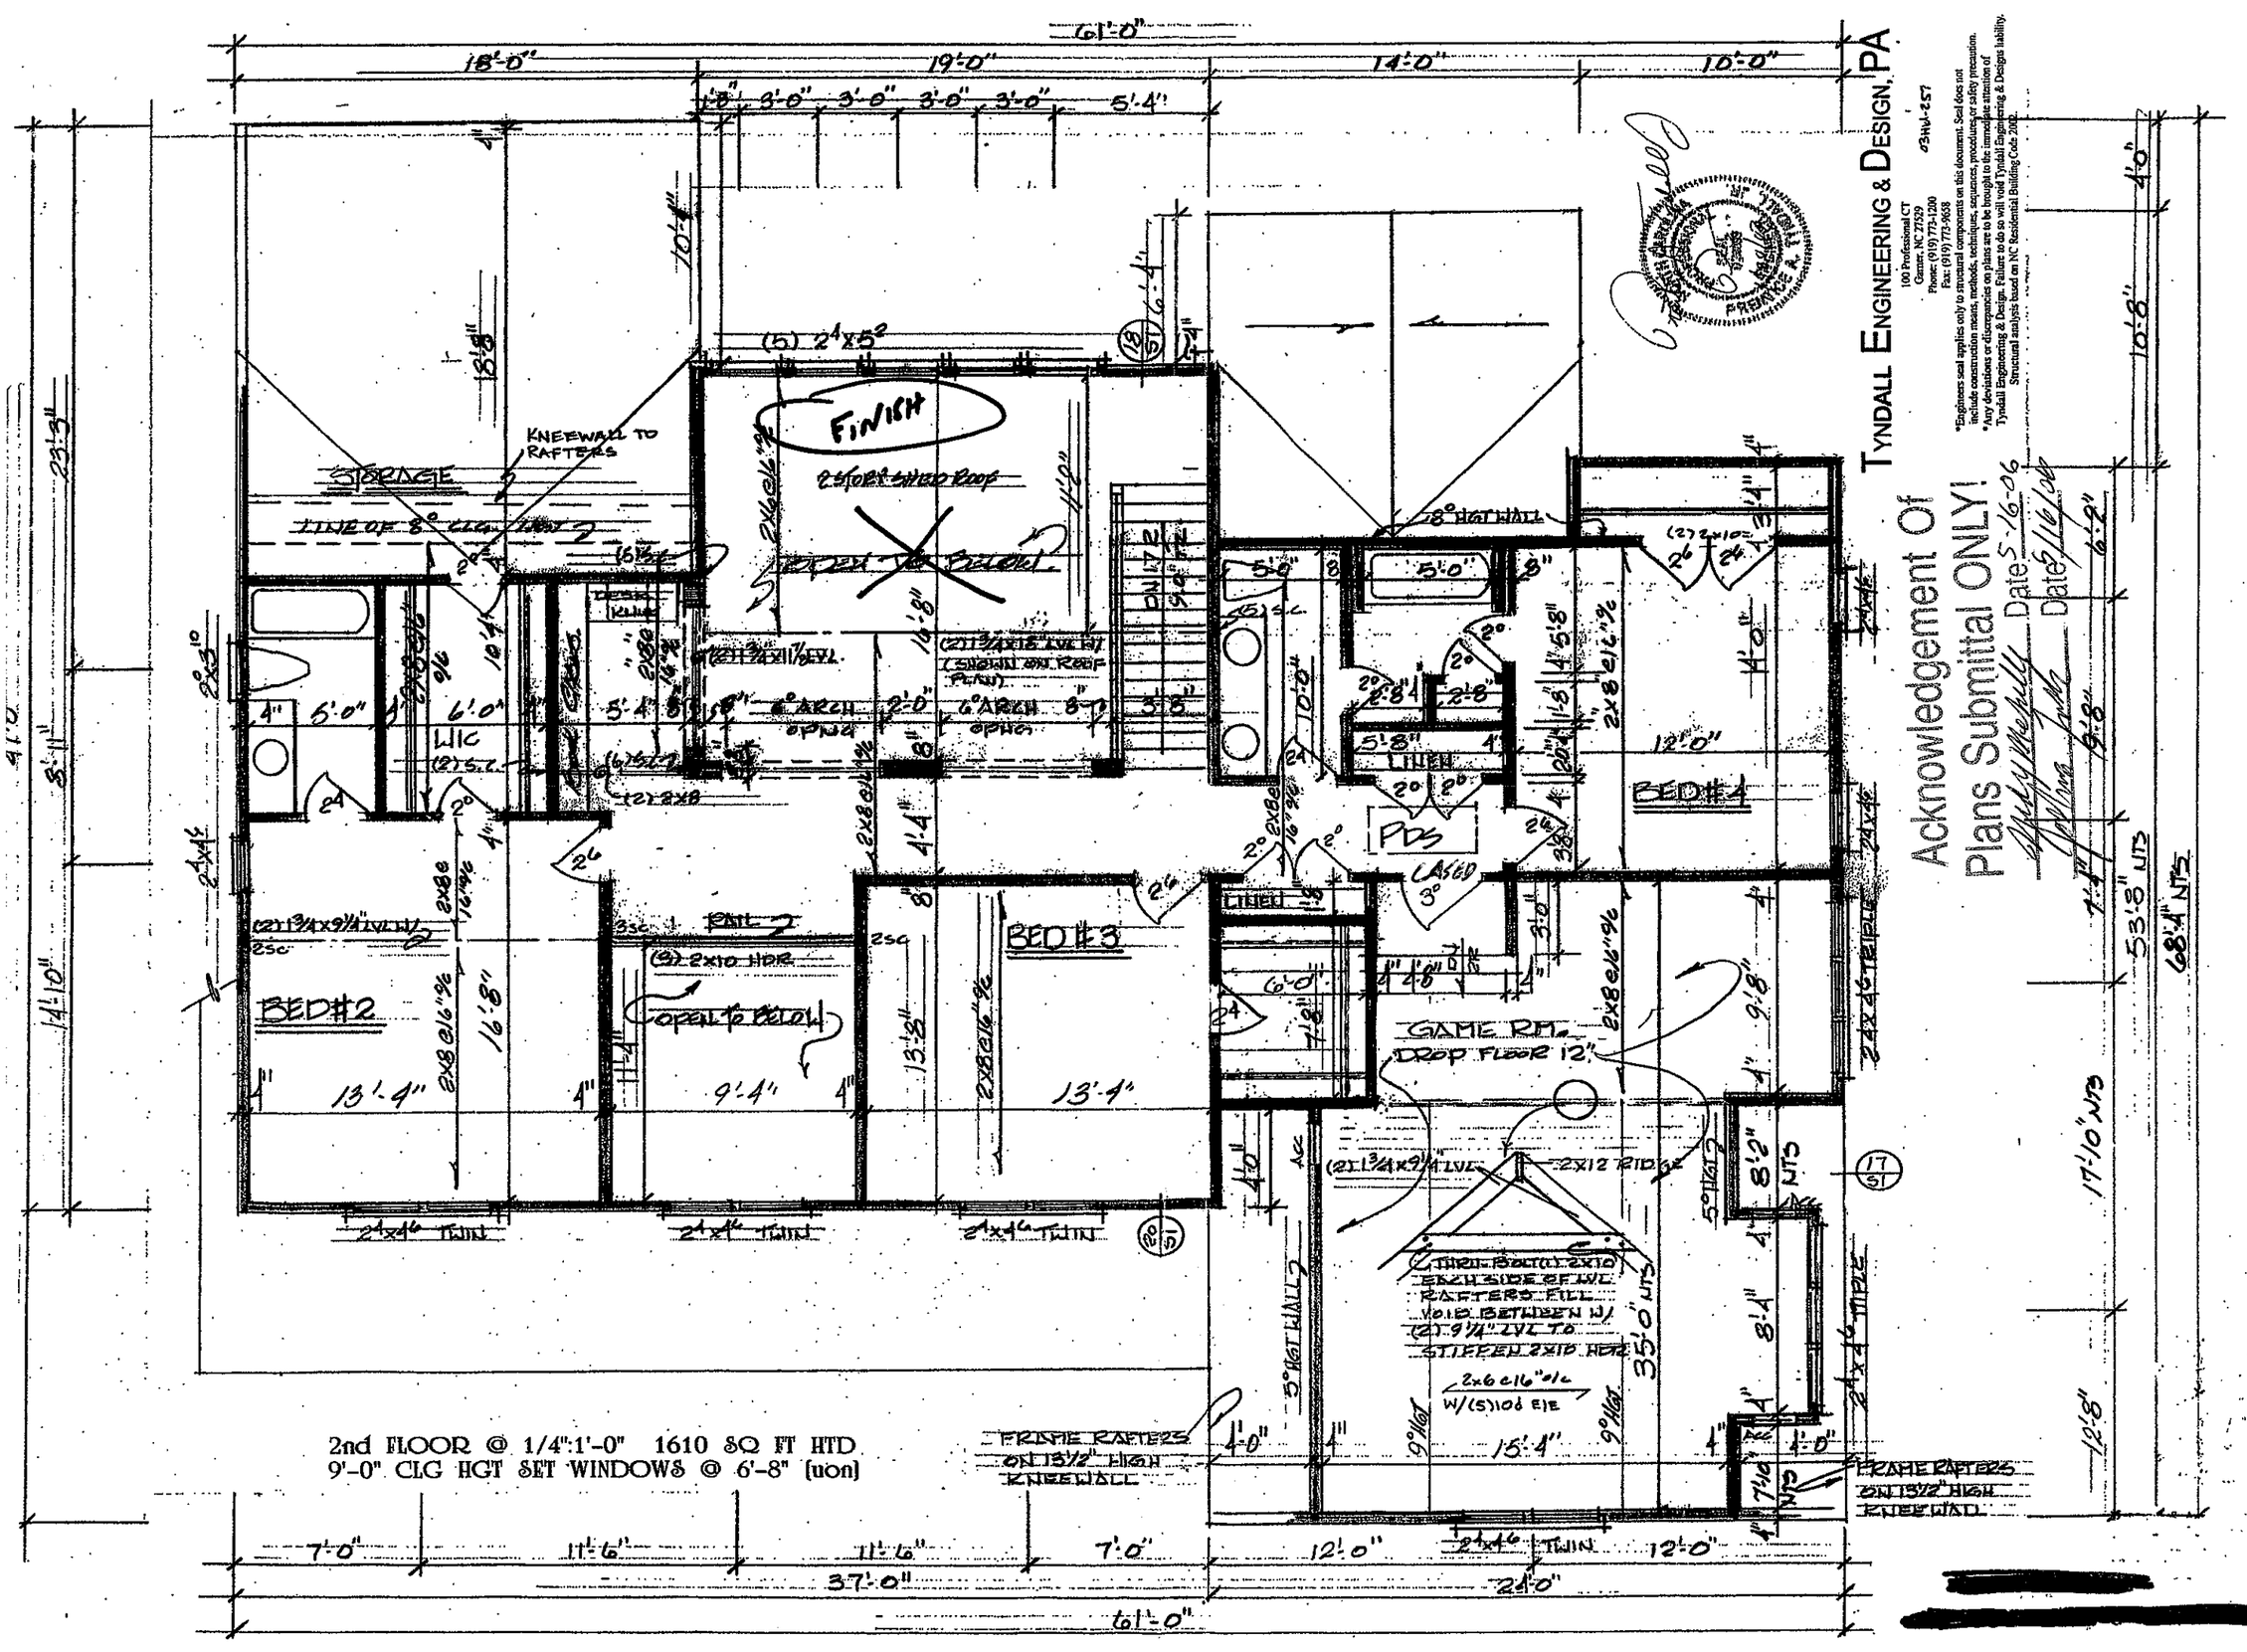


TYNDALL ENGINEERING & DESIGN, PA

100 Professional CT
Garner, NC 27529
Phone: (919) 773-1200
Fax: (919) 773-9638

SHU-257

*Engineers seal applies only to structural components on this document. Seal does not include construction means, methods, techniques, sequences, procedures, or safety precaution.
*Any deviations or discrepancies on plans are to be brought to the immediate attention of Tyndall Engineering & Design. Failure to do so will void Tyndall Engineering & Designs liability.
Structural analysis based on NC Residential Building Code 2002.

Acknowledgement Of Plans Submittal ONLY!

Date 5-16-06

Date 6/16/06

41'-0"
10'-6"
53'-8" MTS
68'-4" MTS
17'-10" MTS
12'-8"
14'-10"
23'-3"
8'-11"
41'-0"

1st. FLOOR @ 1/4":1'-0" 2212 SQ. FT. HTD.
10'-0" CLG.HGT SET WINDOWS @ 8'-0" (uon)

WALLS > 11' HT :
2x4 STUDS @ 12" o/c W/ CROSS BLOCKING AT 6'-0" o/c VERTICAL

NOTE. ALL INTERIOR DOORS TO 8'-0" TALL

SEE OPT PORCH ADDENDUM

Acknowledgement Of Plans Submittal ONLY!
Date 5-16-06
Date 5/10/06

TYNDALL ENGINEERING & DESIGN, PA
100 Professional CT
Garner, NC 27529
Phone: (919) 772-3299
Fax: (919) 772-9458

*Engineers seal applies only to structural components shown on this document. Seal does not include construction means, methods, techniques, sequences, procedures or safety precaution.
*Any deviations or discrepancies on plans are to be brought to the immediate attention of Tyndall Engineering & Design. Failure to do so will void Tyndall Engineering & Designs liability.
Structural analysis based on NC Residential Building Code 2002.

85HH-257