DEPARTMENT OF ENVIRONMENT, HEALTH, AND NATURAL RESOURCES
DIVISION OF ENVIRONMENTAL HEALTH
ON-SITE WASTEWATER SECTION

Sheet ___ of ___
PROPERTY ID #: _____
COUNTY: _____

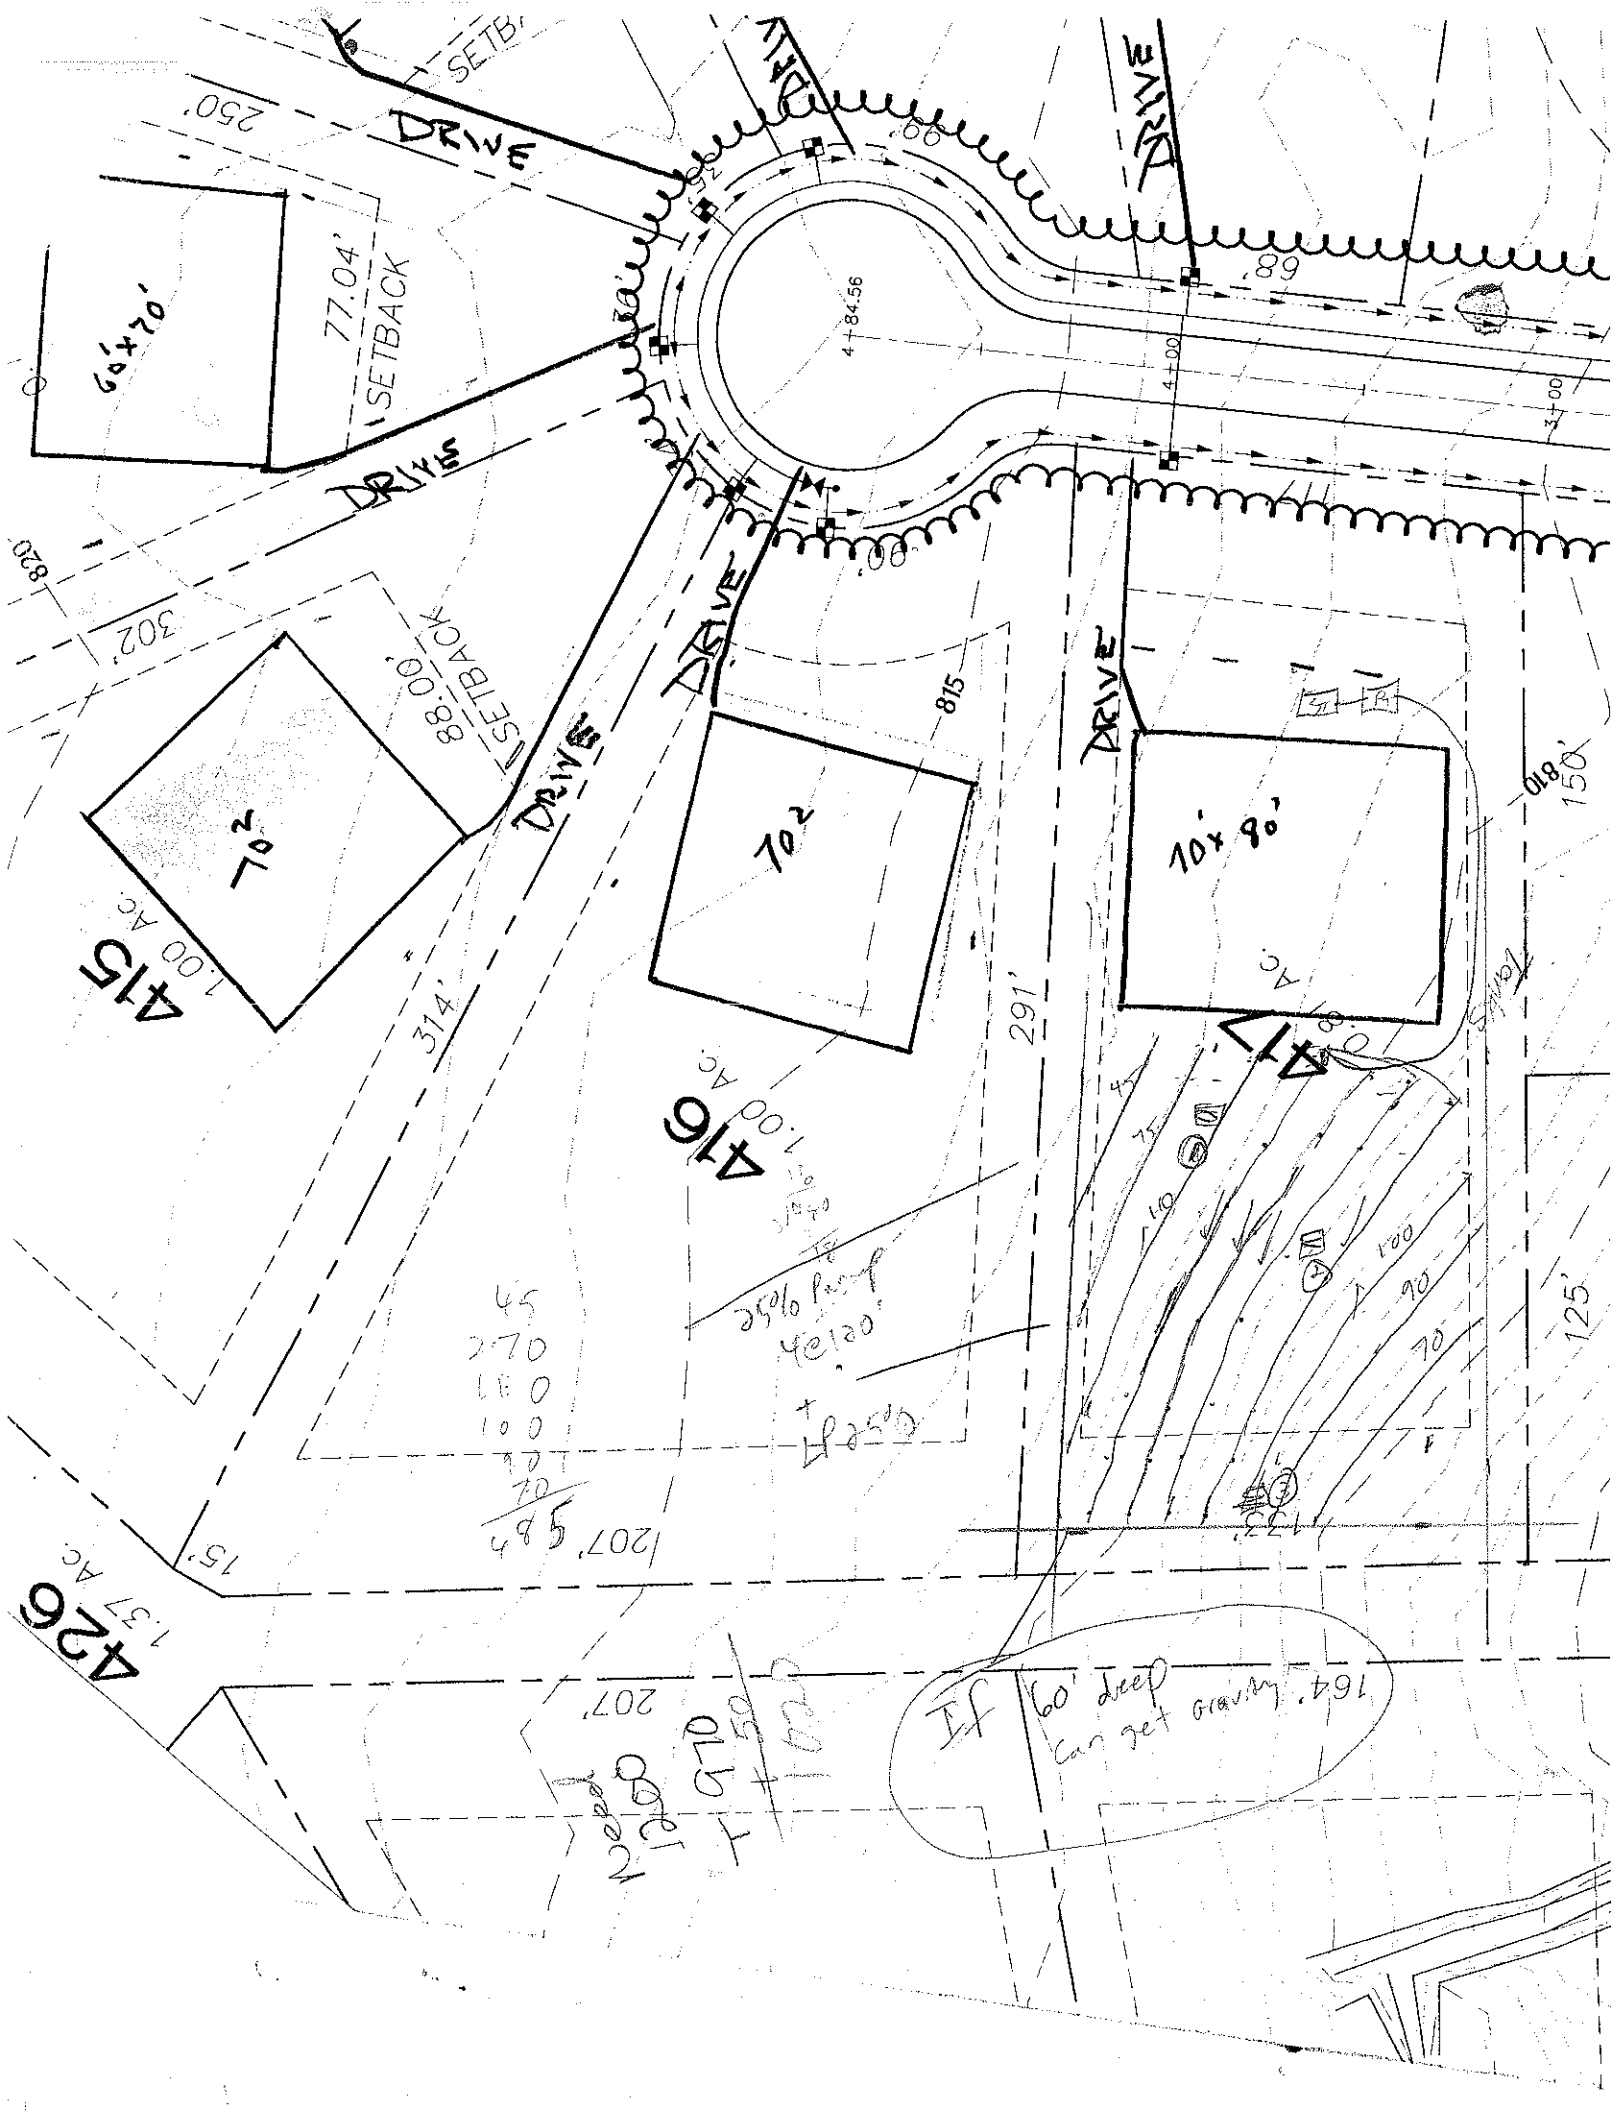
SOIL/SITE EVALUATION
for ON-SITE WASTEWATER SYSTEM

OWNER: _____ APPLICANT: _____
ADDRESS: _____ APPLICATION DATE: _____ DATE EVALUATED: _____
PROPOSED FACILITY: _____ PROPOSED DESIGN FLOW (.1949): _____ PROPERTY SIZE: _____
LOCATION OF SITE: lot 419 Farms III PROPERTY RECORDED: _____
WATER SUPPLY: ❑ Private ❑ Public ❑ Well ❑ Spring ❑ Other _____
EVALUATION METHOD: ❑ Auger Boring ❑ Pit ❑ Cut
TYPE OF WASTEWATER: ❑ Sewage ❑ Industrial Process ❑ Mixed

PROFILE #	.1940 LAND-SCAPE POSITION/ SLOPE %	HORI-ZON DEPTH (IN.)	SOIL MORPHOLOGY (.1941) .1941 STRUCTURE/ TEXTURE	SOIL MORPHOLOGY (.1941) .1941 CONSISTENCE/ MINERALOGY	OTHER PROFILE FACTORS .1942 SOIL WETNESS/ COLOR	OTHER PROFILE FACTORS .1943 SOIL DEPTH	OTHER PROFILE FACTORS .1956 SAPRO CLASS	OTHER PROFILE FACTORS .1944 RESTR HORIZ	PROFILE CLASS & LTAR
1		0-50	RC Ann	fi SP	few YB's				PS .25-.3
2		0-3	BSL GR	fri SSSP	Possible wet/dry				PS .25 to 42"
		3-50	RC Ann/Sm	fri SP					
		~~41-50~~	R						
3		0-50	RyC Ann	fi SP - Uniform	YB's	to 36"			PS .2-.25
					736"	Clay	Few YB's Many		
4	In front yard 12/8/05 MD	0-3	Rd/Brn SCL	GR FR					PS .25
		3-32"	R to Yel/Rd	C/L mSBK	S-SS, SP, SE, few to many		Fi-FR Yel/Brn		
		32"-40"	R to Yel/Rd	C/L mottled	& water in hole @ 32"				

DESCRIPTION	INITIAL SYSTEM	REPAIR SYSTEM
ilable Space (.1945)		
m Type(s)		
TAR		

OTHER FACTORS (.1946): _____
SITE CLASSIFICATION (.1948): _____
EVALUATED BY: _____
OTHER(S) PRESENT: _____


DRIVE
DRIVE
DRIVE
DRIVE
DRIVE
DRIVE
DRIVE
250'
77.04'
SETBACK
60'x70'
820'
302'
88.00'
SETBACK
70'
A15
1.00 Ac.
314'
70'
A16
1.00 Ac.
291'
815'
10'x 90'
A17
810'
150'
125'
Septic
35% Pump
4@120'
45
270
180
100
90
70
207' 485'
15'
A26
1.37 Ac.
207'
If 60' deep
can get gravity
164'
4+84.56
4+00
3+00
.00
.89