DEPARTMENT OF ENVIRONMENT, HEALTH, AND NATURAL RESOURCES
DIVISION OF ENVIRONMENTAL HEALTH
ON-SITE WASTEWATER SECTION

Sheet ___ of ___
PROPERTY ID #: _____
COUNTY: _____

SOIL/SITE EVALUATION
for ON-SITE WASTEWATER SYSTEM

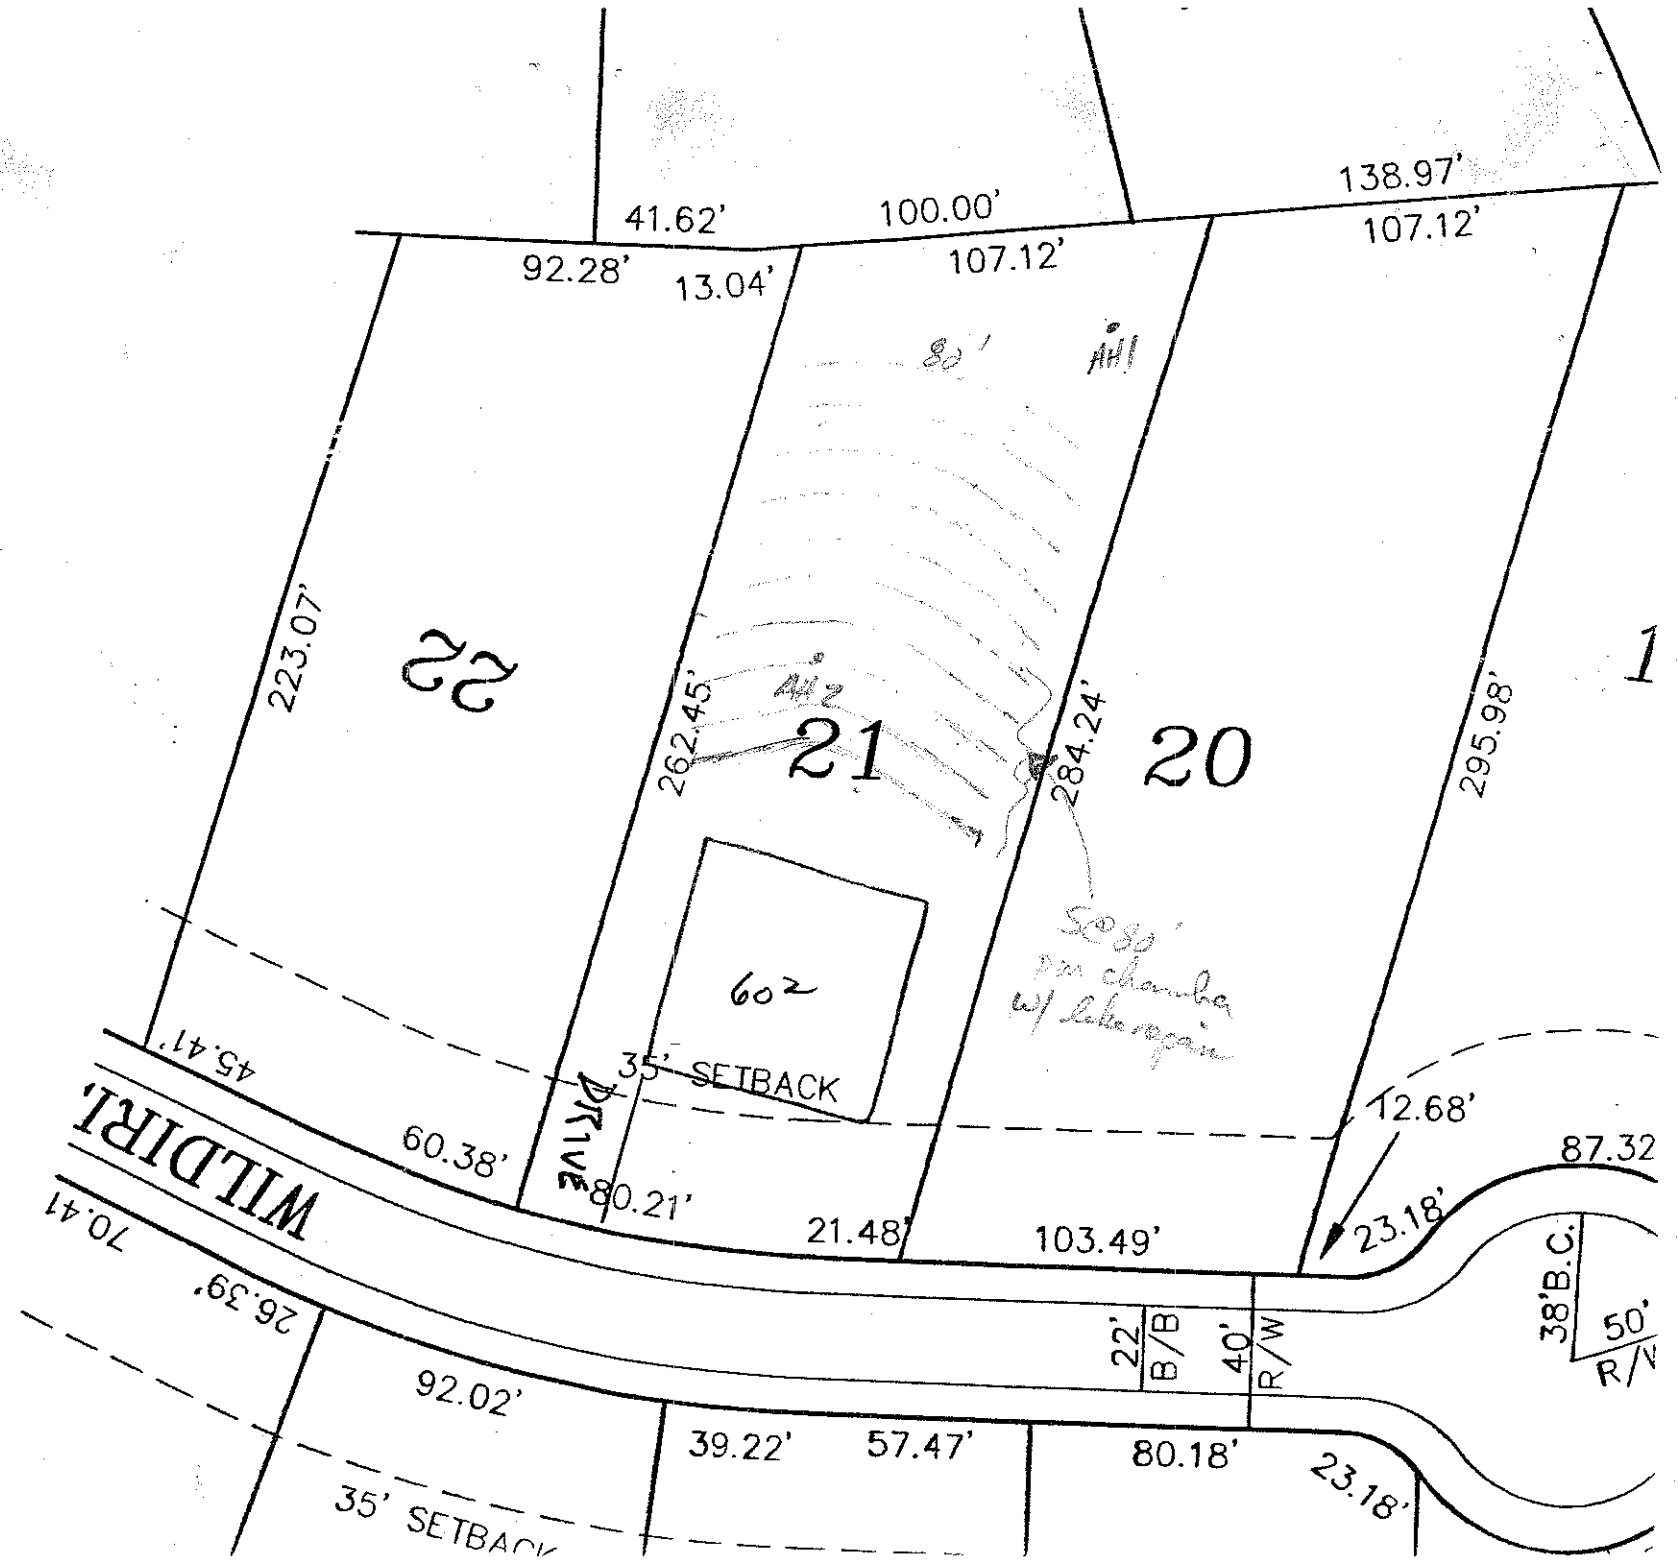
OWNER: CRI APPLICANT: _____
ADDRESS: _____ APPLICATION DATE: _____ DATE EVALUATED: 5-2-96
PROPOSED FACILITY: SFR PROPOSED DESIGN FLOW (.1949): 4 bdrm PROPERTY SIZE: _____
LOCATION OF SITE: Lot 21 Harbour Phase III PROPERTY RECORDED: _____
WATER SUPPLY: ☐ Private ☒ Public ☒ Well ☐ Spring ☐ Other _____
EVALUATION METHOD: ☒ Auger Boring ☐ Pit ☐ Cut
TYPE OF WASTEWATER: ☒ Sewage ☐ Industrial Process ☐ Mixed

PROFILE #	1940 LAND-SCAPE POSITION/ SLOPE %	HORIZON DEPTH (IN.)	SOIL MORPHOLOGY (.1941) 1941 STRUCTURE/ TEXTURE	1941 CONSISTENCE/ MINERALOGY	OTHER PROFILE FACTORS 1942 SOIL WETNESS/ COLOR	1943 SOIL DEPTH	1956 SAPRO CLASS	1944 RESTR. HORIZ.	PROFILE CLASS & LTAR
1	L 6-8%	0-3	brn cl	fr					34
		3-18	SBK cl	fi sp 1:1					
		18-48	brn-wk sdy. cl	fri sp 1:1					
2	L nl 6-8%	0-8	gr-sdy R-brn sd	fr					34
		8-42	SBK pc	fi sp 1:1					
		42+	stratified @ 42" - lt gray						
3									
4									

DESCRIPTION	INITIAL SYSTEM	REPAIR SYSTEM
Available Space (.1945)		
System Type(s)		
Site LTAR		

OTHER FACTORS (.1946): _____
SITE CLASSIFICATION (.1948): _____

EVALUATED BY: _____
OTHER(S) PRESENT: _____


41.62'
100.00'
138.97'
107.12'
92.28'
13.04'
107.12'
80'
AH1
223.07'
22
262.45'
44.2
21
284.24'
20
295.98'
1
602
SOG
Pm Chamba
w/ Lakegain
45.41'
35' SETBACK
12.68'
87.32
60.38'
DRIVE
80.21'
21.48'
103.49'
23.18'
WILDIRL
70.41
26.39'
22' B/B
40' R/W
38' B.C.
50' R/W
92.02'
39.22'
57.47'
80.18'
23.18'
35' SETBACK