DIVISION OF ENVIRONMENTAL HEALTH
ON-SITE WASTEWATER SECTION

Sheet ___ of ___
PROPERTY ID #: _____
COUNTY: _____

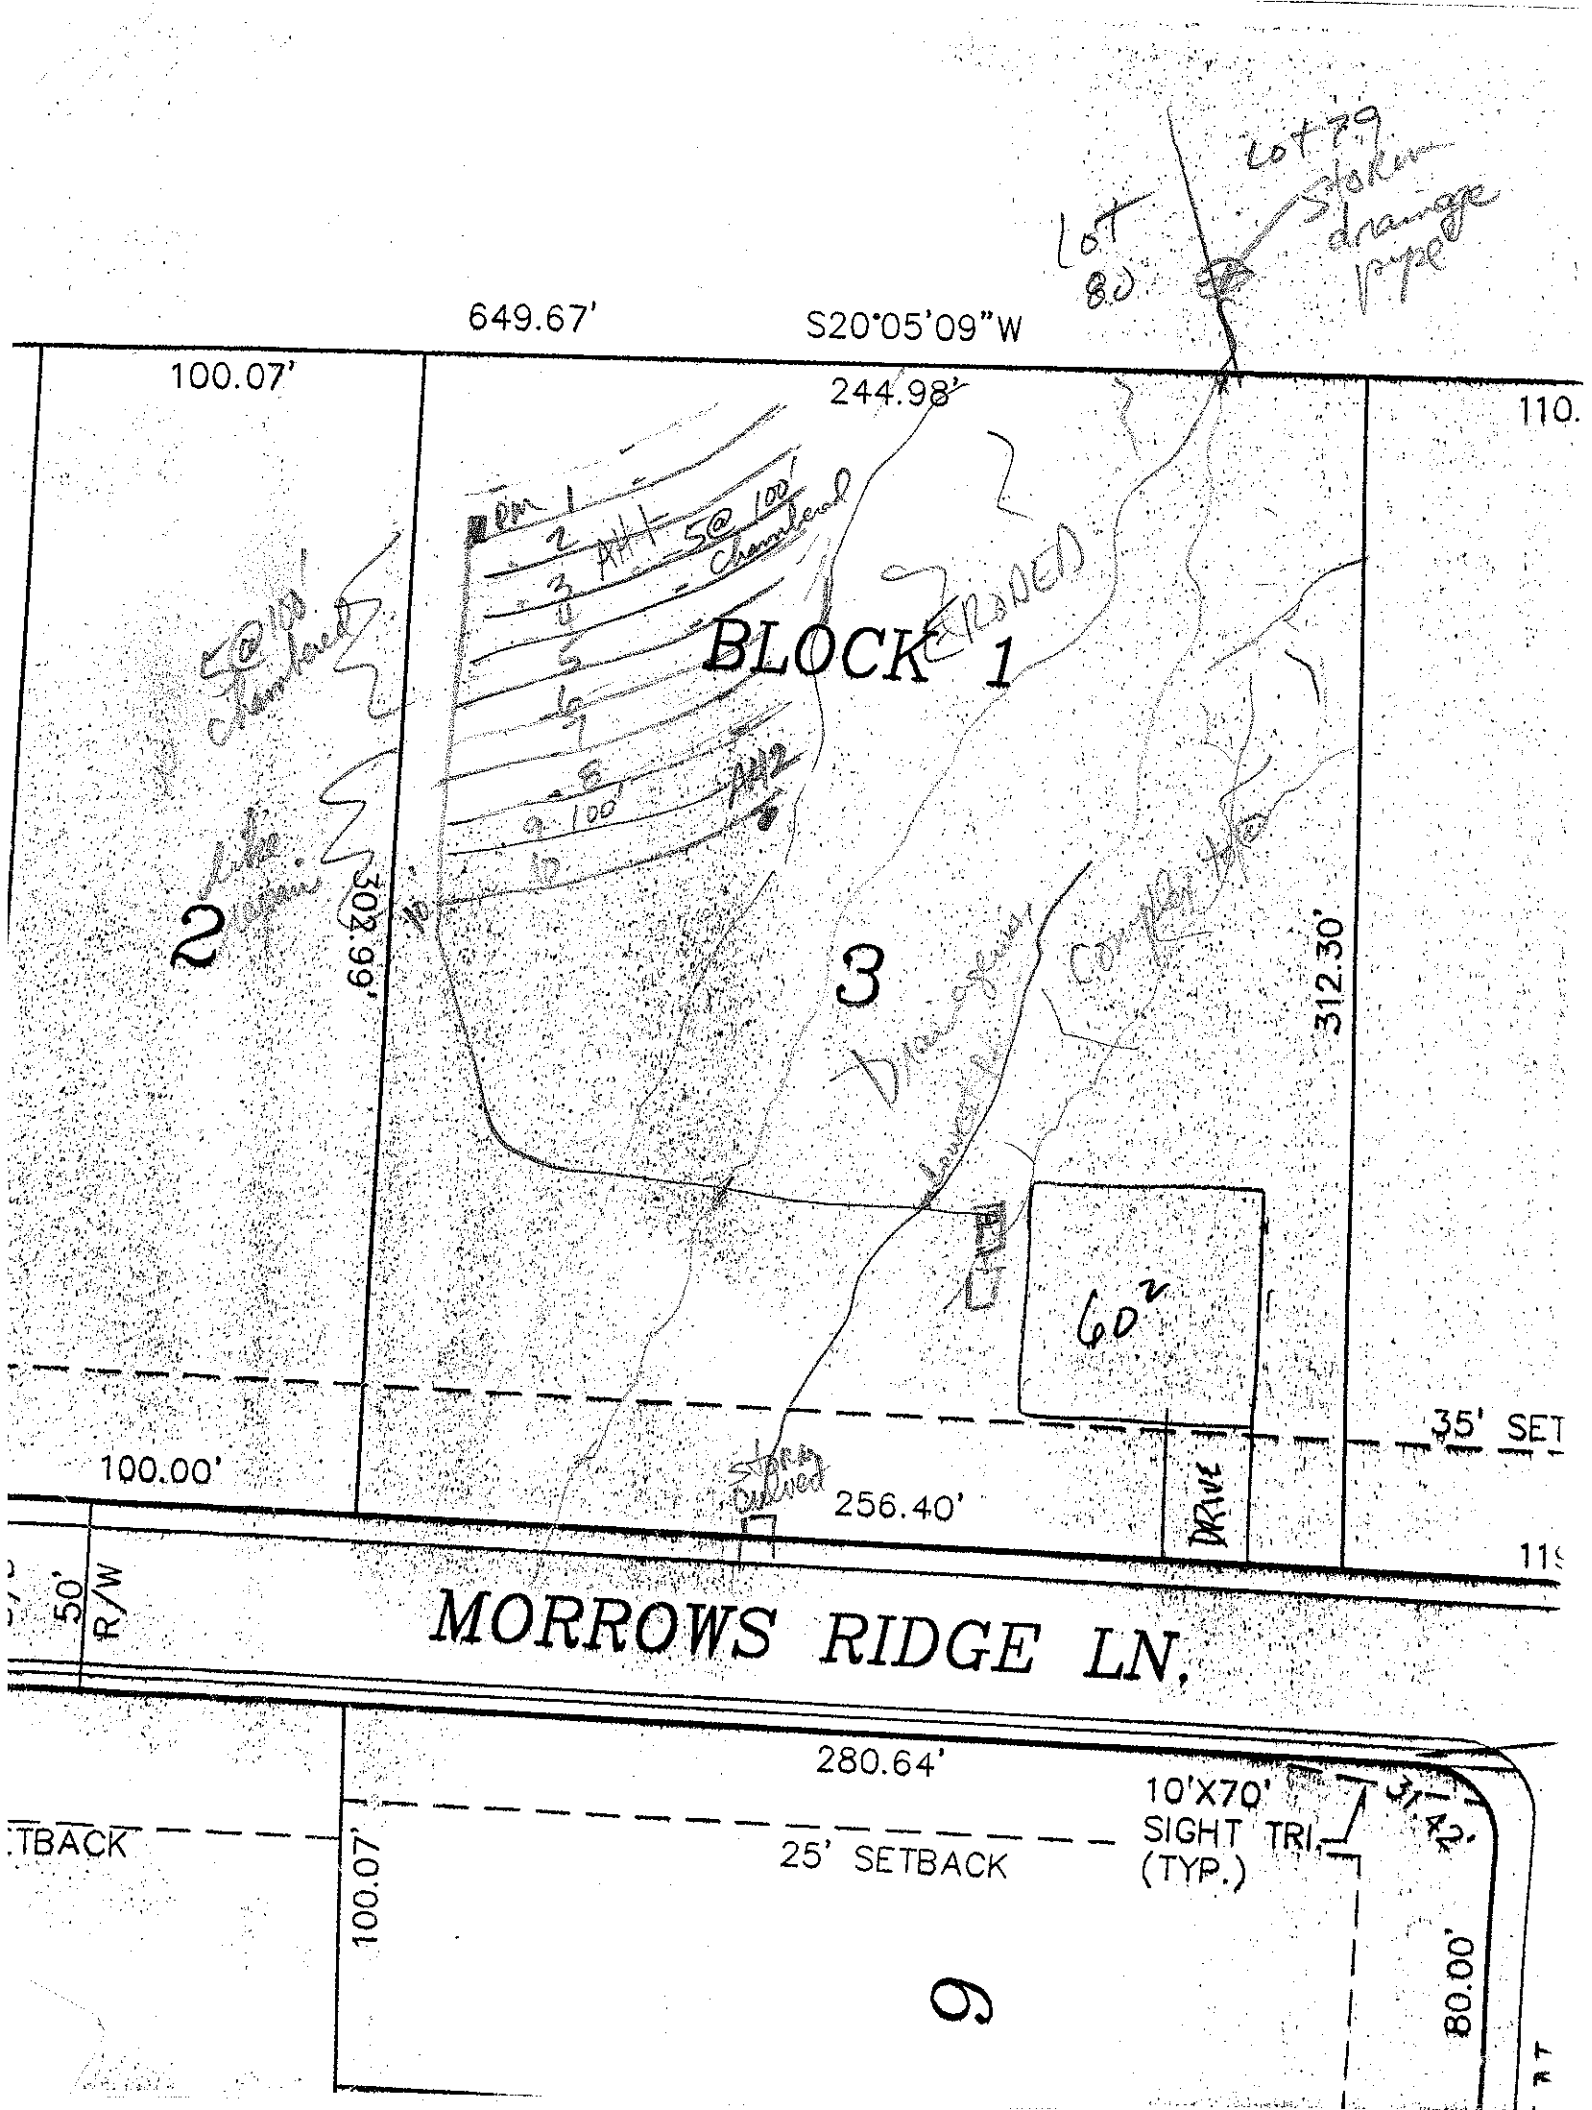
SOIL/SITE EVALUATION
for ON-SITE WASTEWATER SYSTEM

OWNER: CRT
ADDRESS: _____ APPLICANT: _____
PROPOSED FACILITY: SFR APPLICATION DATE: _____ DATE EVALUATED: 5-25
LOCATION OF SITE: Lot 3 Hudson place PROPOSED DESIGN FLOW (.1949) 4 Bdrm PROPERTY SIZE: _____
WATER SUPPLY: ☐ Private ☐ Public ☐ Well ☐ Spring ☐ Other _____ PROPERTY RECORDED: _____
EVALUATION METHOD: ☐ Auger Boring ☐ Pit ☐ Cut
TYPE OF WASTEWATER: ☐ Sewage ☐ Industrial Process ☐ Mixed

PROFILE #	1940 LANDSCAPE POSITION/ SLOPE %	HORIZON DEPTH (IN.)	SOIL MORPHOLOGY (1941) 1941 STRUCTURE/ TEXTURE	SOIL MORPHOLOGY (1941) 1941 CONSISTENCE/ MINERALOGY	OTHER PROFILE FACTORS 1942 SOIL WETNESS/ COLOR	1943 SOIL DEPTH	1956 SAPRO CLASS	1944 RESTR HORIZ	PROFILE CLASS & LTAR
1	L 4-6%	0-10	Sdy brwn Sdy L	fr					
		10-16	Sdy brwn Sdy L	fr					
		16-30	Sdy RC Sdy L	fr-fi					
		30-48	W-Sdy rock	fr					-3-25
			sand rock bottom 30"-60"						
2	L 8-10%	0-10	Sdy brwn Sdy L	fr					
		10-30	Sdy RC Sdy L	fr-fi					
		30-48	Sdy yel Sdy L	fr					-3-25
		48	M-wk Sdy R-y Sdy L	fr-fi	Sap mixed 48"				
3									
4									

DESCRIPTION	INITIAL SYSTEM	REPAIR SYSTEM
Available Space (.1945)		
System Type(s)		
Site LTAR		

OTHER FACTORS (.1946): _____
SITE CLASSIFICATION (.1948): _____
EVALUATED BY: _____
OTHER(S) PRESENT: _____


649.67'
S20°05'09"W
100.07'
244.98'
110.
Lot 79
Stoken
drainage
pipe
Lot
80
BLOCK 1
RENUMBERED
5@100' Chamfered
2
3
302.99'
312.30'
60'
35' SET
100.00'
256.40'
Storm Culvert
DRIVE
50'
R/W
MORROWS RIDGE LN.
280.64'
10'X70'
SIGHT TRI.
(TYP.)
25' SETBACK
100.07'
80.00'
6