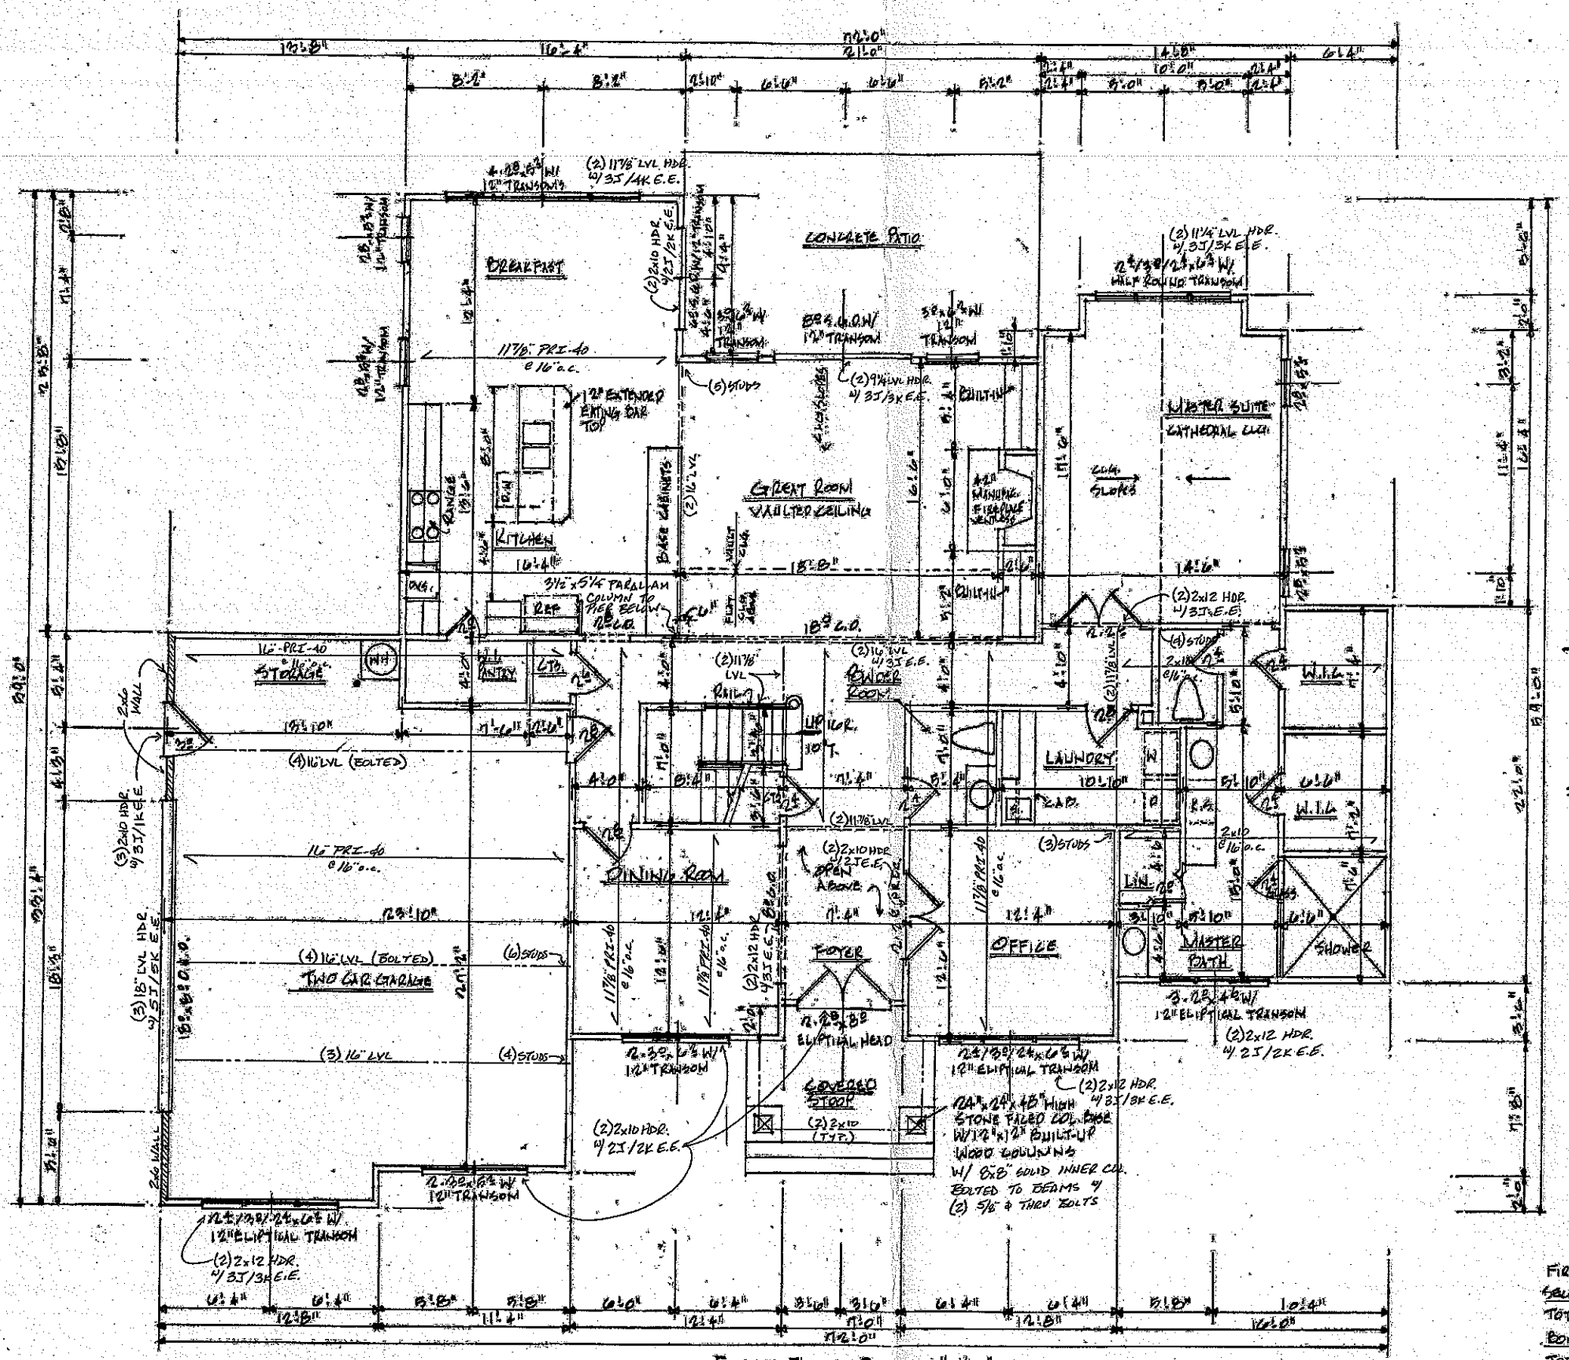


FIRST FLOOR PLAN 1/4"=1'0"

NOTES: CEILING HEIGHT 9'-0" UNLESS NOTED

FIRST FLOOR HEATED =	2208 SQ.FT.
SECOND FLOOR HEATED =	1005 SQ.FT.
TOTAL HEATED =	3213 SQ.FT.
BONUS ROOM =	310 SQ.FT.
TOTAL =	3183 SQ.FT.
GARAGE & STORAGE =	985 SQ.FT.

STRUCTURAL NOTES:

1. FLOOR JOISTS SHALL BE 11 7/8" PRI-40 @ 16" o.c. U.N.O.
2. PROVIDE DOUBLE JOIST UNDER ALL PARALLEL WALLS.
3. ALL HEADERS THIS LEVEL SHALL BE (2)2x10 U.N.O.
4. SEE GENERAL NOTES FOR ADDITIONAL INFORMATION.

NORTH CAROLINA PROFESSIONAL ENGINEER SEAL GARY A. BARNES 7-30-14

GB Engineering, PLLC.
133 Middleton Place
Mooresville, NC 28117
704-677-5339
N.C. Bus. Lic. #P-1298

4.9.14

Acknowledgement Of Plans Submittal ONLY!

Date 7/16/14

Date


7/16/14

Darrin S. Walther Design
704-582-6924

GABLES CREEK CUSTOM HOMES

RESIDENCE
CHURCHWOOD ROAD
MOORESVILLE, NC

2

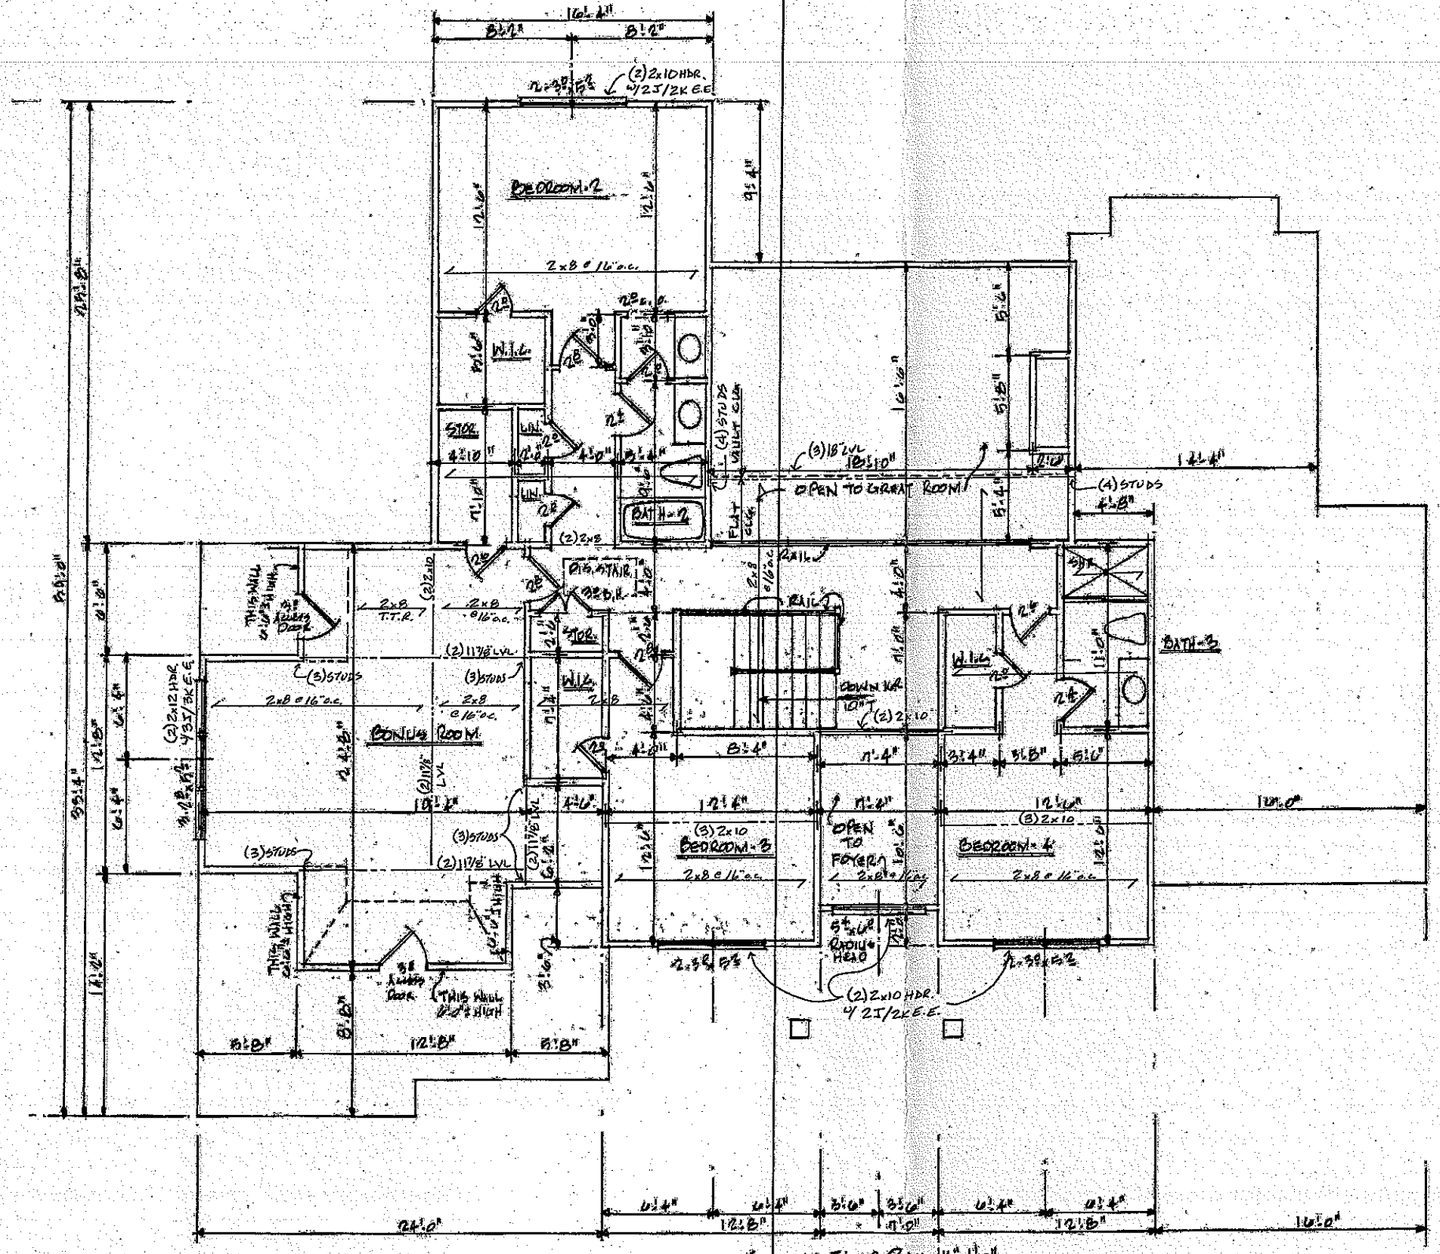

STRUCTURAL NOTES:

1. ALL CEILING JOISTS SHALL BE 2x8 SP #2 @ 16" o.c.
2. ALL HEADERS THIS LEVEL SHALL BE (2) 2x8 U.N.O.
3. SEE GENERAL NOTES FOR OTHER INFORMATION

SECOND FLOOR PLAN 1/4" = 1'-0"

NOTE: 1-CEILING HEIGHT 9'-0" UNLESS NOTED.

GB Engineering, PLLC.
133 Middleton Place
Mooresville, NC 28117
704-677-5339
N.C. Bus. Lic. #P-1298

NORTH CAROLINA PROFESSIONAL ENGINEER SEAL 029811 GARY A. BARNES 4-30-14

Acknowledgement Of Plans Submittal ONLY!

Date 7/16/14

Date 7/16/14

Larry E. Gaither Design
704-542-6924

GOOSE CREEK CUSTOM HOMES

SAMINITI RESIDENCE
CHUCKWOOD ROAD
MOORESVILLE, NC

3