IREDELL COUNTY HEALTH DEPARTMENT


ENVIRONMENTAL HEALTH DIVISION

PAGE 2: ***SITE PLAN WORKSHEET***

SEE THE "SAMPLE SITE PLAN" BELOW. ***INCOMPLETE SITE PLANS WILL BE RETURNED TO YOU FOR COMPLETION AND MAY RESULT IN A DELAY IN THE ISSUANCE OF YOUR SEPTIC SYSTEM PERMIT!!!***

Place an (X) beside each item as you complete the site plan:

( ) **Property Line measurements are clearly identified**
( ) **All proposed structures are indicated**
( ) **Front and side setbacks from property line**
( ) **Preferred driveway location and well location**
( ) **Area you prefer your septic system to be placed**
( ) **North arrow, or other sufficient indicator of direction**

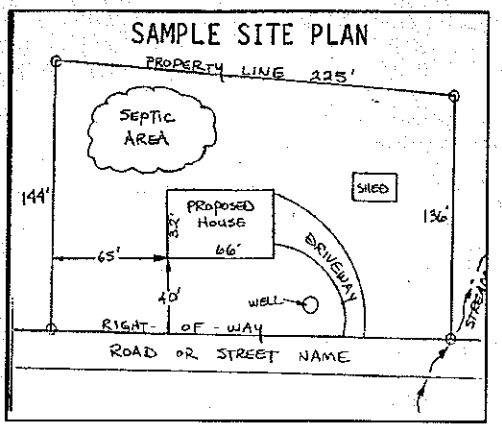

Circle N/A on the following if appropriate:

Location of septic systems and wells within 100' of your property	**N/A**
Location of easements and rights of ways on your property	**N/A**
Location of any designated wetlands on the property	**N/A**

USE THIS SPACE TO DRAW YOUR SITE PLAN

Show: proposed house or business footprint, wells, water lines, patios, pools and decks, and any other item that will occupy space on the site


See Attach Plans

Signature: Lon Pate

Property owner or owner's legal representative signature (SIGNATURE REQUIRED)

7/10/14

DATE

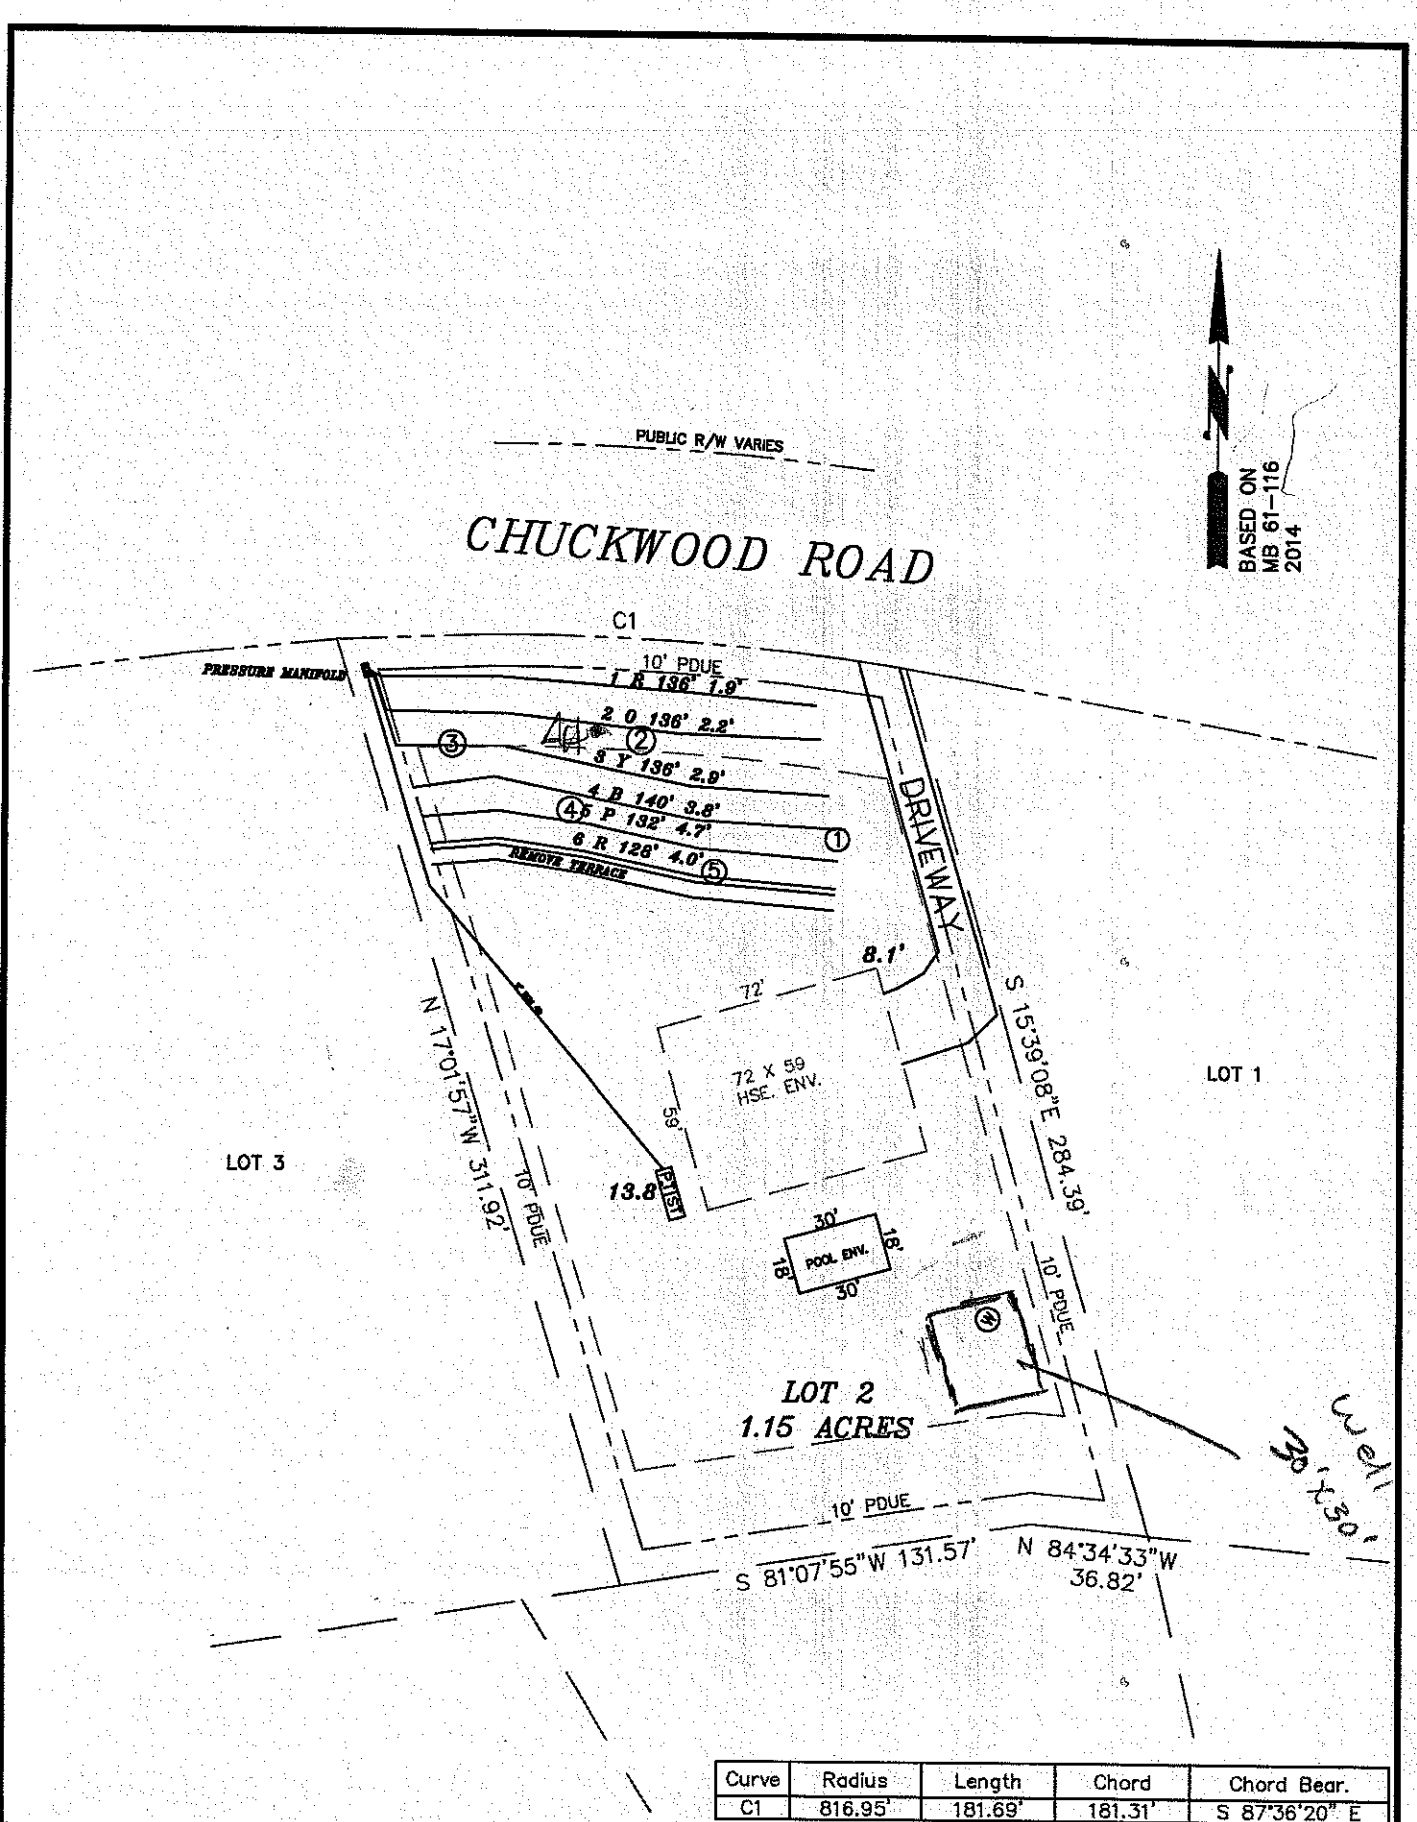

Curve	Radius	Length	Chord	Chord Bear.
C1	816.95'	181.69'	181.31'	S 87°36'20" E

PLOT PLAN

PROPERTY OF GEORGE B. MOSER
& wf. ALITA T. MOSER
CHUCKWOOD ROAD

NOTES:

1. THIS PROPERTY IS NOT LOCATED IN A DESIGNATED FLOOD ZONE.
2. AREA DETERMINED BY COORDINATE COMPUTATION.
3. CP DENOTES COMPUTED POINT, NO MONUMENT FOUND OR SET.
4. UNDERGROUND UTILITIES NOT LOCATED AS OF THIS DATE.