DEPARTMENT OF ENVIRONMENT, HEALTH, AND NATURAL RESOURCES
DIVISION OF ENVIRONMENTAL HEALTH
ON-SITE WASTEWATER SECTION

Sheet ___ of ___
PROPERTY ID #: _____
COUNTY: _____

SOIL/SITE EVALUATION
for ON-SITE WASTEWATER SYSTEM

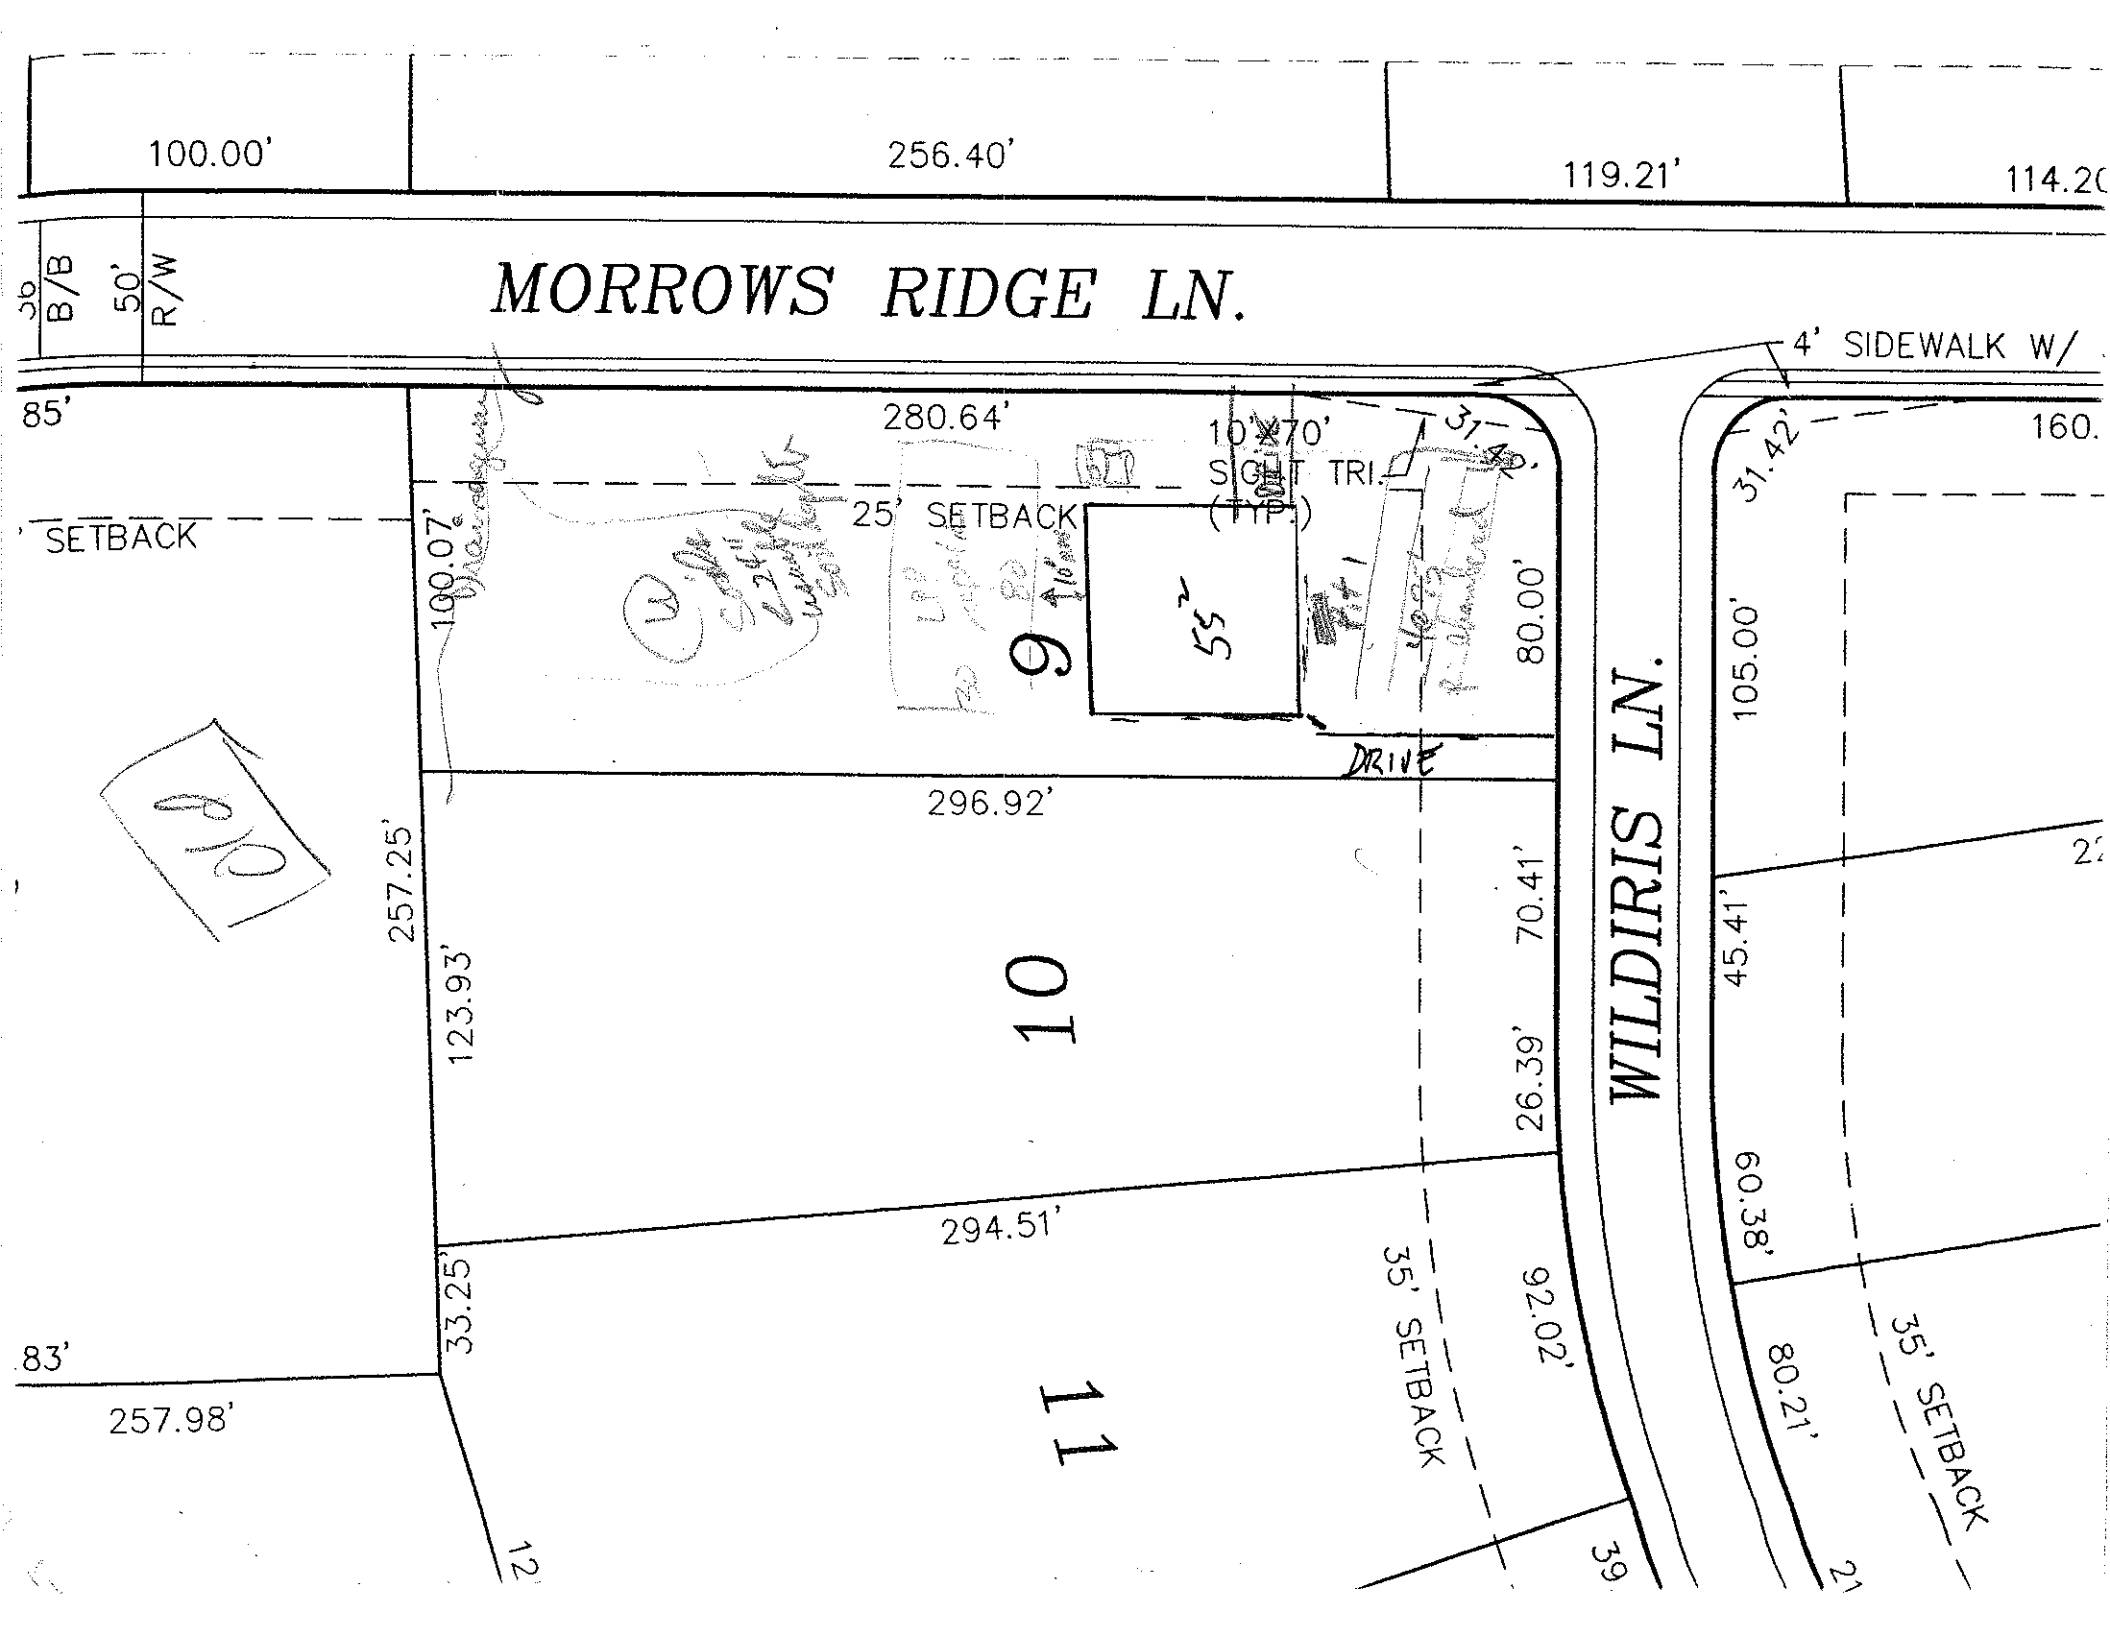
OWNER: CRT APPLICANT: _____
ADDRESS: _____ APPLICATION DATE: _____ DATE EVALUATED: 4-28-
PROPOSED FACILITY: _____ PROPOSED DESIGN FLOW (.1949): _____ PROPERTY SIZE: _____
LOCATION OF SITE: Lot 9 Harbor Place PROPERTY RECORDED: _____
WATER SUPPLY: ☐ Private ☒ Public ☒ Well ☐ Spring ☐ Other _____
EVALUATION METHOD: ☐ Auger Boring ☒ Pit ☐ Cut
TYPE OF WASTEWATER: ☒ Sewage ☐ Industrial Process ☐ Mixed

PROFILE #	.1940 LANDSCAPE POSITION/ SLOPE %	HORIZON DEPTH (IN.)	SOIL MORPHOLOGY (.1941) .1941 STRUCTURE/ TEXTURE	.1941 CONSISTENCE/ MINERALOGY	OTHER PROFILE FACTORS .1942 SOIL WETNESS/ COLOR	.1943 SOIL DEPTH	.1956 SAPRO CLASS	.1944 RESTR HORIZ	PROFILE CLASS & LTAR
1	L (upslope 6-8% grade)	0-8	sab wkmod fr						-3+
		8-30	SAB RC	fi sp 1:1					
		30-42+	mwksabrcl	fi ss sp 1:1					
2	~30' wide L 6-8% grade	0-18	sbk r cl		5Y 7				.15 LPP
		18-36	sab g b cl						
3									
4									

DESCRIPTION	INITIAL SYSTEM	REPAIR SYSTEM
Available Space (.1945)		
System Type(s)		
Site LTAR		

OTHER FACTORS (.1946): _____
SITE CLASSIFICATION (.1948): _____

EVALUATED BY: _____
OTHER(S) PRESENT: _____


100.00'
256.40'
119.21'
114.20
30' B/B
50' R/W
MORROWS RIDGE LN.
4' SIDEWALK W/
85'
280.64'
10'X70' SIGHT TRI. (TYP.)
31.42'
160.
SETBACK
25' SETBACK
100.07'
80.00'
9
55'
DRIVE
296.92'
105.00'
257.25'
123.93'
10
70.41'
26.39'
WILDIRIS LN.
45.41'
60.38'
294.51'
33.25'
35' SETBACK
92.02'
83'
257.98'
11
80.21'
35' SETBACK
12
39
21