Lot 8

IREDELL COUNTY HEALTH DEPARTMENT
ENVIRONMENTAL HEALTH DIVISION
Application For Improvement Permit
Site Plan Form

INSTRUCTIONS TO APPLICANT: (Items in Parentheses are to be performed by DEVELOPERS ONLY)

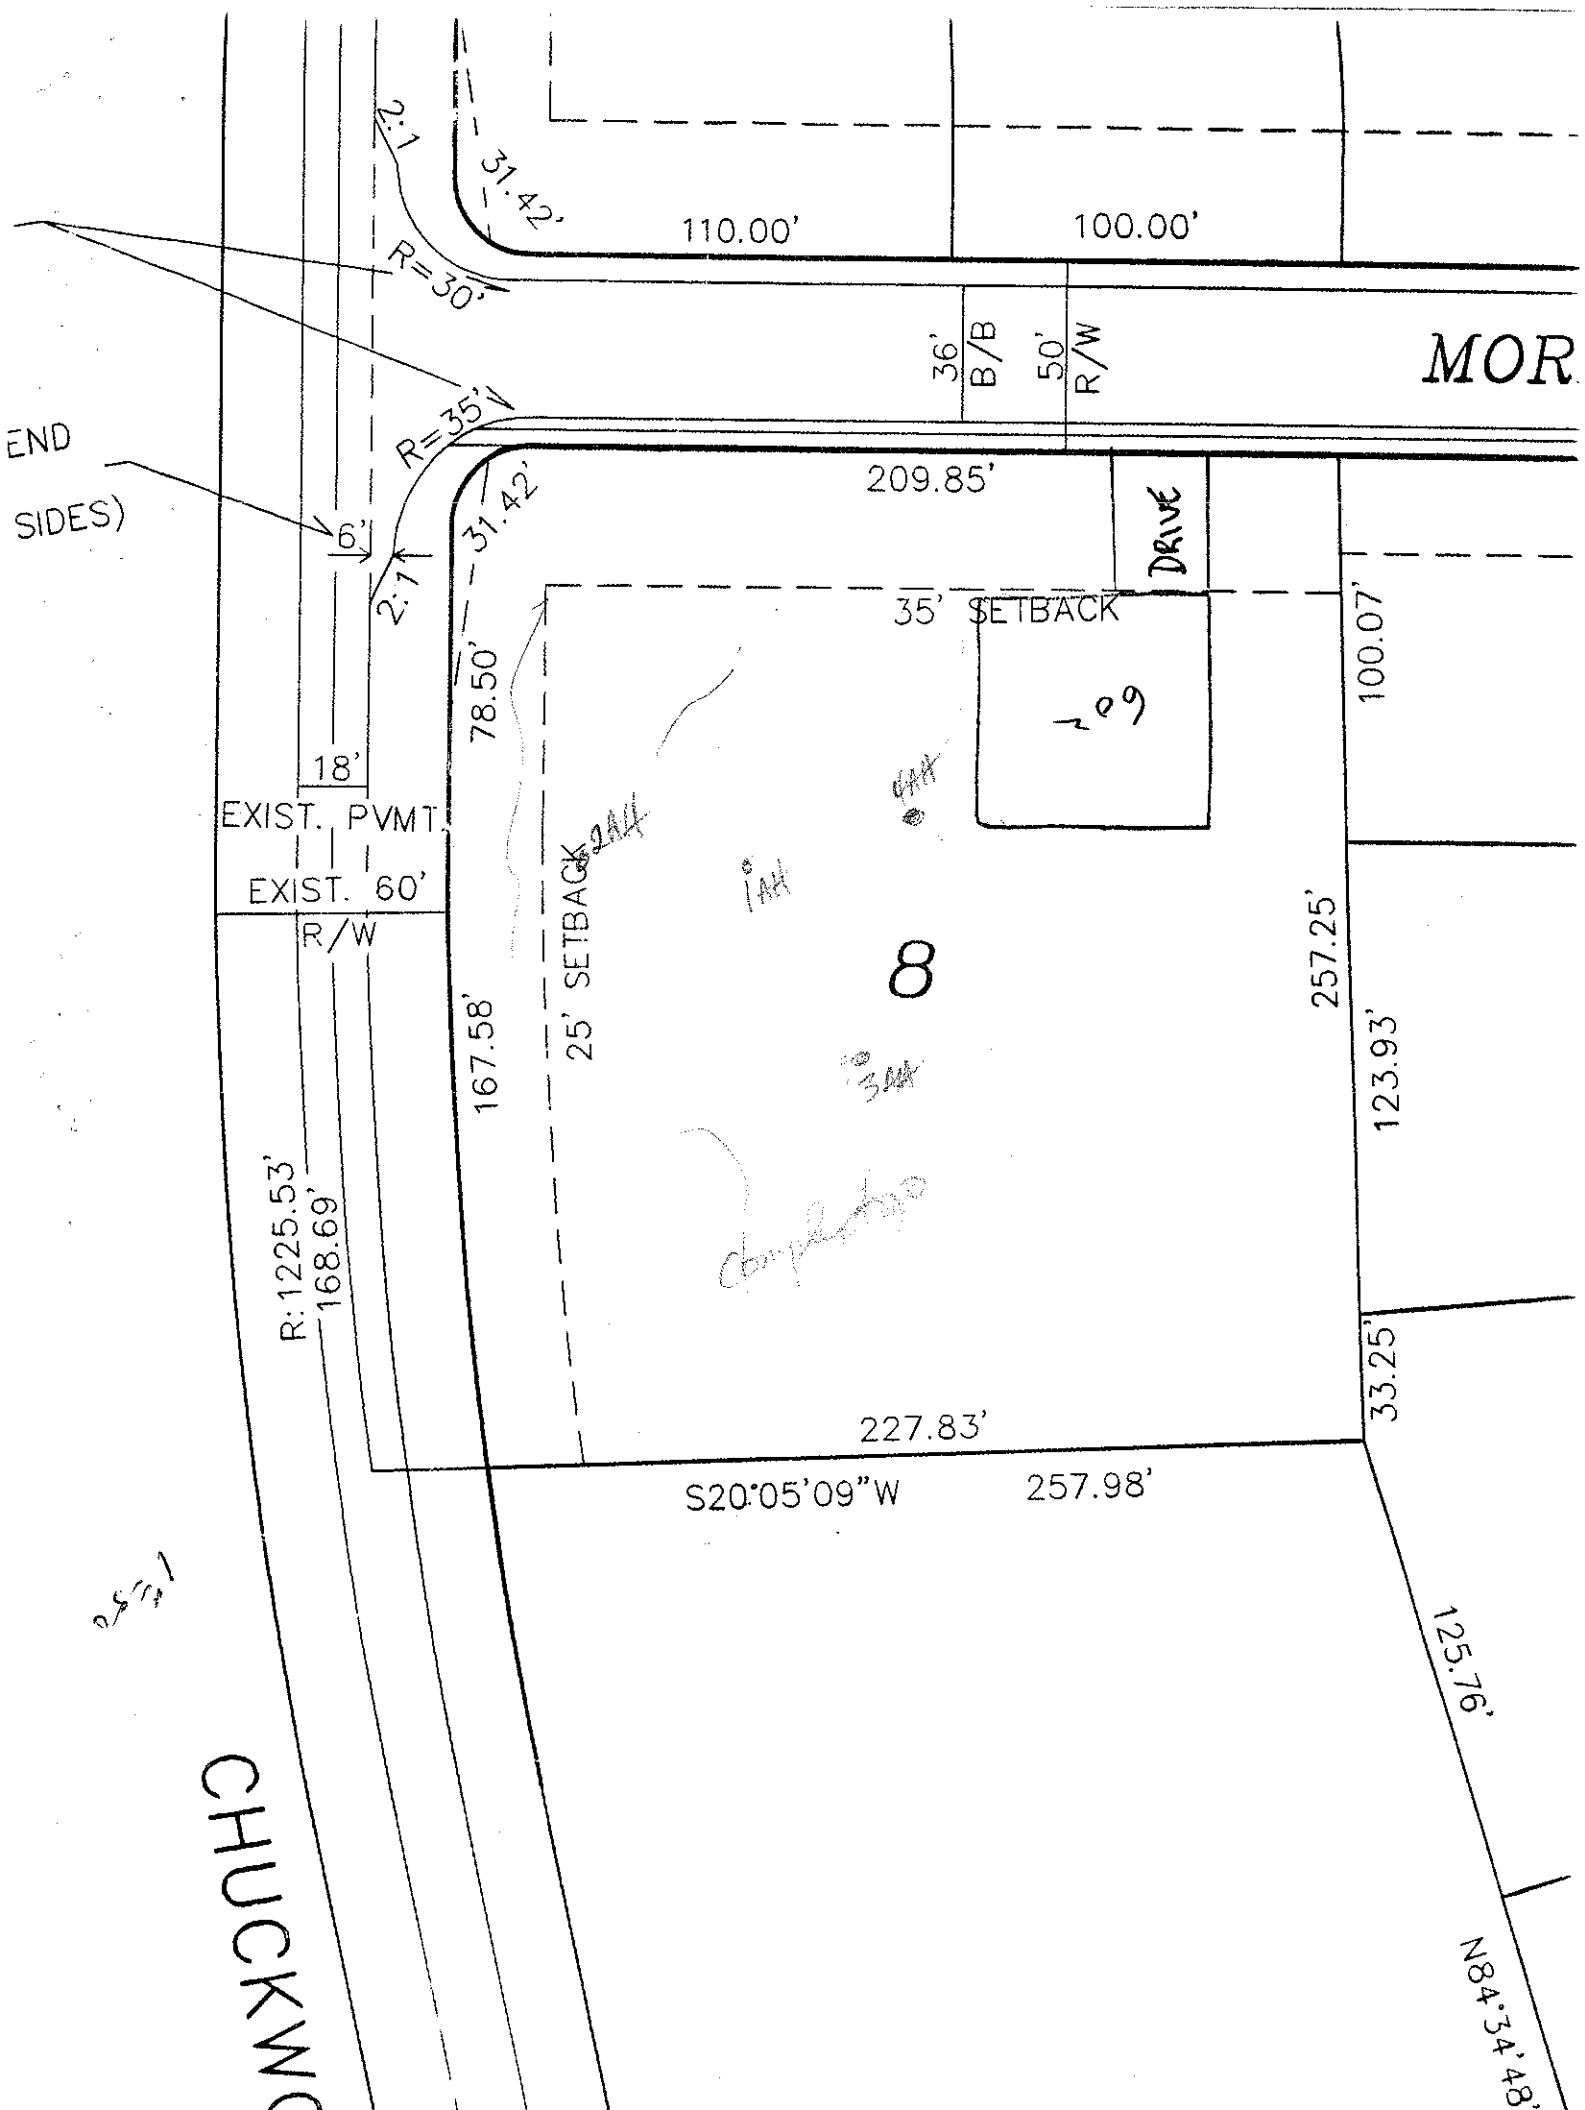
All property corners must be staked and flagged with dimensions matching those shown on an approved final (preliminary) plat (**and** proposed house dimensions must be staked and flagged) before the Iredell County Health Department can begin review work on this proposed site. An application for an Improvement Permit is considered complete **only** when this site plan form is completed, signed, and attached to the application form.

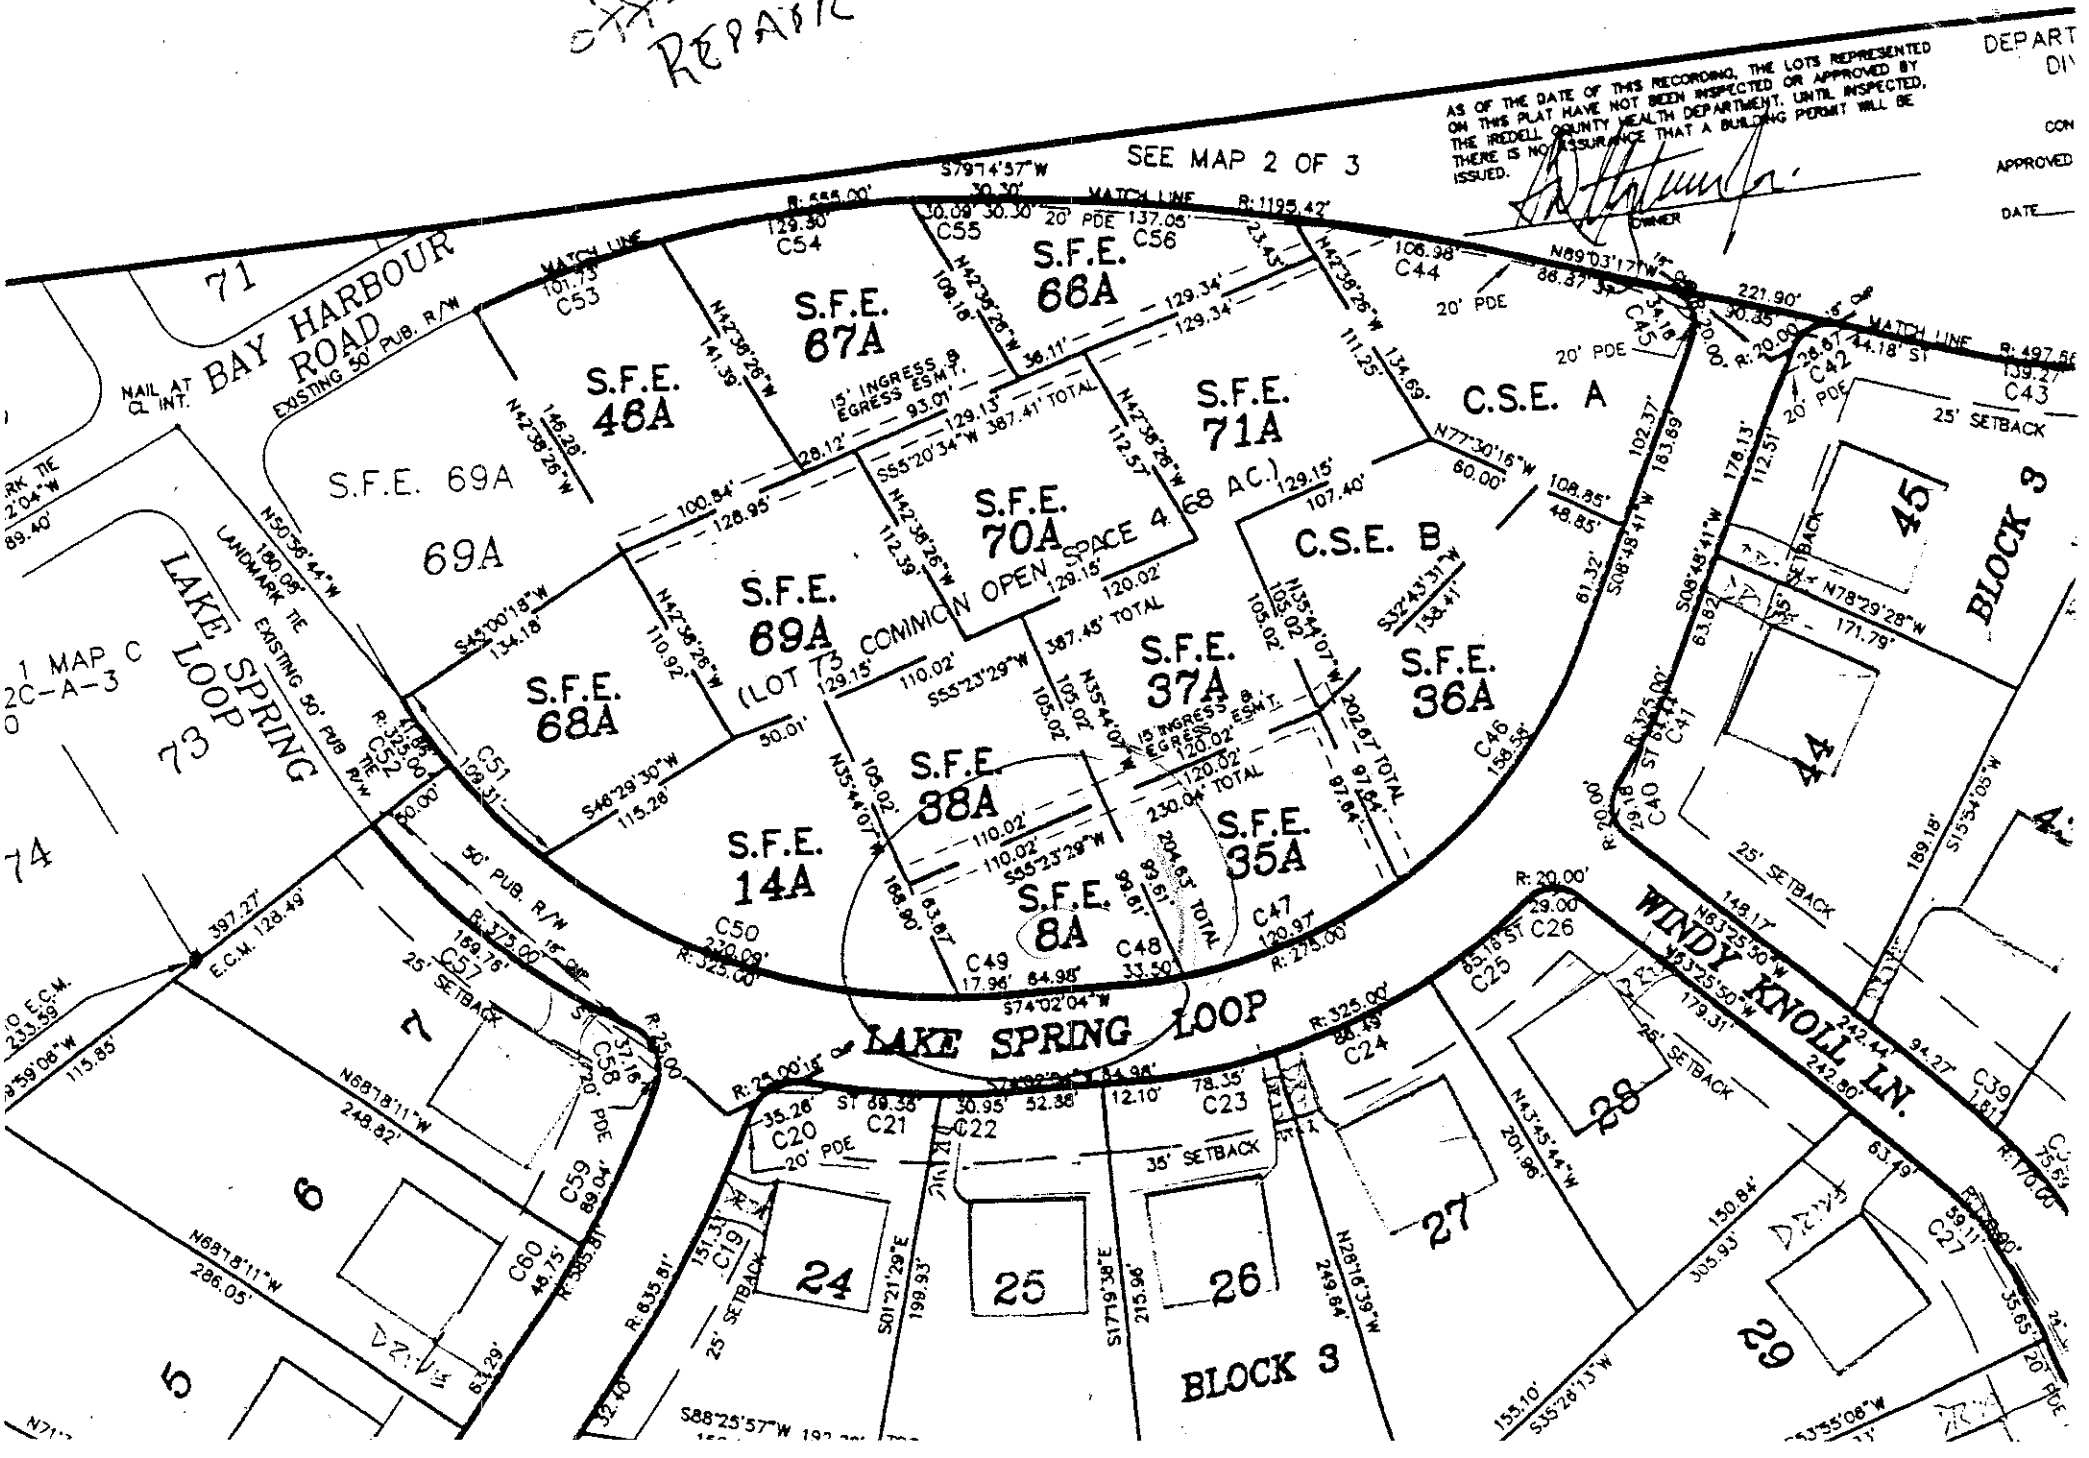
As Close To Scale As Is Possible: 1. Draw in the proposed lot showing **all** proposed lot dimensions and orientation to proposed streets or roads. 2. Draw in the proposed structure showing dimensions and distances to property lines (include decks, walkways, etc.). E. Draw in the proposed driveway location. 4. Draw in all wells, both existing and proposed, including those on adjacent property (if known). 5. Draw in any other structure ie. sheds, outbuildings, pools, etc. which will occupy space on the proposed lot.

"See attached"

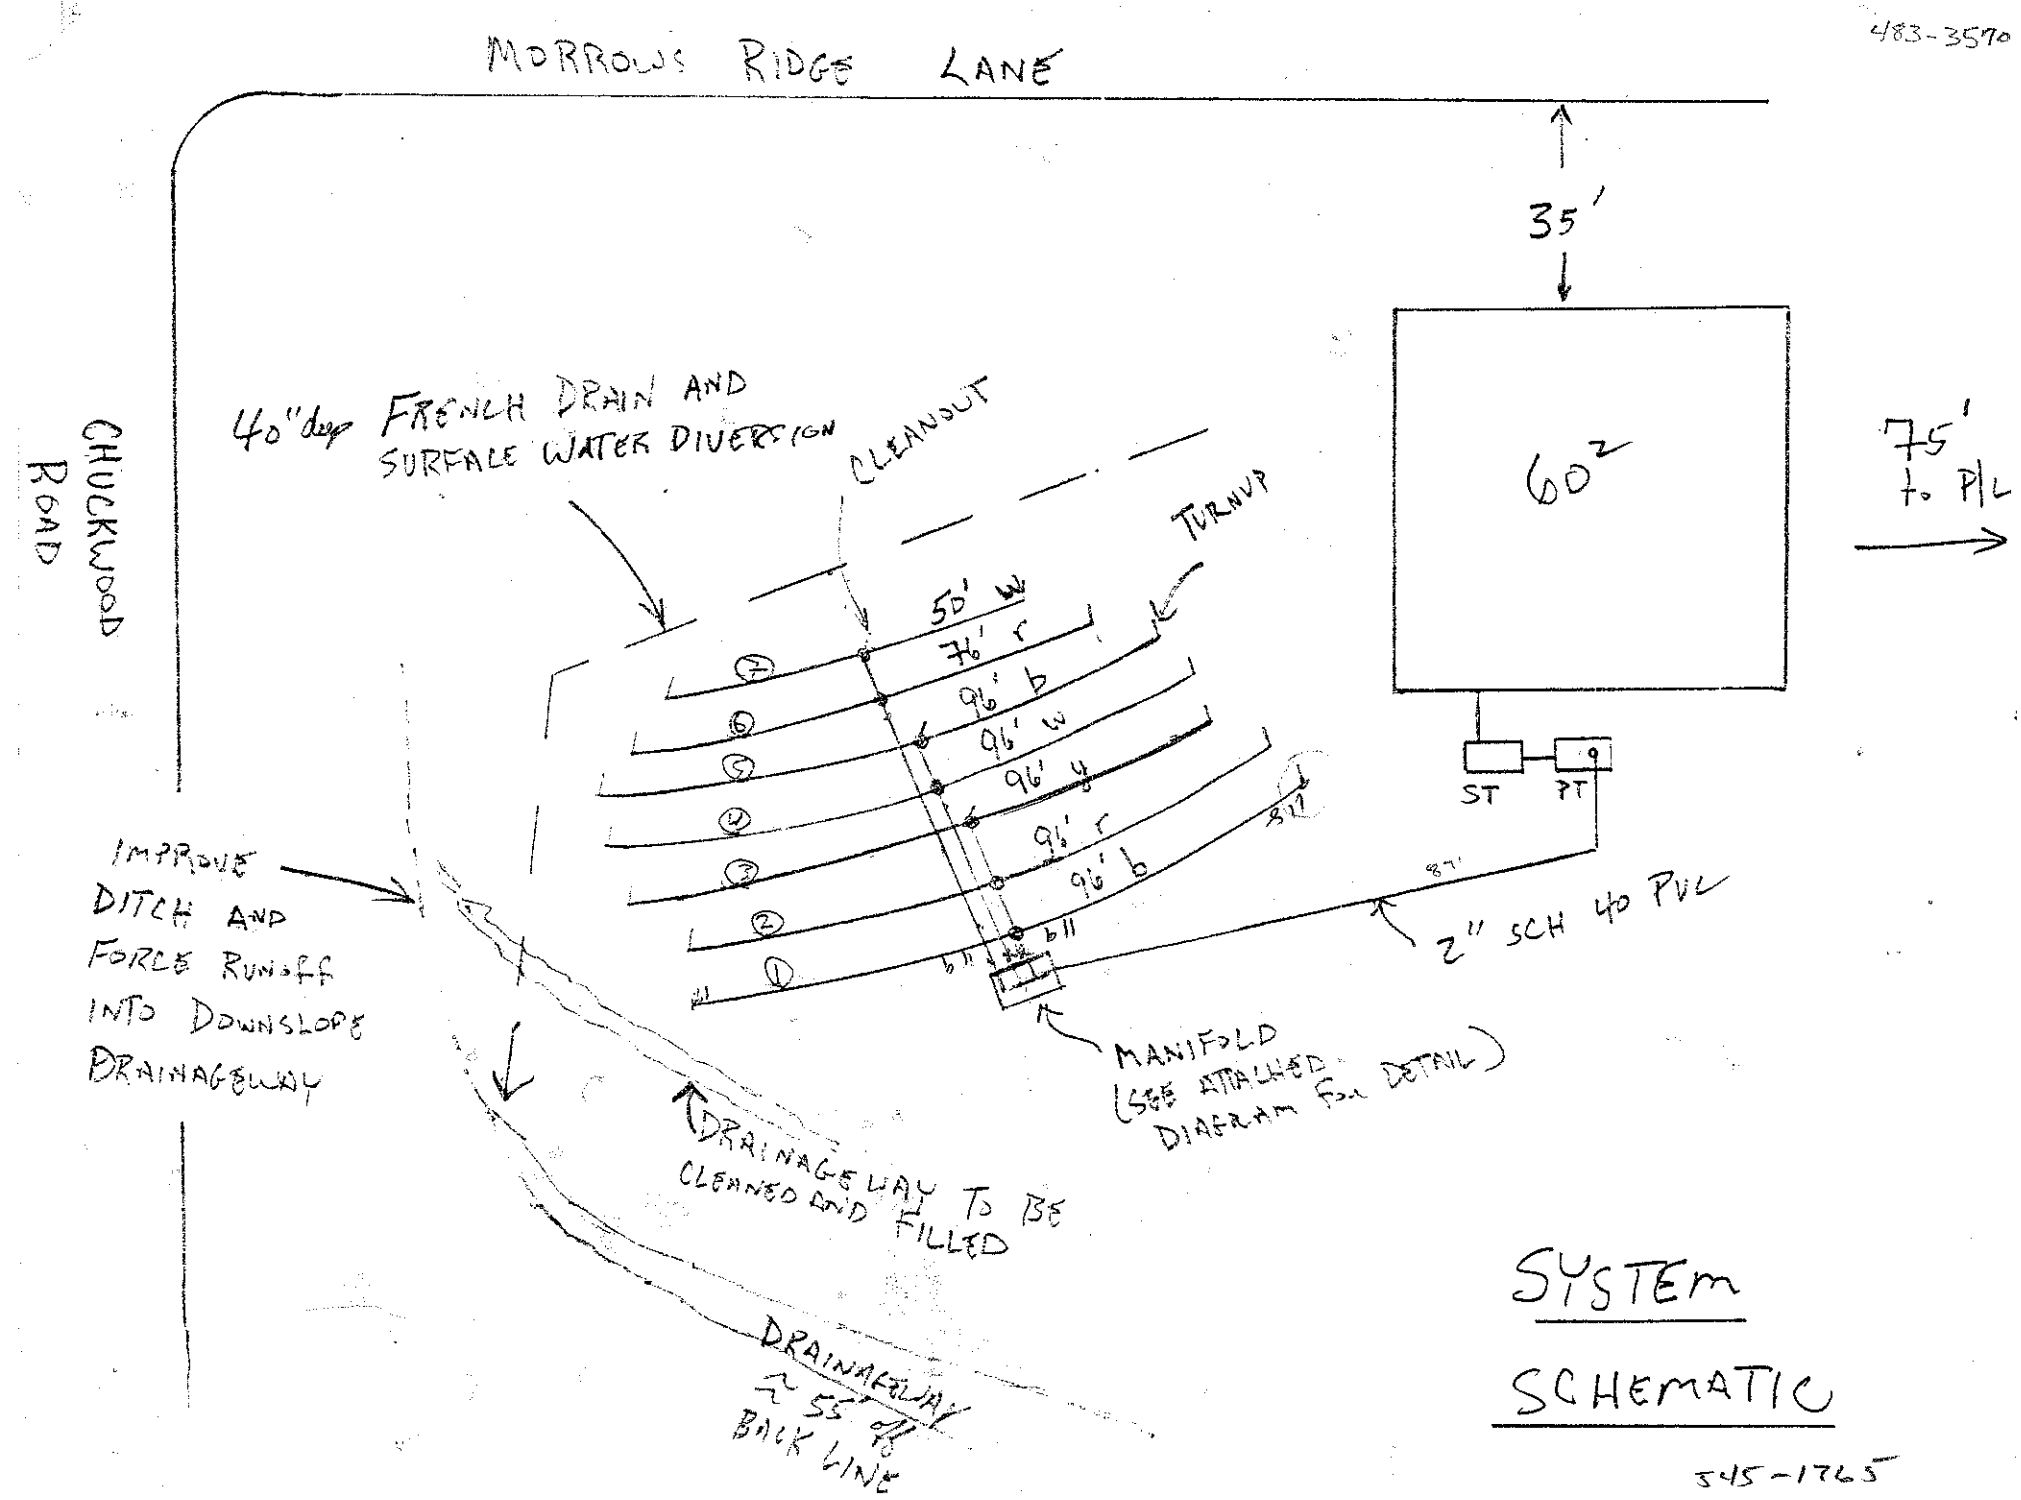
I hereby convenant that the above representation is correct to the best of my knowledge and ability.

3-19-96 Date Tony C Gaskins CPSS SIGNATURE OF OWNER/AUTHORIZED AGENT


2:1
31.42'
110.00'
100.00'
R=30'
36' B/B
50' R/W
MOR
END
SIDES)
R=35'
6'
2:1
31.42'
209.85'
DRIVE
35' SETBACK
78.50'
100.07'
18'
EXIST. PVMT.
EXIST. 60' R/W
25' SETBACK
8
167.58'
257.25'
123.93'
R:1225.53'
168.69'
33.25'
227.83'
S20°05'09"W
257.98'
125.76'
N84°34'48"
CHUCKWO


SEE MAP 2 OF 3
AS OF THE DATE OF THIS RECORDING, THE LOTS REPRESENTED ON THIS PLAT HAVE NOT BEEN INSPECTED OR APPROVED BY THE IREDELL COUNTY HEALTH DEPARTMENT. UNTIL INSPECTED, THERE IS NO ASSURANCE THAT A BUILDING PERMIT WILL BE ISSUED.
OWNER
APPROVED
DATE
BAY HARBOUR ROAD
EXISTING 50' PUB. R/W
NAIL AT Q INT.
LAKE SPRING LOOP
EXISTING 50' PUB. R/W
50' PUB. R/W
LAKE SPRING LOOP
WINDY KNOLL LN.
BLOCK 3
S.F.E. 48A
S.F.E. 67A
S.F.E. 66A
S.F.E. 71A
C.S.E. A
S.F.E. 69A
S.F.E. 70A
OPEN SPACE 4
(.68 AC.)
C.S.E. B
S.F.E. 68A
S.F.E. 69A
(LOT 73 COMMON
S.F.E. 37A
S.F.E. 36A
S.F.E. 88A
S.F.E. 14A
S.F.E. 35A
S.F.E. 8A
15' INGRESS, EGRESS ESM'T.
20' PDE
25' SETBACK
35' SETBACK
BLOCK 3
BLOCK 3
71
73
74
7
6
5
45
44
28
27
29
24
25
26

483-3570



SYSTEM SCHEMATIC

545-1765