IREDELL COUNTY HEALTH DEPARTMENT

STATESVILLE 704-878-5305 MOORESVILLE 704-664-5281

ENTERED

IMPROVEMENT PERMIT / AUTHORIZATION TO CONSTRUCT / OPERATION PERMIT / EXISTING SYSTEM INSPECTION

PERMIT# 073560 PIN# 4626 41 9121 DATE 5/12/98

OWNER OR CONTRACTOR Jaussy Burbank PHONE: Business 945-1515 Home

ADDRESS 517 Sharon Amity Suite 100

LOCATION Branch TR Chuckwood TL Monows Ridge, 2ND lot on (L)

SUBDIVISION HARBOUR BLOCK / SECTION III LOT 2 LOT AREA .169 SITE CLASS PS DESIGN FLOW 480 L.T.A.R. .25

Septic Tank: 1000 Gallons; STB 794 Date 9/14/98
Pump Tank: 1000 Gallons; PT 27 Date 10/7/98
Pump Make: HYDROMATIC Model SHEF 50M1 Serial No. 10/98
Nitrification Field: No Fields 1 Square Feet 1440X Linear Feet 480X
No Lines 6 Trench Width 36" Max Trench Bottom Depth 32" Gravel Depth SAND

[X] New System [ ] Repair System Type: I, II, (III) IV, V, VI
System Description: PressMan. -CH. Plastic
Repair System Description: Same
Maintenance Agreement Required: [X] Yes [ ] No

[X] House/Mod. Home No. Bedrooms 4
[ ] Mobile Home No. Bathrooms 3
[ ] Business No. Employees
[ ] Other
[ ] Slab [X] Crawl Space [ ] Basement w/plumbing [ ] Basement wo/plumbing


Water Supply: [ ] Individual [ ] Public [X] Community

Comments:/Conditions:

Comments:/Conditions:
The proposed / existing STORAGE BUILDING addition does not appear to impact the existing septic system.
**NOTE:

C. [illegible] R.S.
Date: 12/3/12
ICHD-Environmental Health Division

INITIAL SITE SKETCH 7 LINES FOUND 12/3/12 CAK

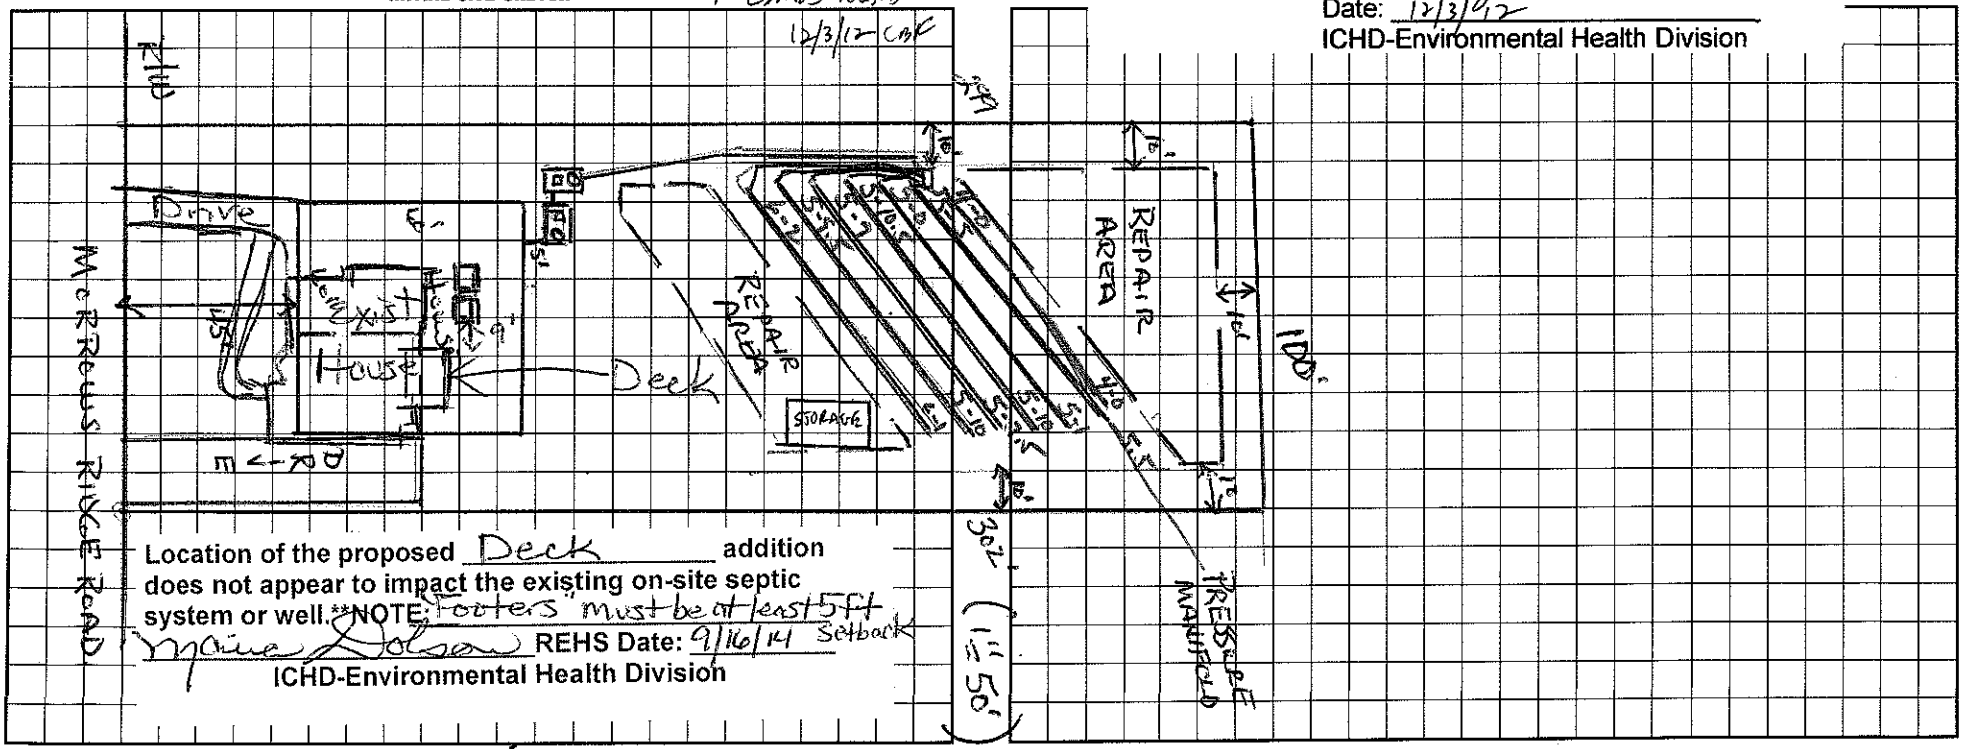

Location of the proposed Deck addition does not appear to impact the existing on-site septic system or well.**NOTE: footers must be at least 5ft Setback

Maine Dotson REHS Date: 9/16/14
ICHD-Environmental Health Division

I understand that this permit can be suspended or revoked if any false information is supplied toward securing the permit/any unauthorized changes are made to the site/any unauthorized changes are made in the installation of the system. Improvement Permit with plat valid without expiration. Improvement Permit with site plan valid for sixty months. Authorization to Construct is valid for a period equal to that of Improvement Permit – not to exceed sixty months.

Signed: X [signature] date

Improvement Permit by: Wesley Sparks R.S. date 5/12/98

Authorization to Construct by: Wesley Sparks RS date 5/12/98

Installed by: MacLeod Const. Co.

Operation Permit by: Wesley Sparks R.S. date 11/24/98

Existing System Inspection by: date

HEALTH DEPT. COPY: WHITE INSPECTION COPY (FINAL): GREEN OWNER COPY (FINAL): YELLOW INSPECTION COPY (INITIAL): PINK OWNER COPY (INITIAL): GOLD