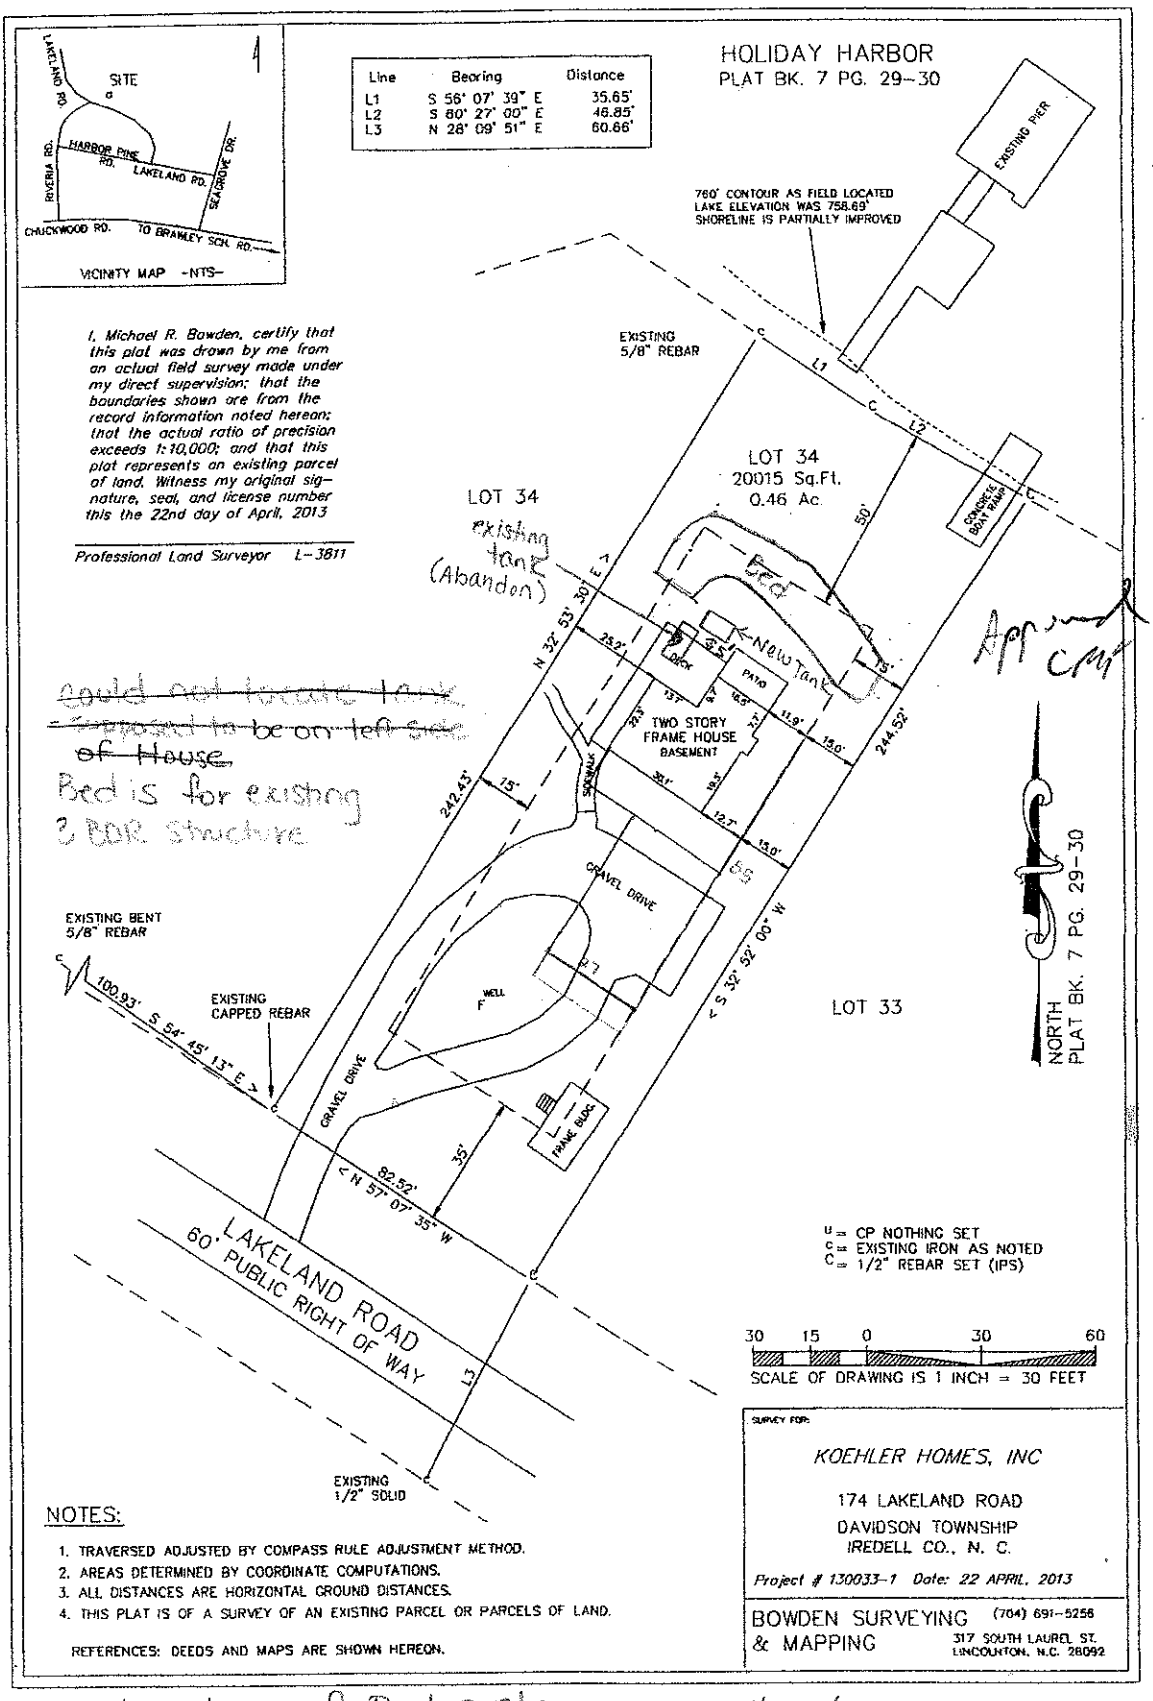


NOTES:

1. TRAVERSED ADJUSTED BY COMPASS RULE ADJUSTMENT METHOD.
2. AREAS DETERMINED BY COORDINATE COMPUTATIONS.
3. ALL DISTANCES ARE HORIZONTAL GROUND DISTANCES.
4. THIS PLAT IS OF A SURVEY OF AN EXISTING PARCEL OR PARCELS OF LAND.

REFERENCES: DEEDS AND MAPS ARE SHOWN HEREON.


~~Could not locate tank suspect to be on left side of House~~
Bed is for existing 2 BDR Structure

Approved

Location of Bed system is Approximated has not been surveyed by a licensed Surveyor.

1" = 50'


42

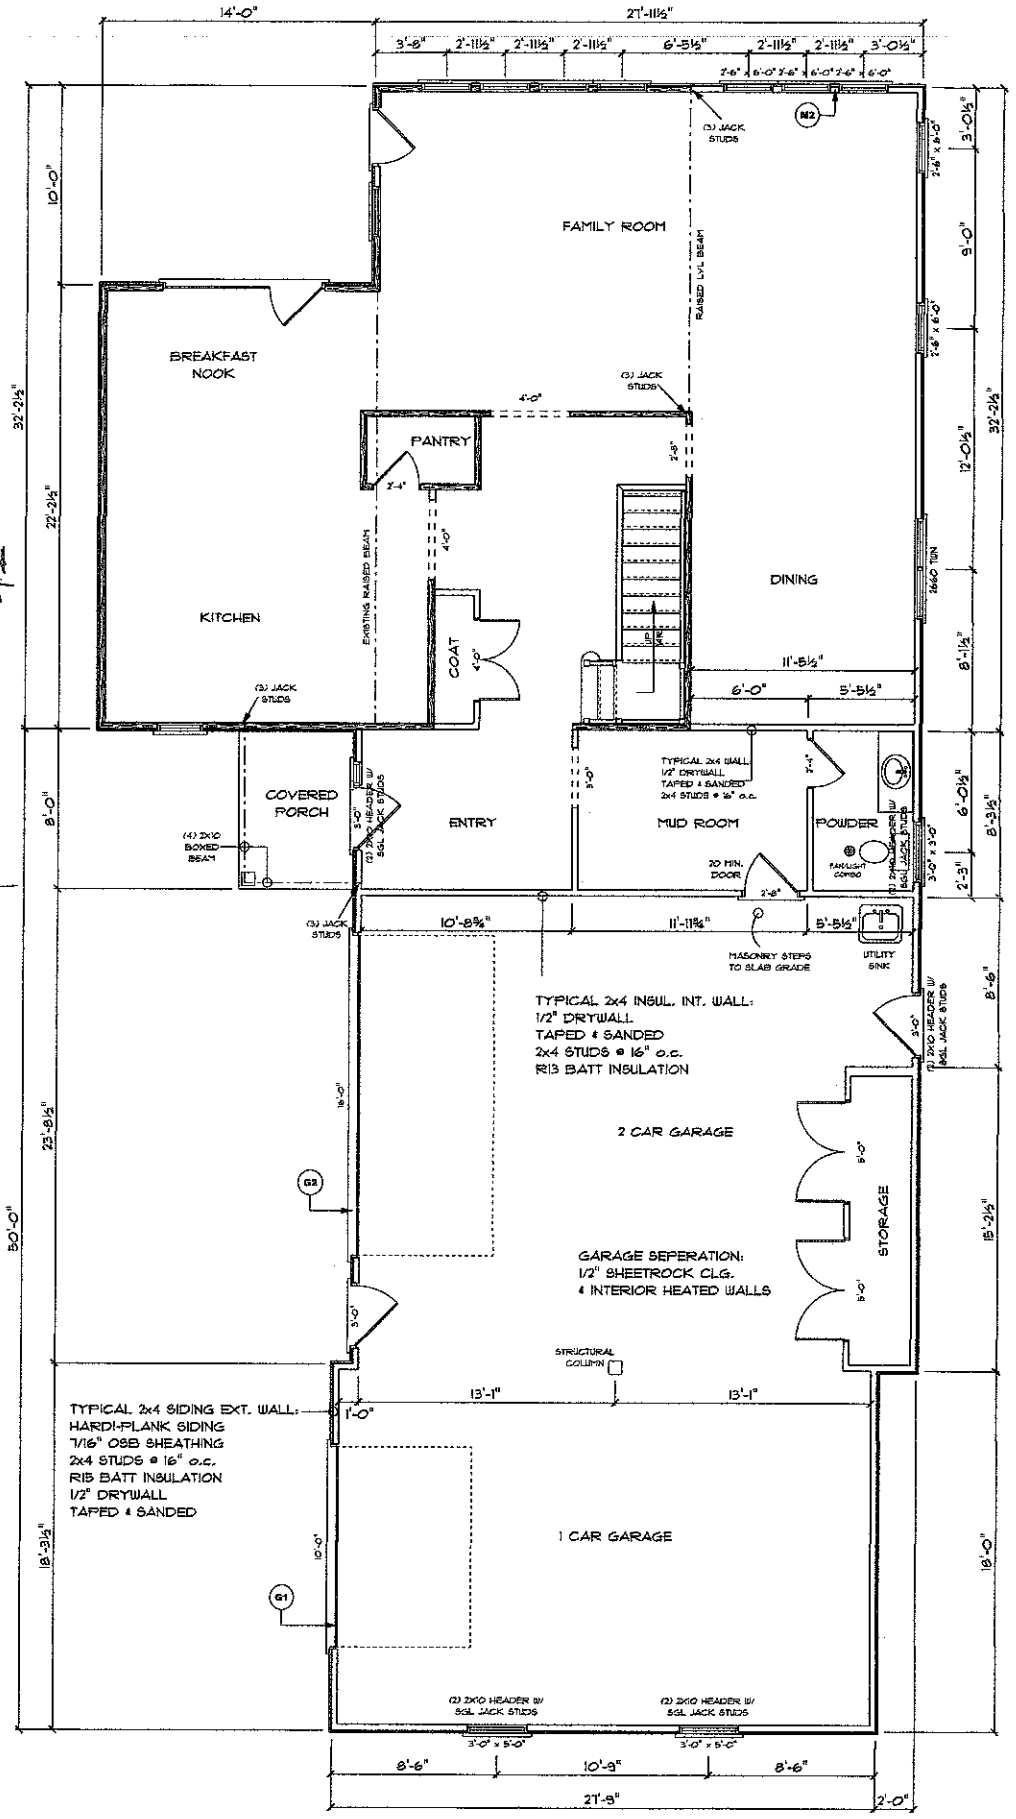

REVISED MAIN FLOOR PLAN

SCALE: 1/4" = 1'-0"


HEATED 1450 SQ. FT.
GARAGE 1181 SQ. FT.

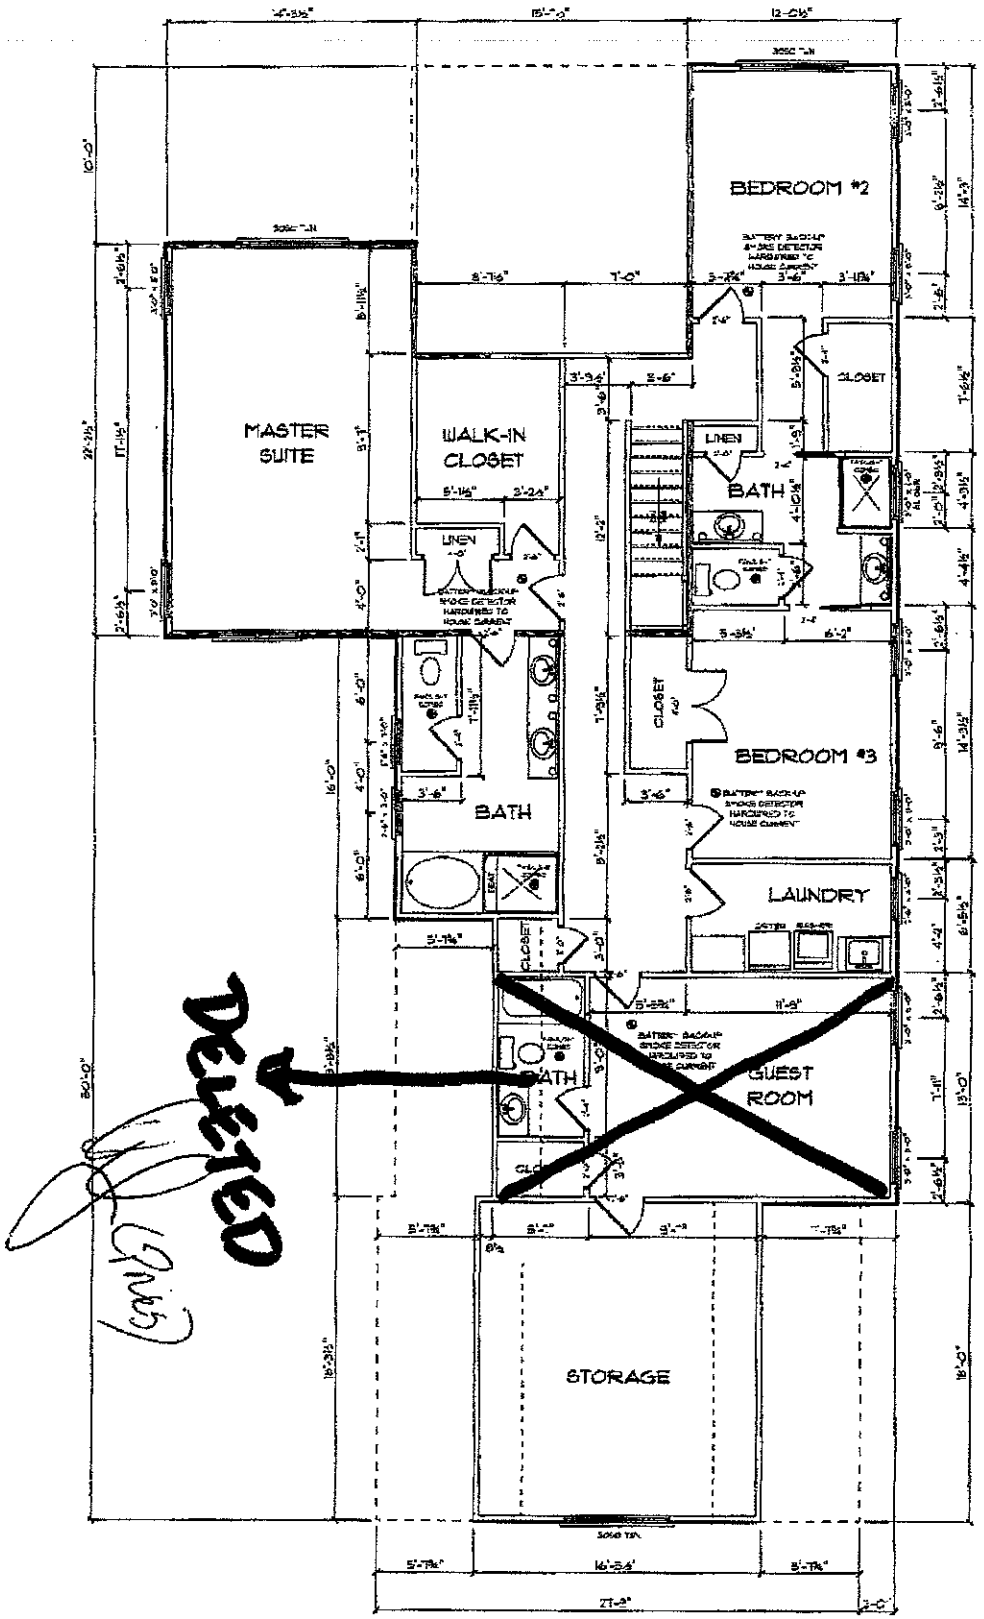



REVISED SECOND FLOOR PLAN


HEATED 2091 SQ. FT.

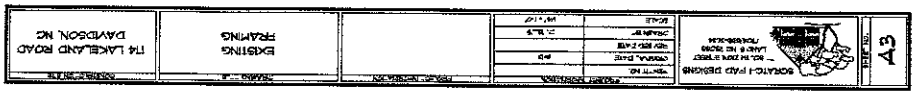


SCALE
DRAWN BY
CHECKED
SHEET NO
SCALE
A3
EXISTING
FRAMING
174 LAKELAND ROAD
DAVIDSON, NC

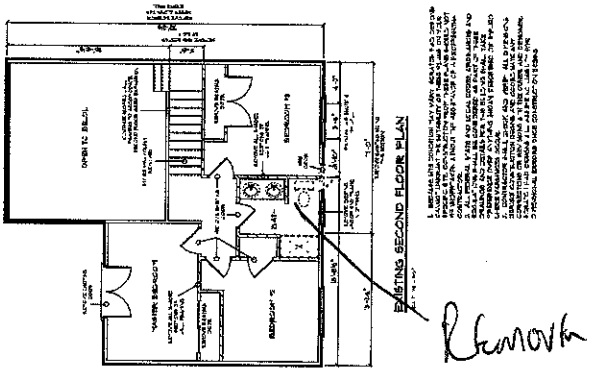
EXISTING SECOND FLOOR PLAN
Remove

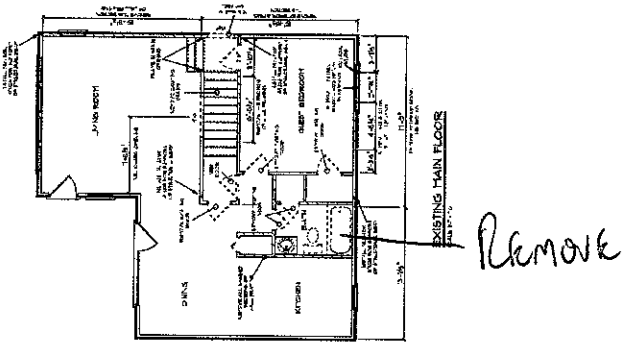
EXISTING MAIN FLOOR
Remove

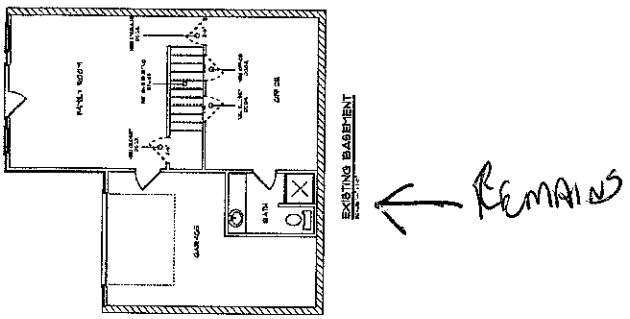
EXISTING BASEMENT
← Remains