IREDELL COUNTY HEALTH DEPARTMENT

Application For Improvement Permit and/or Authorization To Construct, Existing System Inspection

(THE ABOVE PERMIT DOCUMENTS WILL BECOME INVALID IF INFORMATION PROVIDED ON THIS APPLICATION IS FALSIFIED OR CHANGED, OR IF THE SITE IS ALTERED. THE IMPROVEMENT PERMIT IS VALID FOR EITHER 60 MONTHS OR WITHOUT EXPIRATION DEPENDING UPON DOCUMENTATION SUBMITTED - APPLICATION WITH SITE PLAN 60 MONTHS, APPLICATION WITH COMPLETE, SCALED PLAT WITHOUT EXPIRATION. SEE 15A NCAC 18A .1937(f) FOR DETAILS)

1. APPLICATION FOR: ___ Improvement Permit √ Authorization To Construct ___BOTH ___Existing System Inspection

2. Page 2: *Site Plan Worksheet* Form MUST Accompany This Application
   The following optional attachments may also be submitted: ___ Survey Plat, Scaled no more than 1 Inch = 60 Feet
   Place check ( ) beside whichever is submitted if applicable ___ Custom Site Plan, Scaled no more than 1 Inch = 60 Feet

3. **Applicant Information:**

Applicant Name	Mailing Address	Home Phone	Work Phone
Jasper Builders	301 N. Main Mooresville, 28115		704 799 8982
Owner Name	**Mailing Address**	**Home Phone**	**Work Phone**

4. **Property Information:**

Street Address	Subdivision Name	Section/Phase and Lot Number
Agnew Rd	Farms 391	II / #391

Driving Directions: Brawley School, (R) onto McKendree, (L) onto Kemp, (L) onto Agnew

****

5. **RESIDENTIAL Site Development Information:** *(Check or Complete ALL that apply)*

(√) New, Single Family Residence
( ) New, Multi-Family Residence
( ) Expansion of Existing Septic System
( ) Repair To Failing Septic System

Maximum Number of Bedrooms 5
Maximum Number of Occupants ___
If Expansion, Current Number of Bedrooms ___

( ) Crawl Space Foundation?
( ) Concrete Slab Foundation?
(√) Basement w/Plumbing?
( ) Basement w/out Plumbing?

IF Non- Residential Site Development:
Type of Business ___
Square Footage of Building ___
Maximum Number of Employees ___
Maximum Number of Seats ___

****

6. **Proposed Water Supply:**

( ) New Well ( ) Existing Well (√) Community Well ( ) City Water ( ) Other Public Water

****

7. **Desired Septic System Type:** *(You may rank in order of preference, if any)*

( ) Alternative (1) Conventional ( ) Innovative ( ) Modified Conventional (X) Other MMF 25% reduction 0 Preference

****

8. **Please Answer The Following To The Best of Your Ability:**

( ) Yes (√) No Does the site contain any jurisdictional wetlands?
( ) Yes (√) No Is any non-domestic sewage (i.e. industry) to be generated?
( ) Yes (√) No Is the site subject to approval by any other public agency?

****


I have read this application and certify that the information provided herein is true, complete, and correct. Authorized county and state officials are granted right of entry to conduct necessary inspections to determine compliance with applicable laws and rules. I understand that I am solely responsible for the proper identification and labeling of all property lines and corners and making the site accessible so that a complete site evaluation can be performed.

9. **Signature:** _____ 10/27/05

Property owner or owner's legal representative signature (SIGNATURE REQUIRED) DATE

CURVE TABLE				
CURVE	RADIUS	LENGTH	CHORD BEARING	CHORD LENGTH
C1	389.22'	25.27'	N89°49'45"W	25.27'
C2	20.00'	38.21'	S32°23'07"E	32.66'

LINE TABLE		
LINE	BEARING	DISTANCE
L1	N86°53'35"W	39.64'
L2	N87°07'45"W	66.84'
L3	N22°16'26"E	30.35'
L4	N22°56'34"E	49.37'
L5	N23°01'18"E	49.91'
L6	N23°09'05"E	49.81'
L7	N23°07'04"E	49.99'
L8	N22°56'38"E	49.59'
L9	N23°10'15"E	49.66'
L10	N23°07'29"E	46.29'

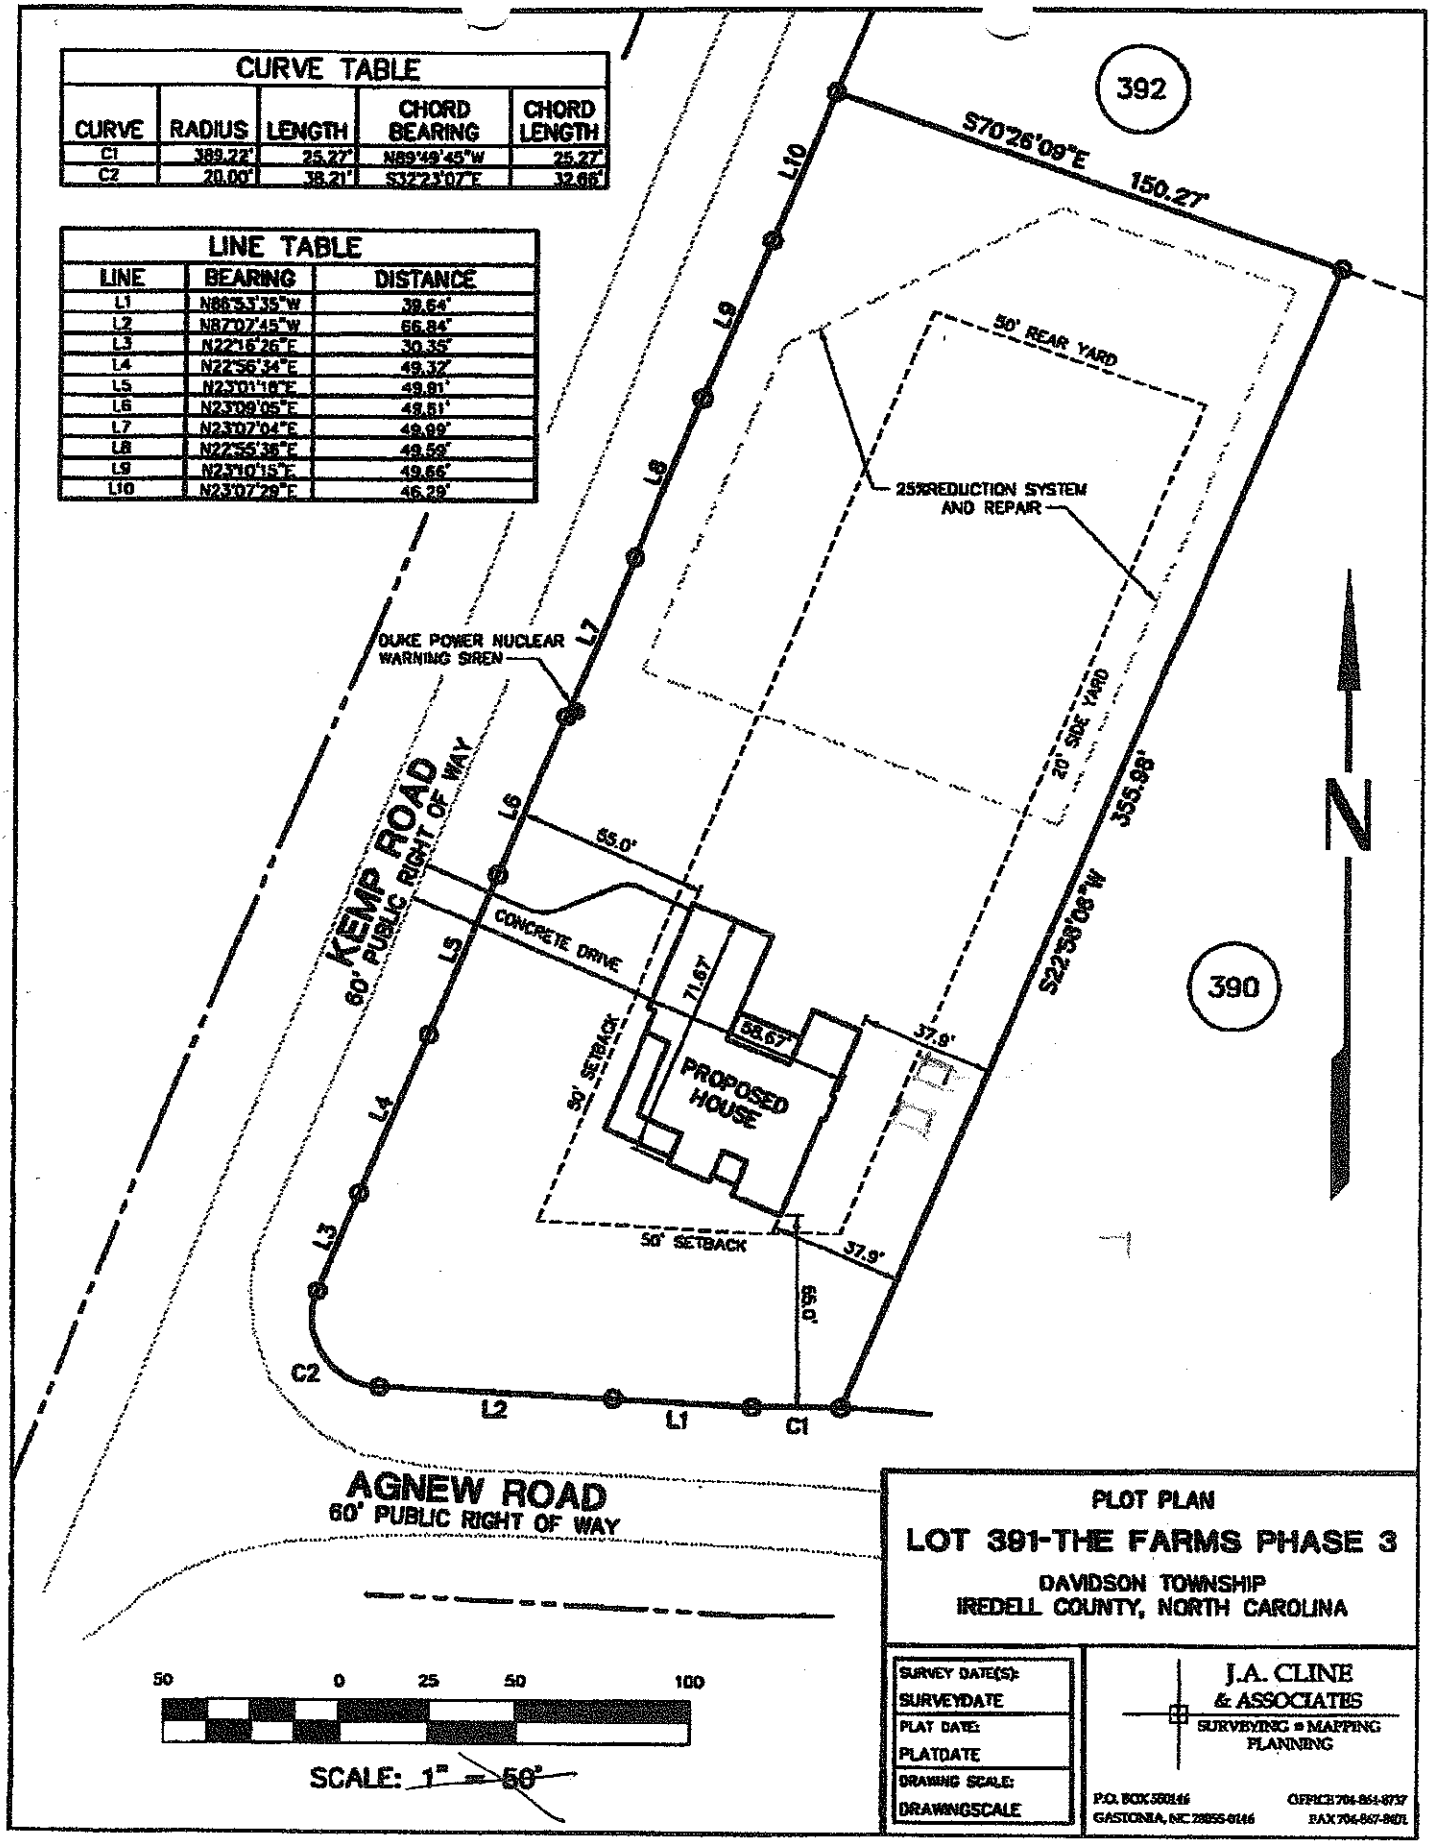

PLOT PLAN

LOT 391-THE FARMS PHASE 3

DAVIDSON TOWNSHIP
IREDELL COUNTY, NORTH CAROLINA

SURVEY DATE(S):	SURVEYDATE
PLAT DATE:	PLATDATE
DRAWING SCALE:	DRAWINGSCALE

J.A. CLINE & ASSOCIATES
SURVEYING ▪ MAPPING PLANNING
P.O. BOX 580146
GASTONIA, NC 28056-0146
OFFICE 704-864-8737
FAX 704-867-8671