
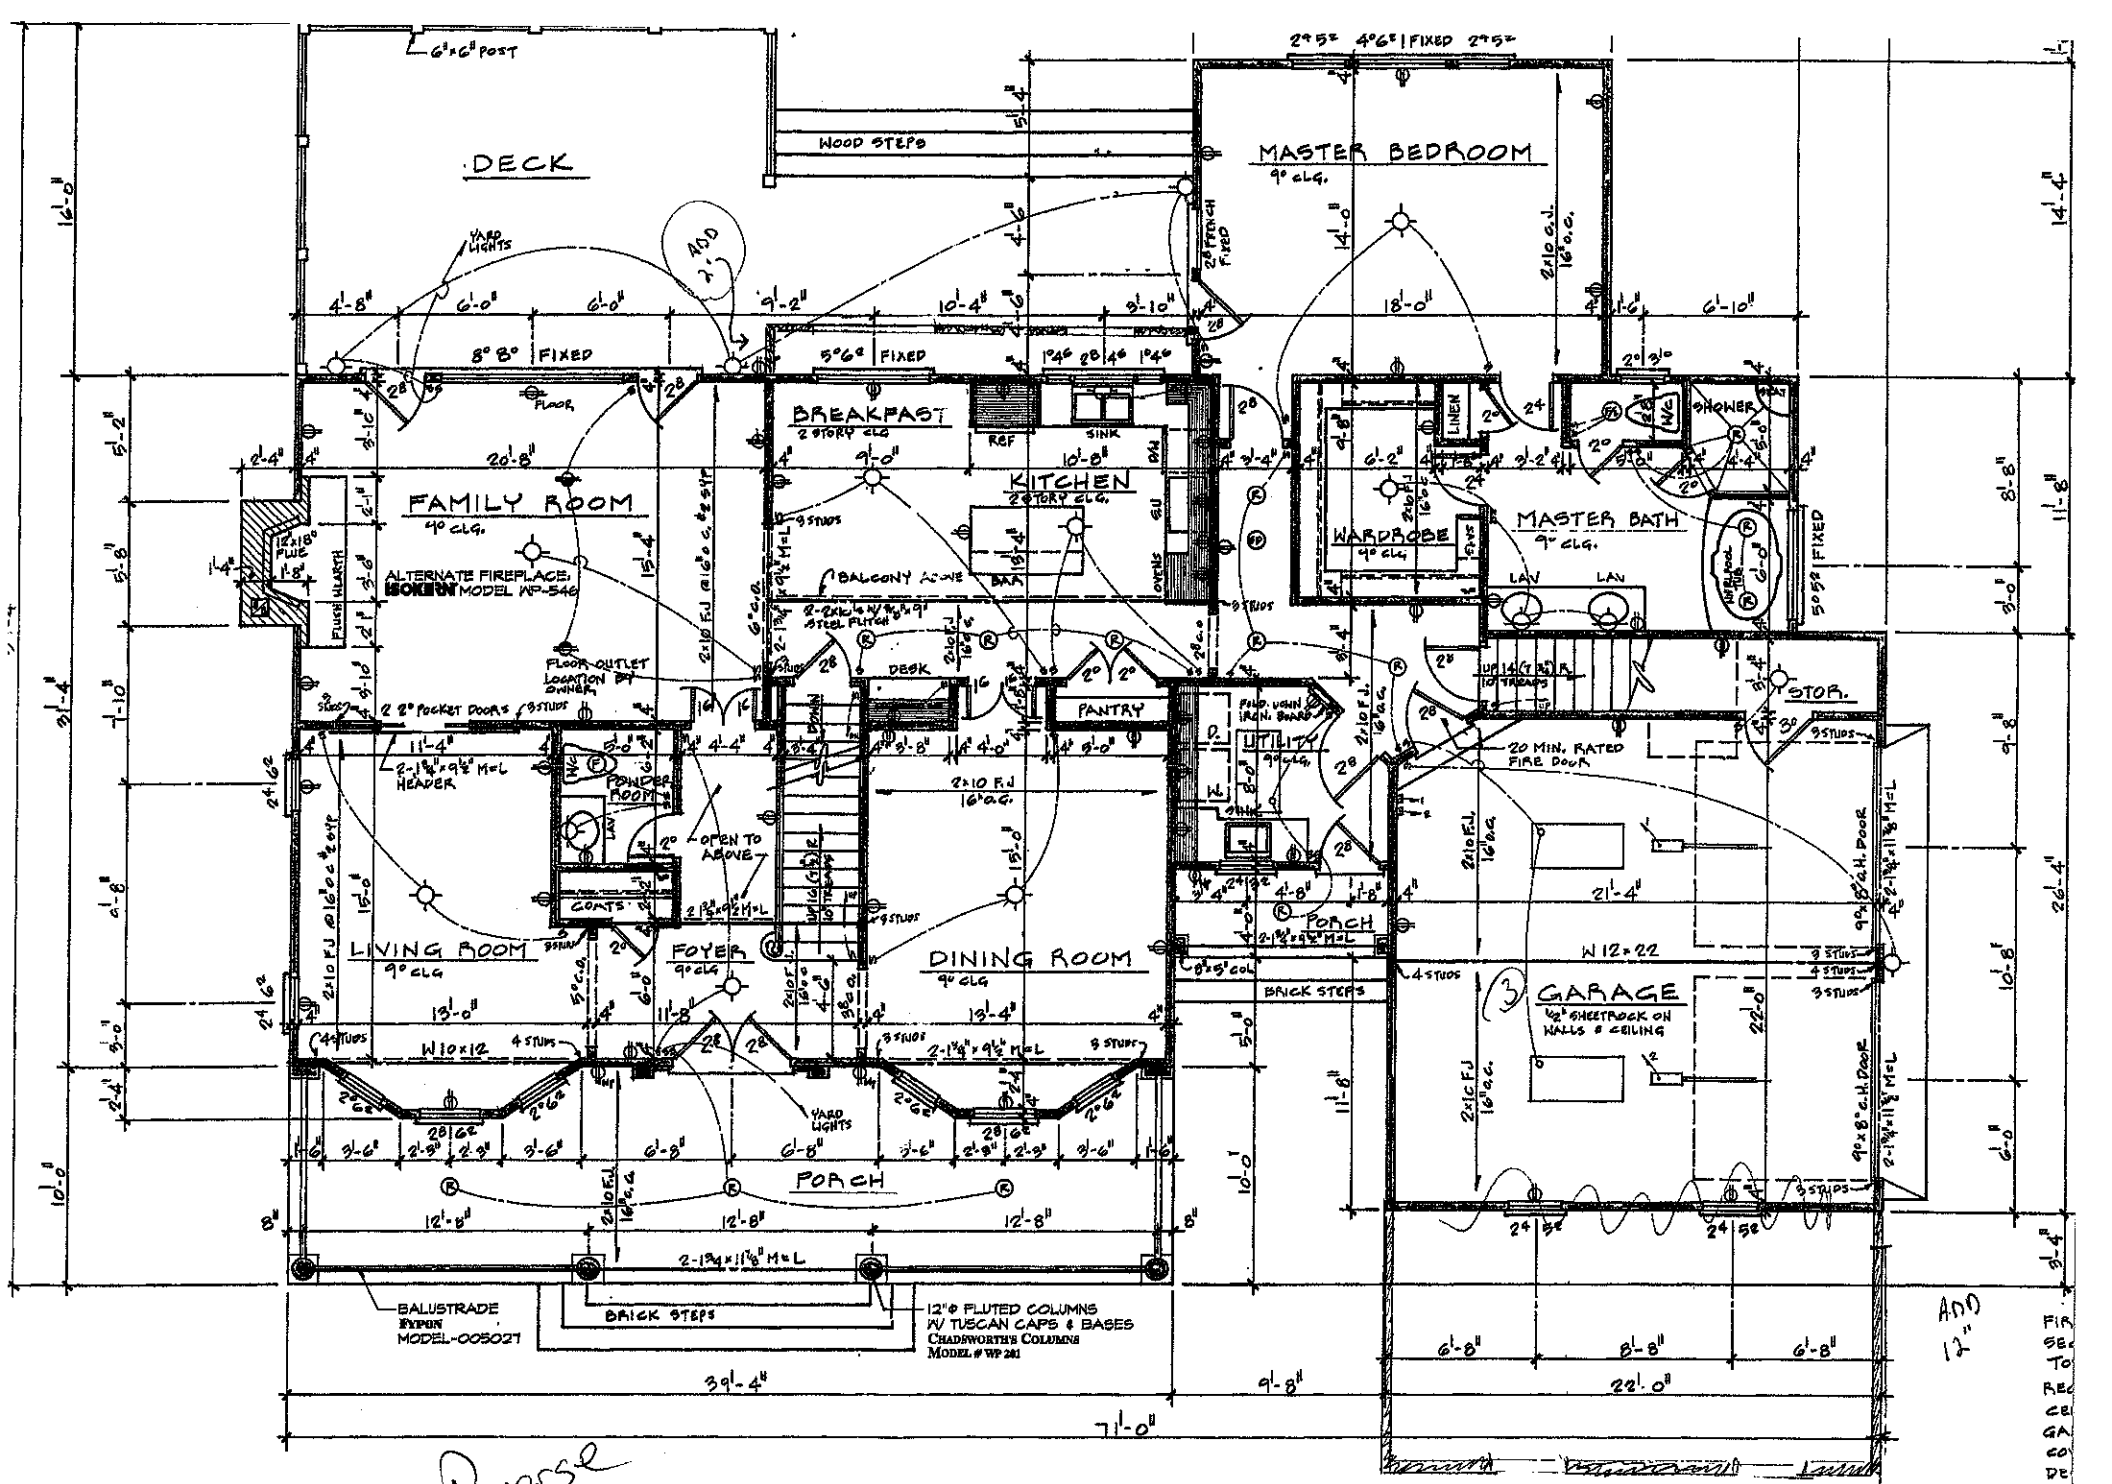


Reverse

FIRST FLOOR PLAN

1/4" = 1'-0"

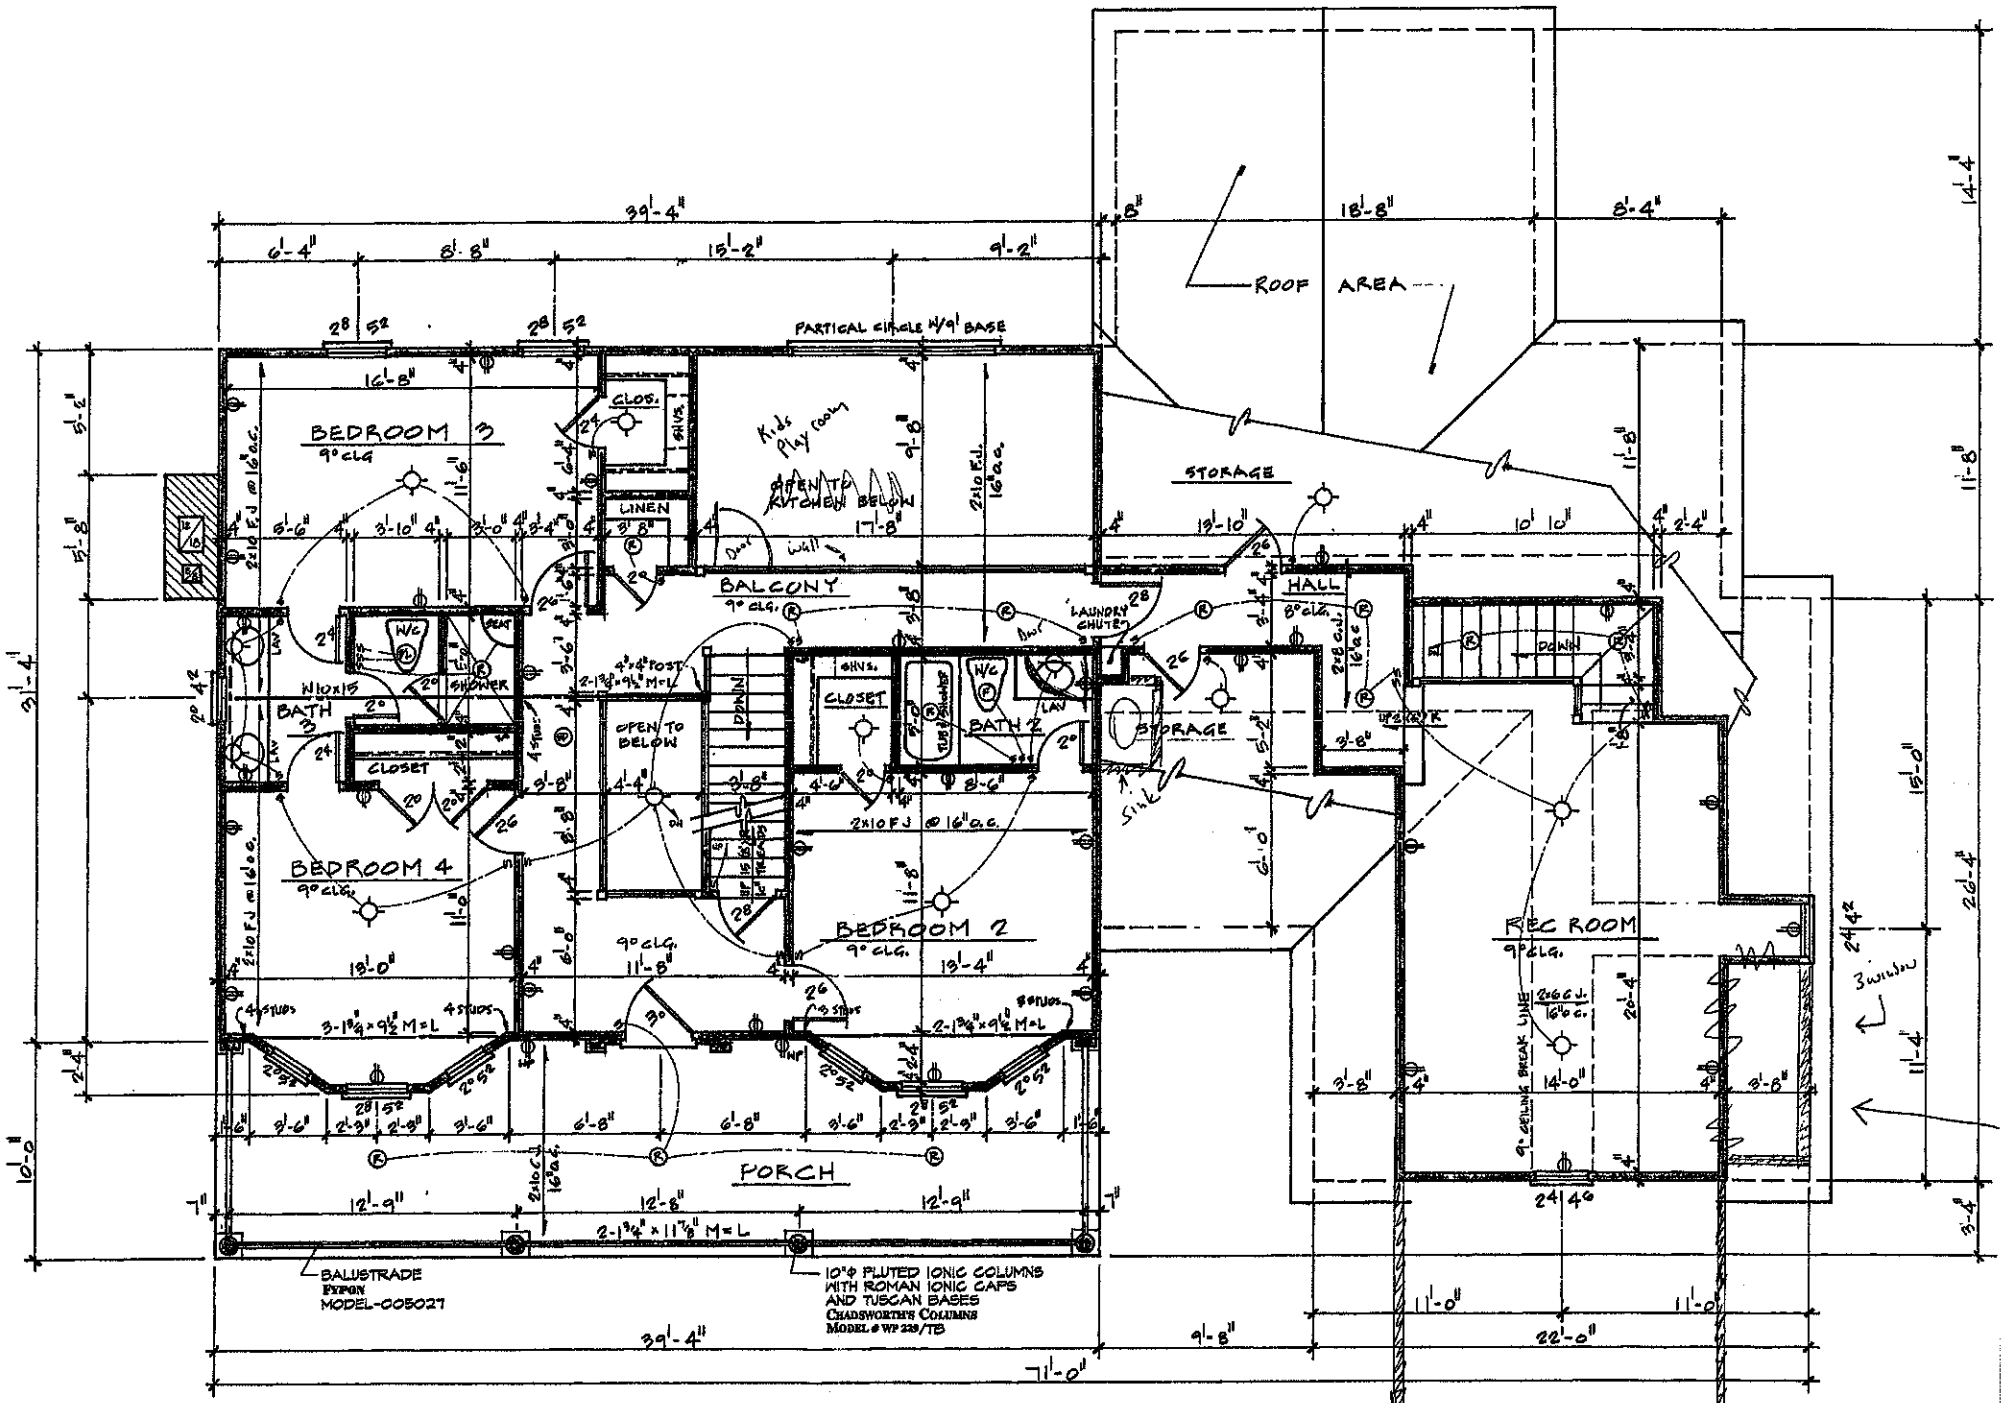

reverse

SECOND FLOOR PLAN

1/4" = 1'-0"