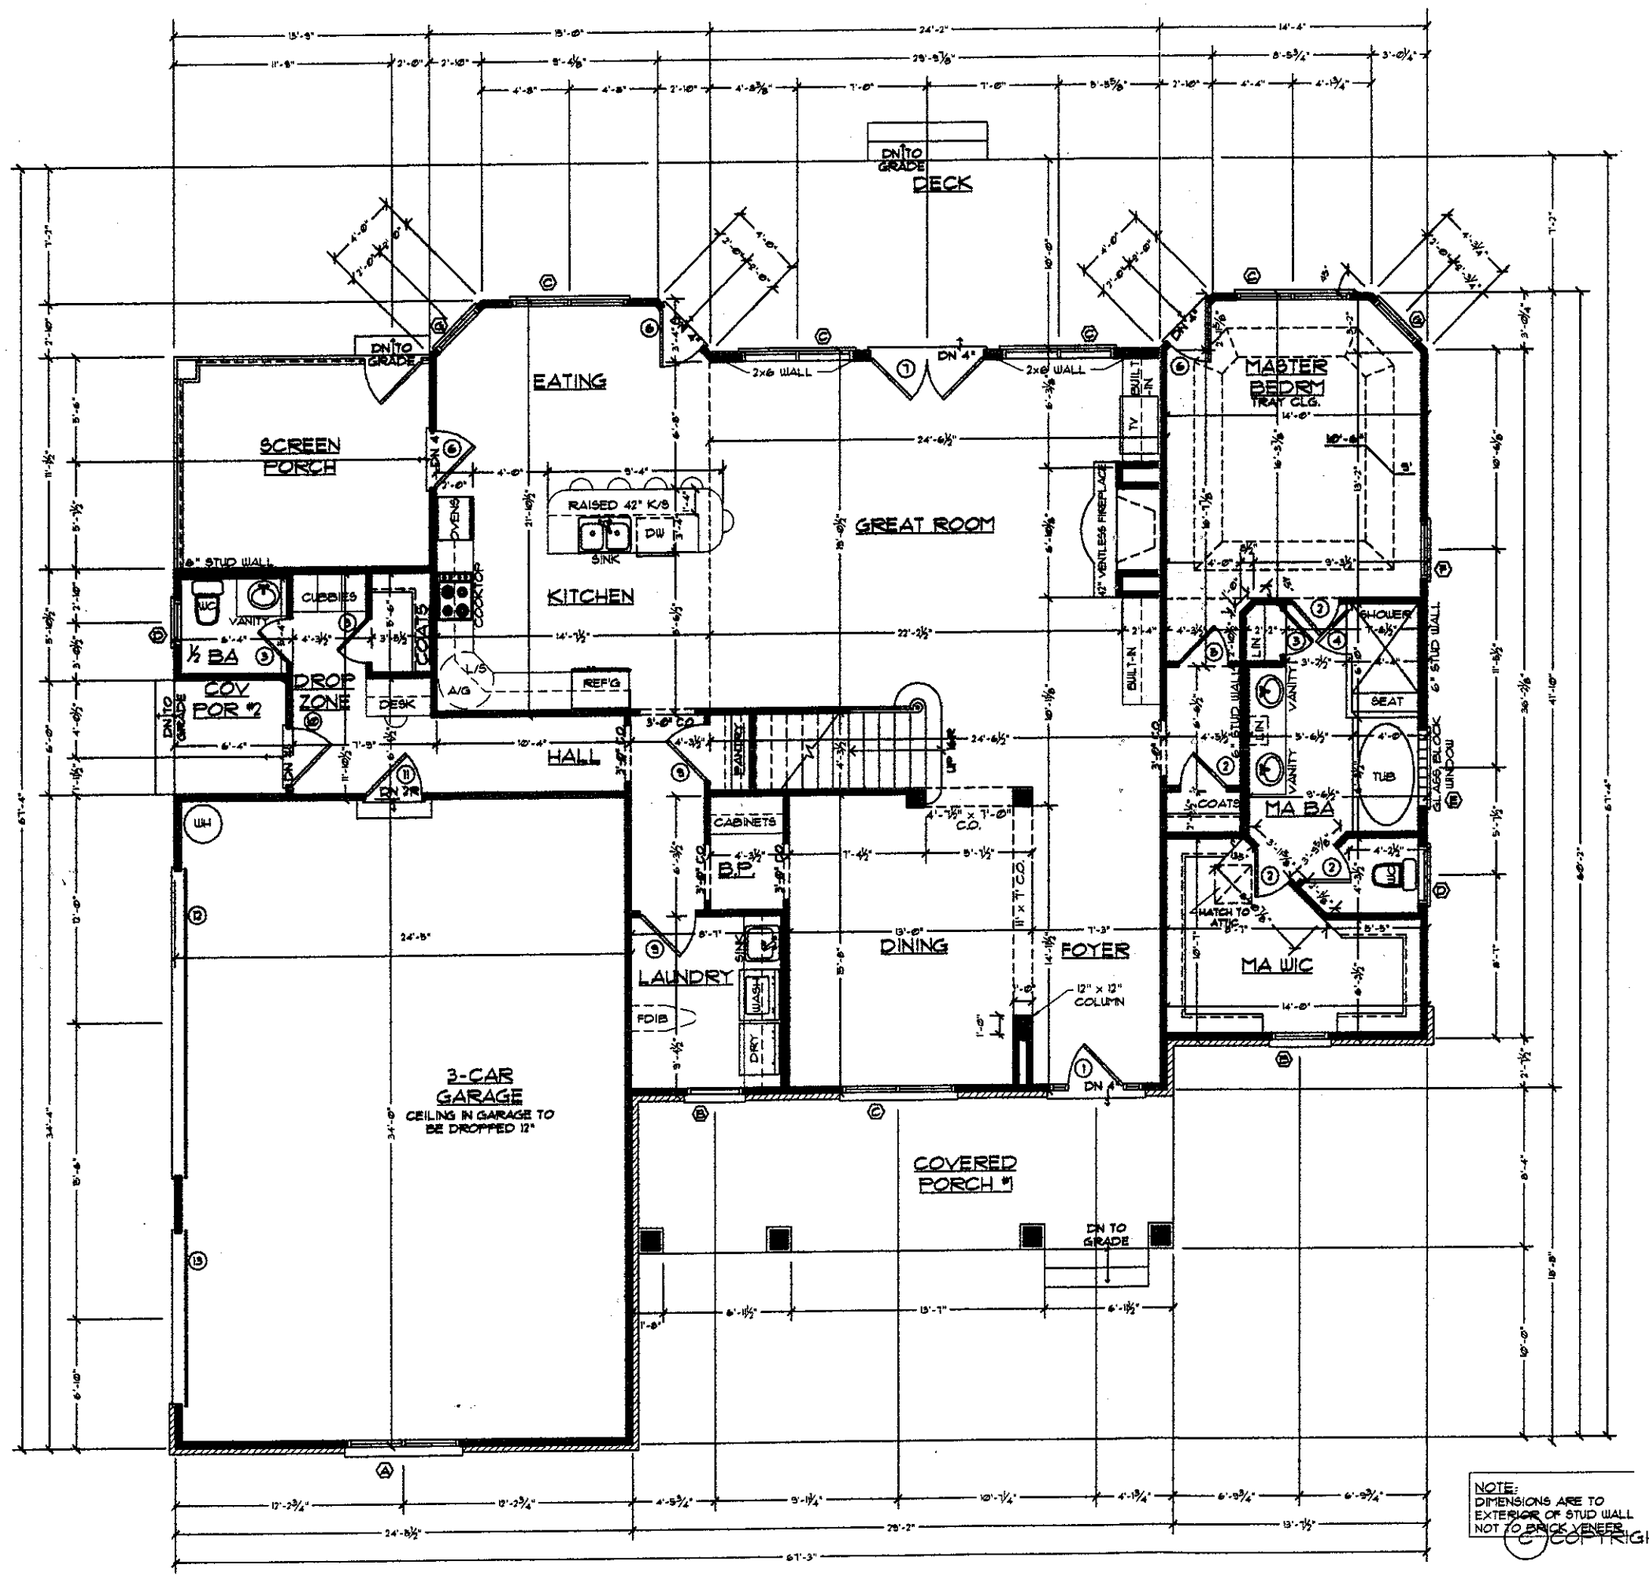


NOTE:
DIMENSIONS ARE TO EXTERIOR OF STUD WALL NOT TO BRICK VENEER.

© COPYRIGHT PIPPIN HOME DESIGNS 2005
ALL RIGHTS RESERVED

A|I
B|D

Acknowledgement of Plans Submittal ONLY!

Date 4/29/05

Date 4-26-05

SQUARE FOOTAGE


FIRST FLOOR FINISHED	2084 S.F.
SECOND FLOOR FINISHED	1257 S.F.
TOTAL FINISHED	3341 S.F.
3-CAR GARAGE	828 S.F.
COVERED PORCH #1	231 S.F.
COVERED PORCH #2	36 S.F.
SCREEN PORCH	153 S.F.
UNFINISHED STORAGE	188 S.F.
TOTAL UNDER ROOF	4777 S.F.
DECK	290 S.F.

PIPPIN
HOME DESIGNS
INC.
AWARD WINNING HOMES WITH A VIEW
Professional Member, AIBD

21016 CATAWBA AVE.
CORNELIUS, NC 28031
FAX 704.895.0066
TEL 704.895.0000
www.pippinhomedesigns.com

A NEW RESIDENCE FOR:
D.S. RUSHING, INC.
THE BELMONT

PROJECT NO.	0455
DATE:	FEB 4 2005
DRAWN BY:	ESD, ALB
DESIGNED BY:	JBP

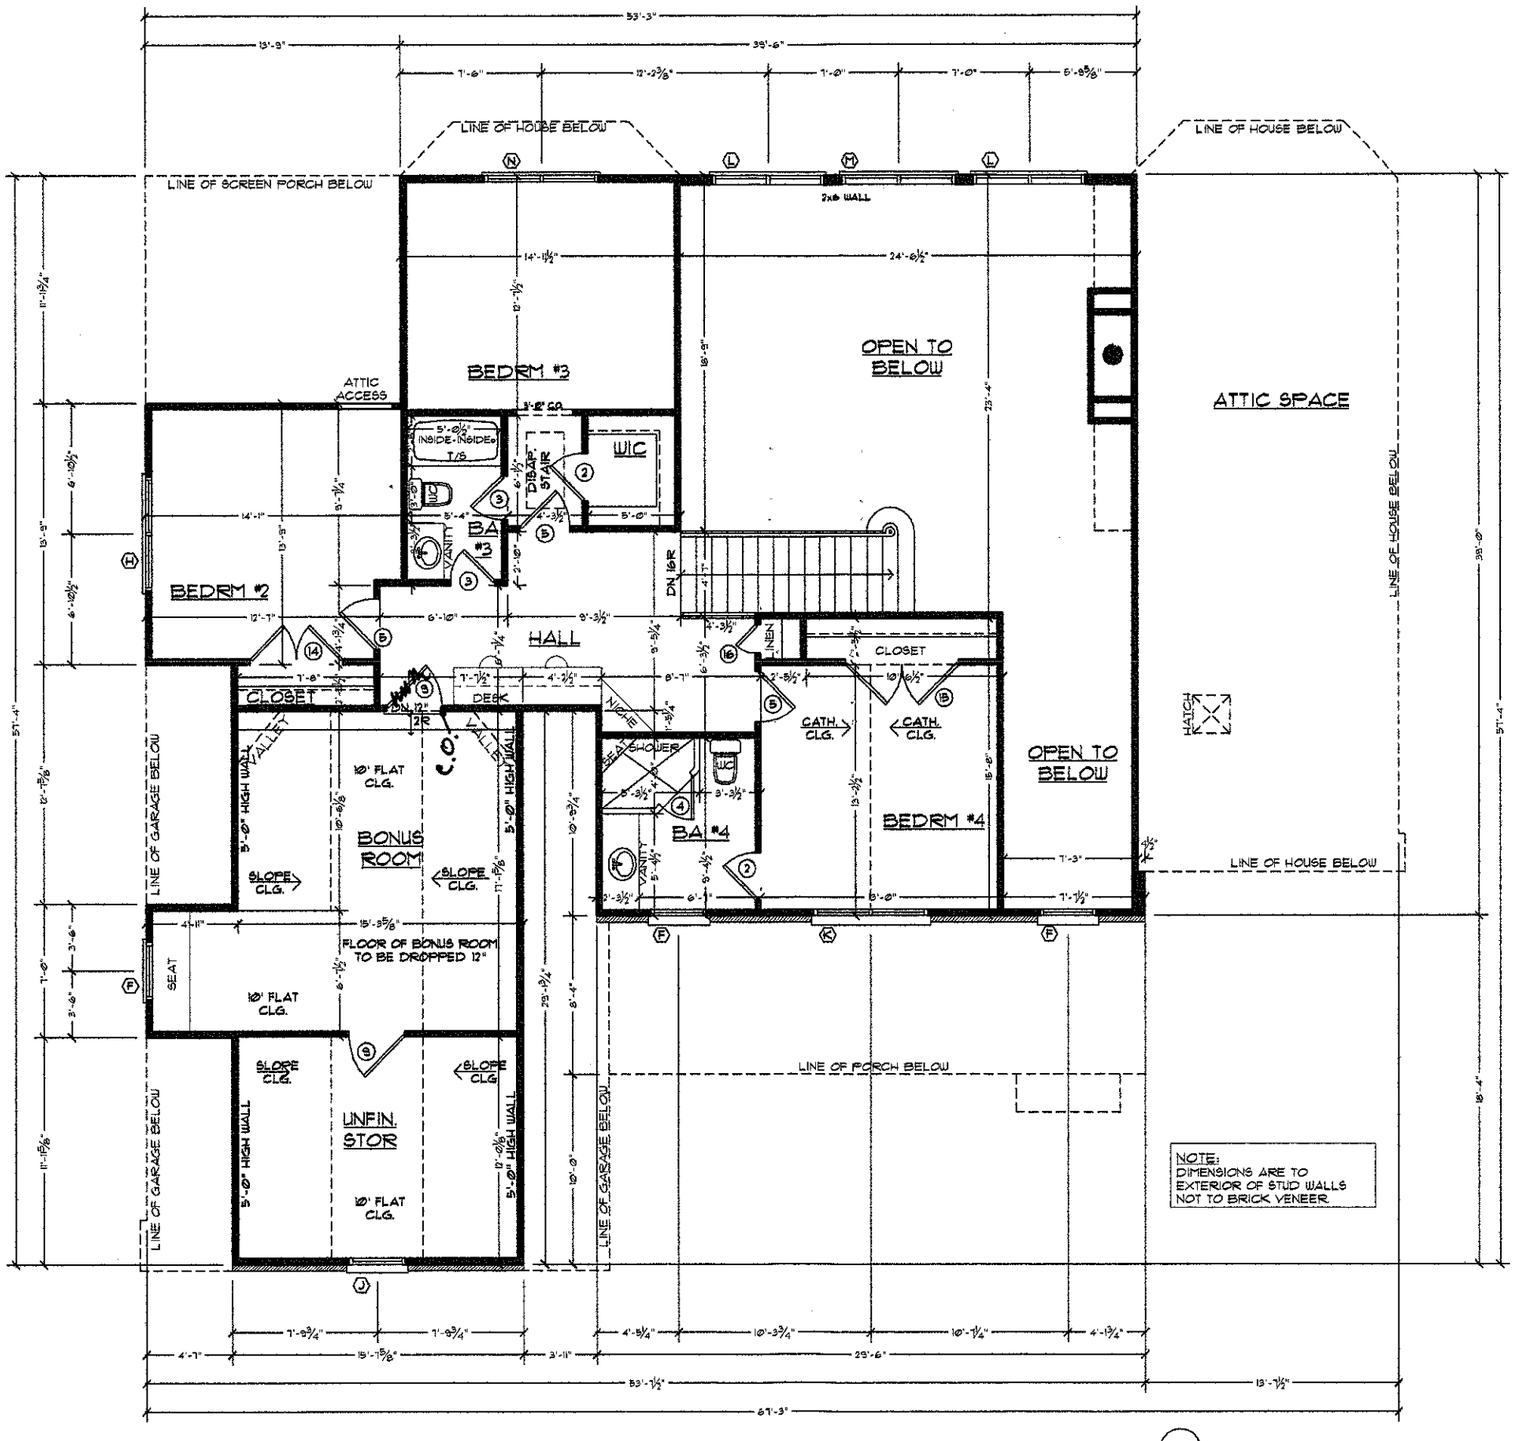

Acknowledgement Of Plans Submittal ONLY
Date
Date 4-26-05

PIPPIN
HOME DESIGNS
INC.
AWARD WINNING HOMES WITH A VIEW
Professional Member, AIBD

21016 CATAWBA AVE.
CORNELIUS, NC 28031
FAX 704.895.0066
TEL 704.895.0000
www.pippinhomedesigns.com

A NEW RESIDENCE FOR:
D.S. RUSHING, INC.
THE BELMONT

PROJECT NO.	0455
DATE:	FEB 4 2005
DRAWN BY:	ESD, ALB
DESIGNED BY:	JBP

© COPYRIGHT PIPPIN HOME DESIGNS 2005
ALL RIGHTS RESERVED