DEPARTMENT OF ENVIRONMENT AND NATURAL RESOURCES
DIVISION OF ENVIRONMENTAL HEALTH
ON-SITE WASTEWATER SECTION

Sheet ___
PROPERTY ID #: ____
COUNTY: ____

SOIL/SITE EVALUATION
for ON-SITE WASTEWATER SYSTEM

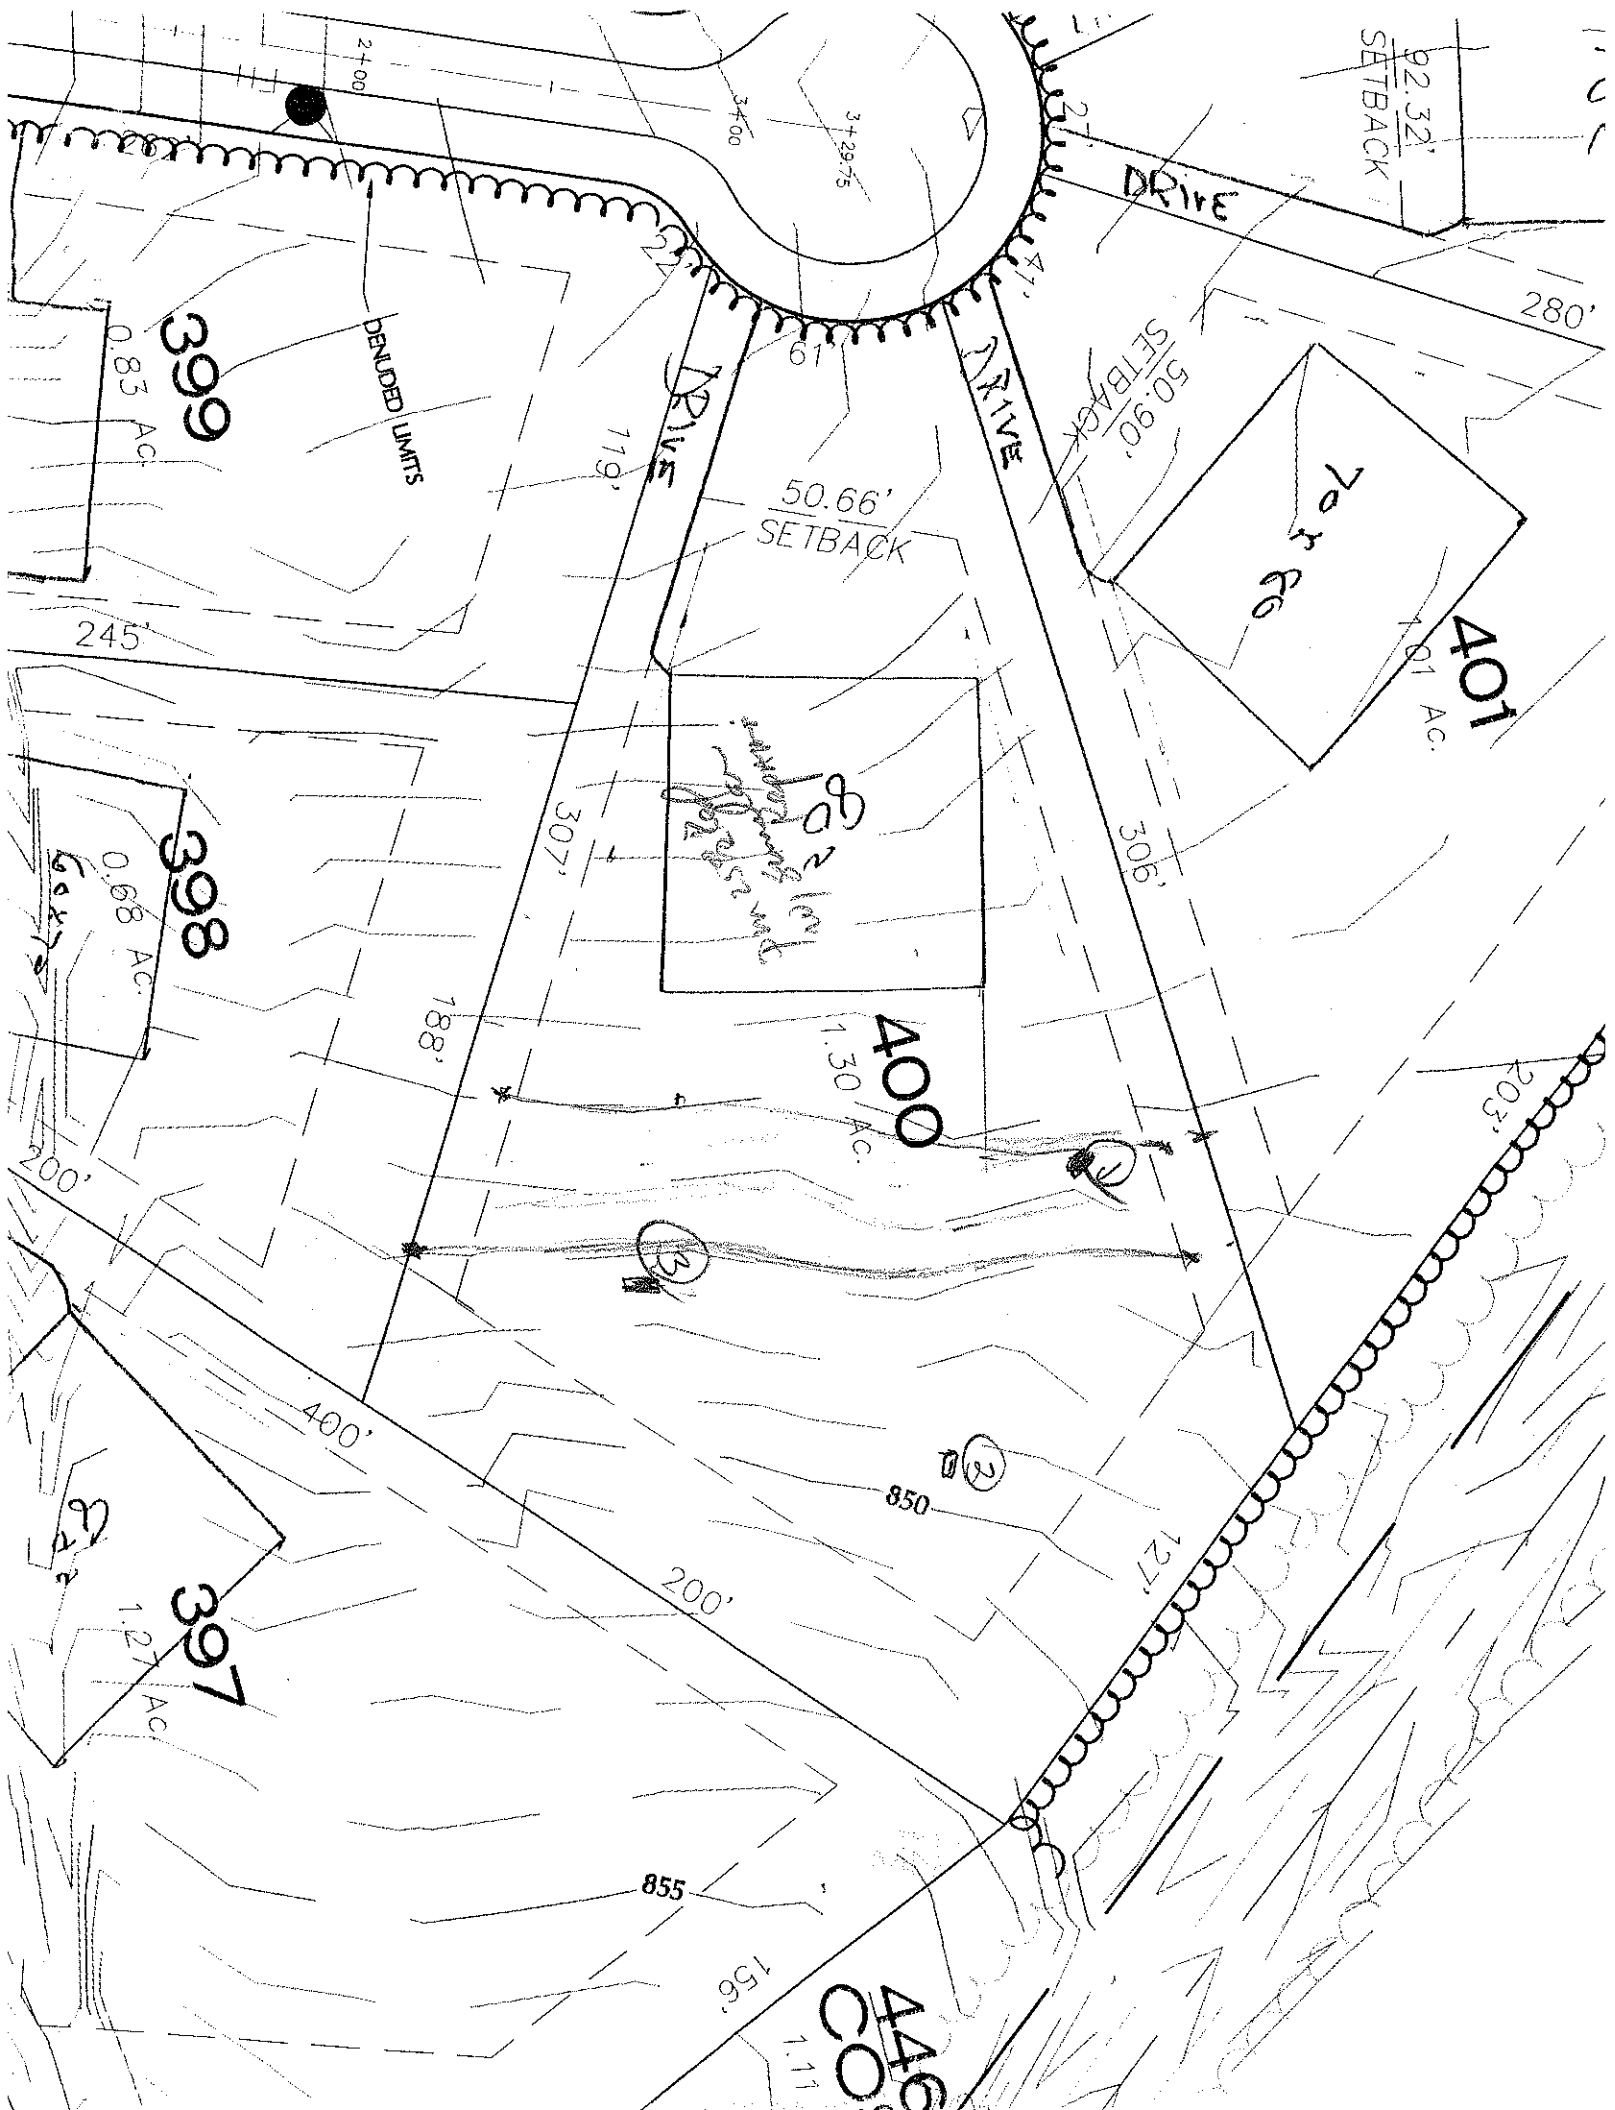
OWNER: The Farms LLC APPLICATION DATE ____
ADDRESS: ____ DATE EVALUATED: 2-7-05
PROPOSED FACILITY: SFR PROPOSED DESIGN FLOW (.1949): 440 gpd PROPERTY SIZE: ____
LOCATION OF SITE: lot 400 The Farms PROPERTY RECORDED: ____
WATER SUPPLY: ☐ Private ☒ Public ☒ Well ☐ Spring ☐ Other ____
EVALUATION METHOD: ☐ Auger Boring ☒ Pit ☐ Cut
TYPE OF WASTEWATER: ☒ Sewage ☐ Industrial Process ☐ Mixed

PROFILE #	.1940 LANDSCAPE POSITION/ SLOPE %	HORIZON DEPTH (IN.)	SOIL MORPHOLOGY (.1941) .1941 STRUCTURE/ TEXTURE	SOIL MORPHOLOGY (.1941) .1941 CONSISTENCE/ MINERALOGY	OTHER PROFILE FACTORS .1942 SOIL WETNESS/ COLOR	.1943 SOIL DEPTH	.1956 SAPRO CLASS	.1944 RESTR HORIZ	PROFILE CLASS & LTAR
1	5% ± S	0-7	wk sbk fri sil	fr sspl					.3
		7-33	wk sbk RC	fr ss sp SRXP					
		33-48	wk sbk YR cl	fr sss p few	few mod sap				
2		0-8	wk sbk scl	fr ss sp					.3
		8-29	ms sbk RC	fr sss p SRXP					
		29-48	wk sbk YR cl	fr sss p	few mod sap				
3	5% ± S	0-9	wk sbk fri sil	fr sss p					.3
		9-31	mk sbk red cl	fr sss p sap					
		31-50	wk sbk YR cl	fr ss sp SRXP					
4									

DESCRIPTION	INITIAL SYSTEM	REPAIR SYSTEM
Available Space (.1945)	R	R
System Type(s)	PM 25% Red	Same
Site LTAR	.3	.3

OTHER FACTORS (.1946): ____
SITE CLASSIFICATION (.1948): B
EVALUATED BY: [signature]
OTHER(S) PRESENT: ____

COMMENTS: ____


2+00
3+00
3+29.75
92.32'
SETBACK
DRIVE
280'
399
0.83 Ac.
DENUDED LIMITS
119'
61
DRIVE
DRIVE
50.90'
SETBACK
50.66'
SETBACK
245'
401
1.01 Ac.
398
0.68 Ac.
307'
306'
188'
400
1.30 Ac.
200'
203'
400'
850
200'
127'
397
1.27 Ac.
855
156'
1.11