...PARTMENT OF ENVIRONMENT AND NATURAL RESOURCES
...VISION OF ENVIRONMENTAL HEALTH
ON-SITE WASTEWATER SECTION

Sheet ___ of ___
PROPERTY ID #: _____
COUNTY: _____

SOIL/SITE EVALUATION
for ON-SITE WASTEWATER SYSTEM

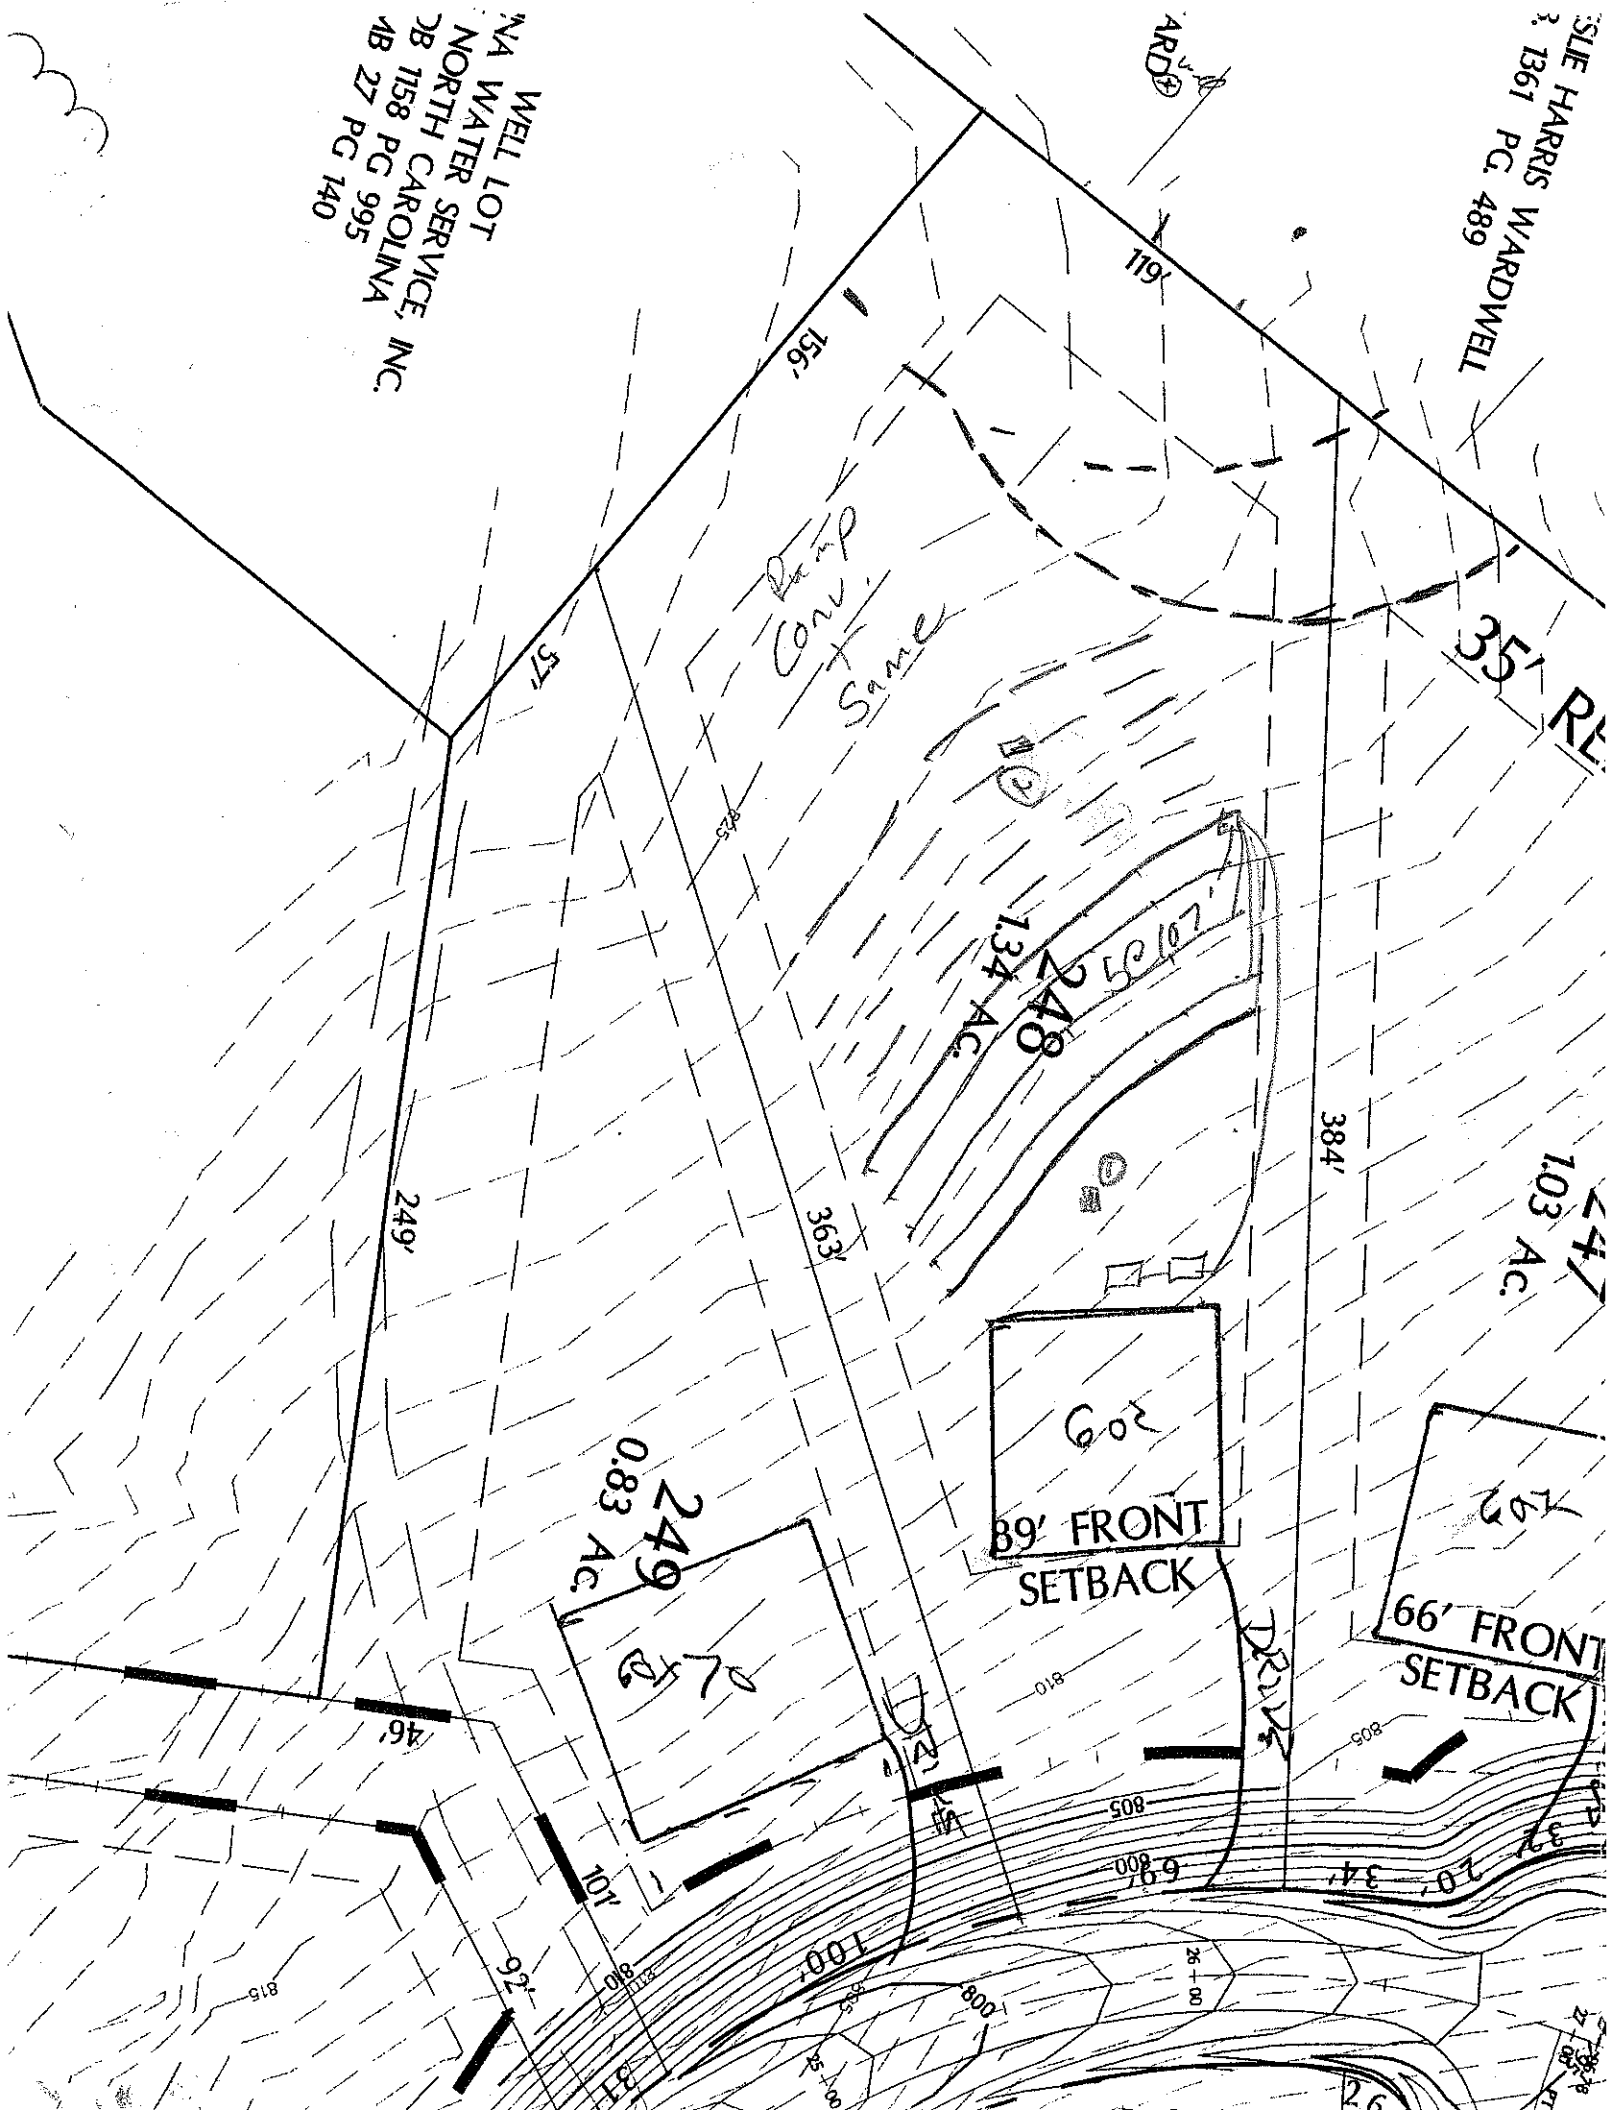
OWNER: _____ APPLICATION DATE _____
ADDRESS: _____ DATE EVALUATED: _____
PROPOSED FACILITY: _____ PROPOSED DESIGN FLOW (.1949): _____ PROPERTY SIZE: _____
LOCATION OF SITE: 10± 248 PROPERTY RECORDED: _____
WATER SUPPLY: ☐ Private ☐ Public ☐ Well ☐ Spring ☐ Other _____
EVALUATION METHOD: ☐ Auger Boring ☐ Pit ☐ Cut
TYPE OF WASTEWATER: ☐ Sewage ☐ Industrial Process ☐ Mixed

PROFILE #	.1940 LAND-SCAPE POSITION/ SLOPE %	HORI-ZON DEPTH (IN.)	SOIL MORPHOLOGY (.1941) .1941 STRUCTURE/ TEXTURE	.1941 CONSISTENCE/ MINERALOGY	OTHER PROFILE FACTORS .1942 SOIL WETNESS/ COLOR	.1943 SOIL DEPTH	.1956 SAPRO CLASS	.1944 RESTR HORIZ	PROFILE CLASS & LTAR
1		0-12	BCL wsnk	fr sssl					PS -3
		12-18	BCL wksbk	fr SP - fw wpl.					
2		0-9	BCL GR/wksbk	fr sssp					PS -3
		9-50	BRCL wmksbk	fr sssp					
3									
4									

DESCRIPTION	INITIAL SYSTEM	REPAIR SYSTEM
Available Space (.1945)		
System Type(s)		
Site LTAR		

OTHER FACTORS (.1946): _____
SITE CLASSIFICATION (.1948): _____
EVALUATED BY: _____
OTHER(S) PRESENT: _____

COMMENTS: _____


WELL LOT
WATER SERVICE, INC.
NORTH CAROLINA
DB 1158 PG 995
PB 27 PG 140
ARD
1361 PG. 489 WARDWELL
119'
156'
57'
35' R/
Dup
Conv.
Same
1.34 AC.
249
384'
363'
249'
1.03 AC.
602
89' FRONT
SETBACK
0.83 AC.
249
603
66' FRONT
SETBACK
46'
101'
92'
100'
805
800
810
815