Laura
704-375-5969

**IREDELL COUNTY HEALTH DEPARTMENT**
**ENVIRONMENTAL HEALTH DIVISION**
**Application For Improvement Permit**

**ALL** items on this application form must be completed before Health Department can begin work. One application must be completed by the property owner or agent for each (proposed) site.

PERSONAL INFORMATION:

Hughes Haneline Zande 7043555969 9049 EAST BLVD Charlotte NC 28203
Applicant Builders Phone # Mailing Address City State Zip Code

Same As Above
Current Property Owner Mailing Address City State Zip Code

PROPERTY INFORMATION:

Doe Farms 245
(Proposed) Subdivision Name (Proposed) Lot # (Proposed) Block/Section # State Road #

Private well
(Proposed) Water Supply: Public, Private Well **Preliminary Plat Approval Date** (DEVELOPERS ONLY) Tax Map #

Specific Directions to Property Brawley School ROAD
Right onto South fork
Left onto

TYPE OF FACILITY: (use check (X) or number as appropriate)

House ✓ Mobile Home ____ Commercial ____ No. Bedrooms 4 No. Baths 3 1/2

No. Persons or Employees (commercial only) ____ Basement n/a Basement with Plumbing ____

Crawl Space ✓ Concrete Slab ____ Garbage Disposal ✓ Jaccuzi or spa ✓

COVENANT AND SIGNATURE:

I hereby make application to the Iredell County Health Department for a soils/site evaluation of the property described above. This evaluation is to be conducted for the sole purpose of obtaining a septic system Improvement Permit. I hereby authorize Iredell County Health Department representatives to go onto the above property for purposes of conducting this evaluation. I understand that, by state law, any Improvement Permit issued on the above property may be voided if substantial changes are made to the designated sewage system site. The issuance of an Improvement Permit by the Iredell County Health Department does not relieve me from compliance with all other relevant state/local laws or regulations. As owner or authorized agent, I covenant that the contents of this application are true and represent the maximum facilities intended to be placed on this property to my knowledge to date.

I understand that any Improvement Permit issued on the above property is valid for five (5) years from the issuance date and is subject to revocation if the above described site plans or intended use changes.


1-504 DATE _____ SIGNATURE OF OWNER/AUTHORIZED AGENT

ARE TO BE APPROVED BY THE FARMS ARCHITECTURAL CONTROL COMMITTEE PRIOR TO CONSTRUCTION.

RECORDATION,SALES OR CONVEYANCES

REVISED BOUNDARY 8-5-03

LAKE NORMAN

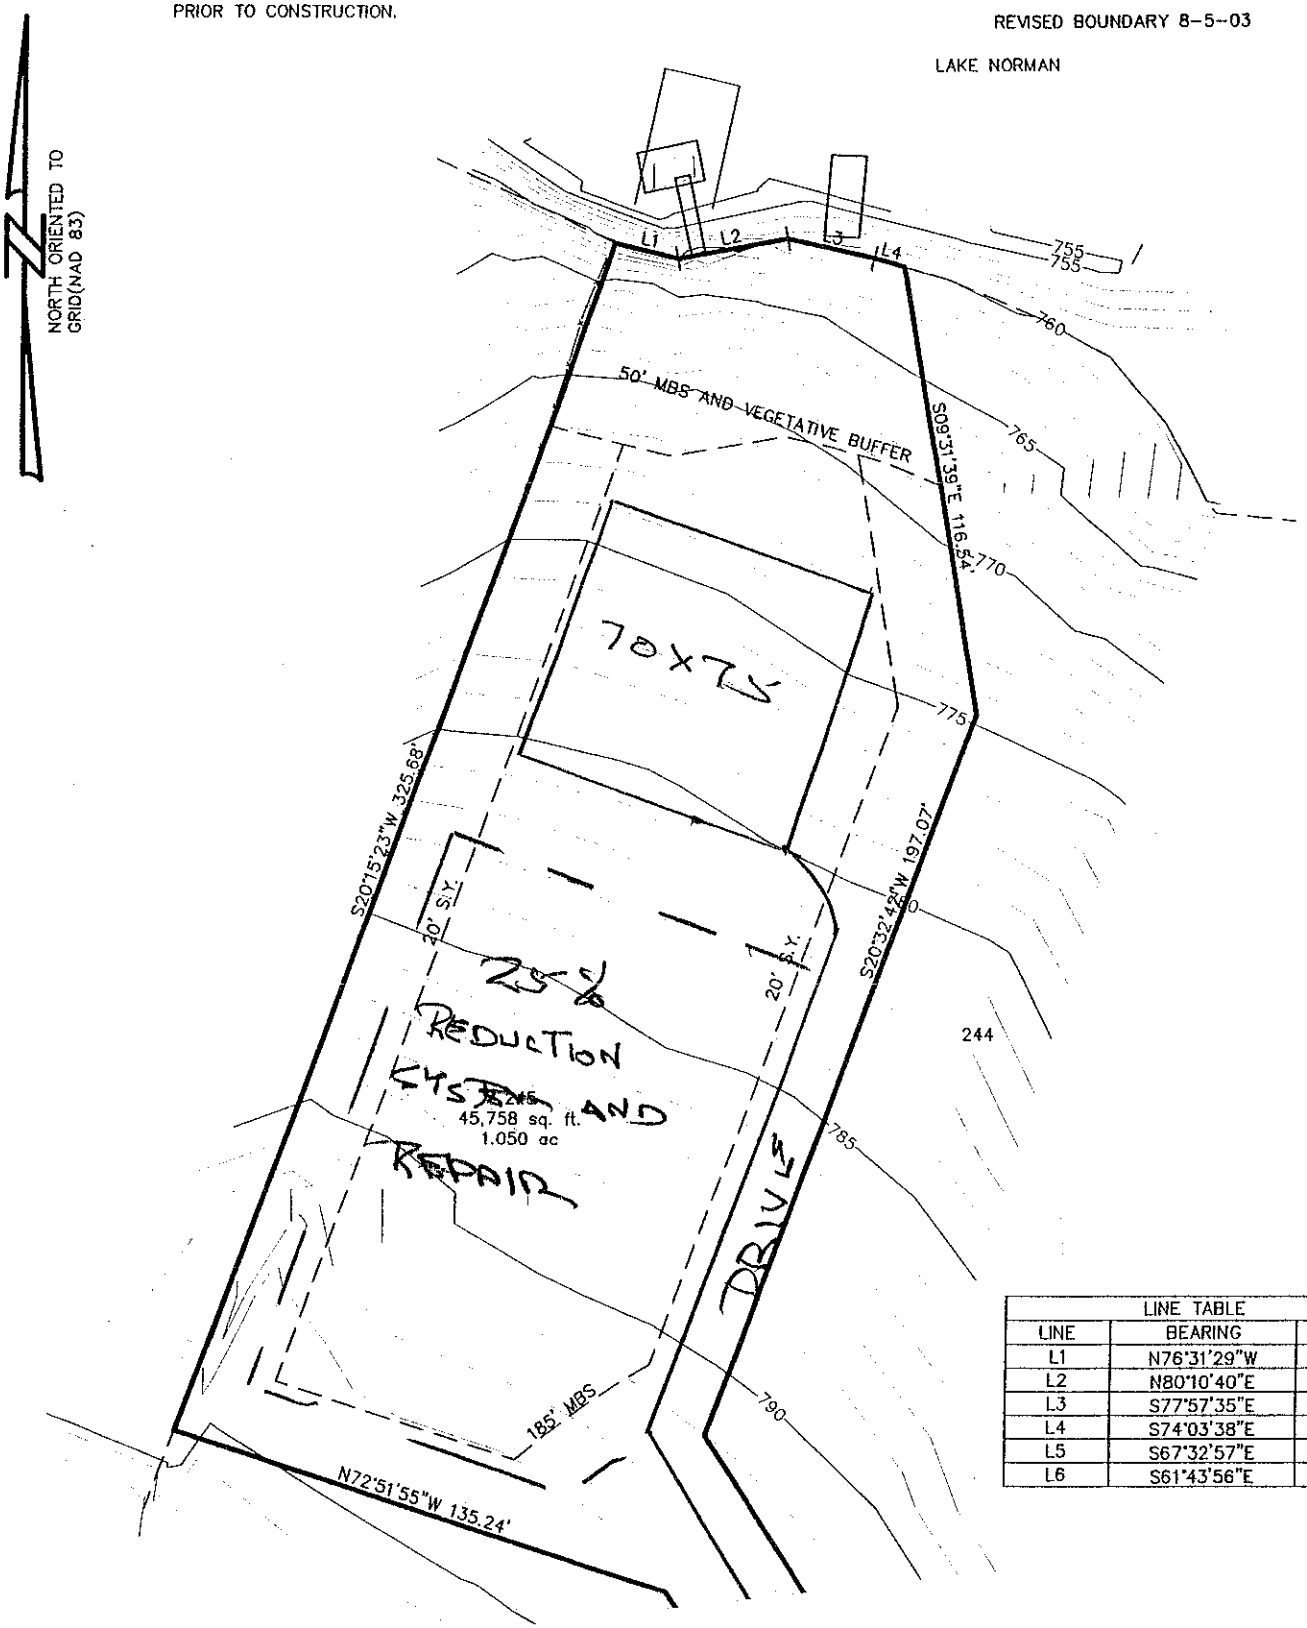


| LINE TABLE | | |
|---|---|---|
| LINE | BEARING | DISTANCE |
| L1 | N76°31'29"W | 16.74' |
| L2 | N80°10'40"E | 29.29' |
| L3 | S77°57'35"E | 23.32' |
| L4 | S74°03'38"E | 8.22' |
| L5 | S67°32'57"E | 26.31' |
| L6 | S61°43'56"E | 20.32' |