DEPARTMENT OF ENVIRONMENT AND NATURAL RESOURCES
DIVISION OF ENVIRONMENTAL HEALTH
ON-SITE WASTEWATER SECTION

Sheet ___ of ___
PROPERTY ID #: _____
COUNTY: _____

SOIL/SITE EVALUATION
for ON-SITE WASTEWATER SYSTEM

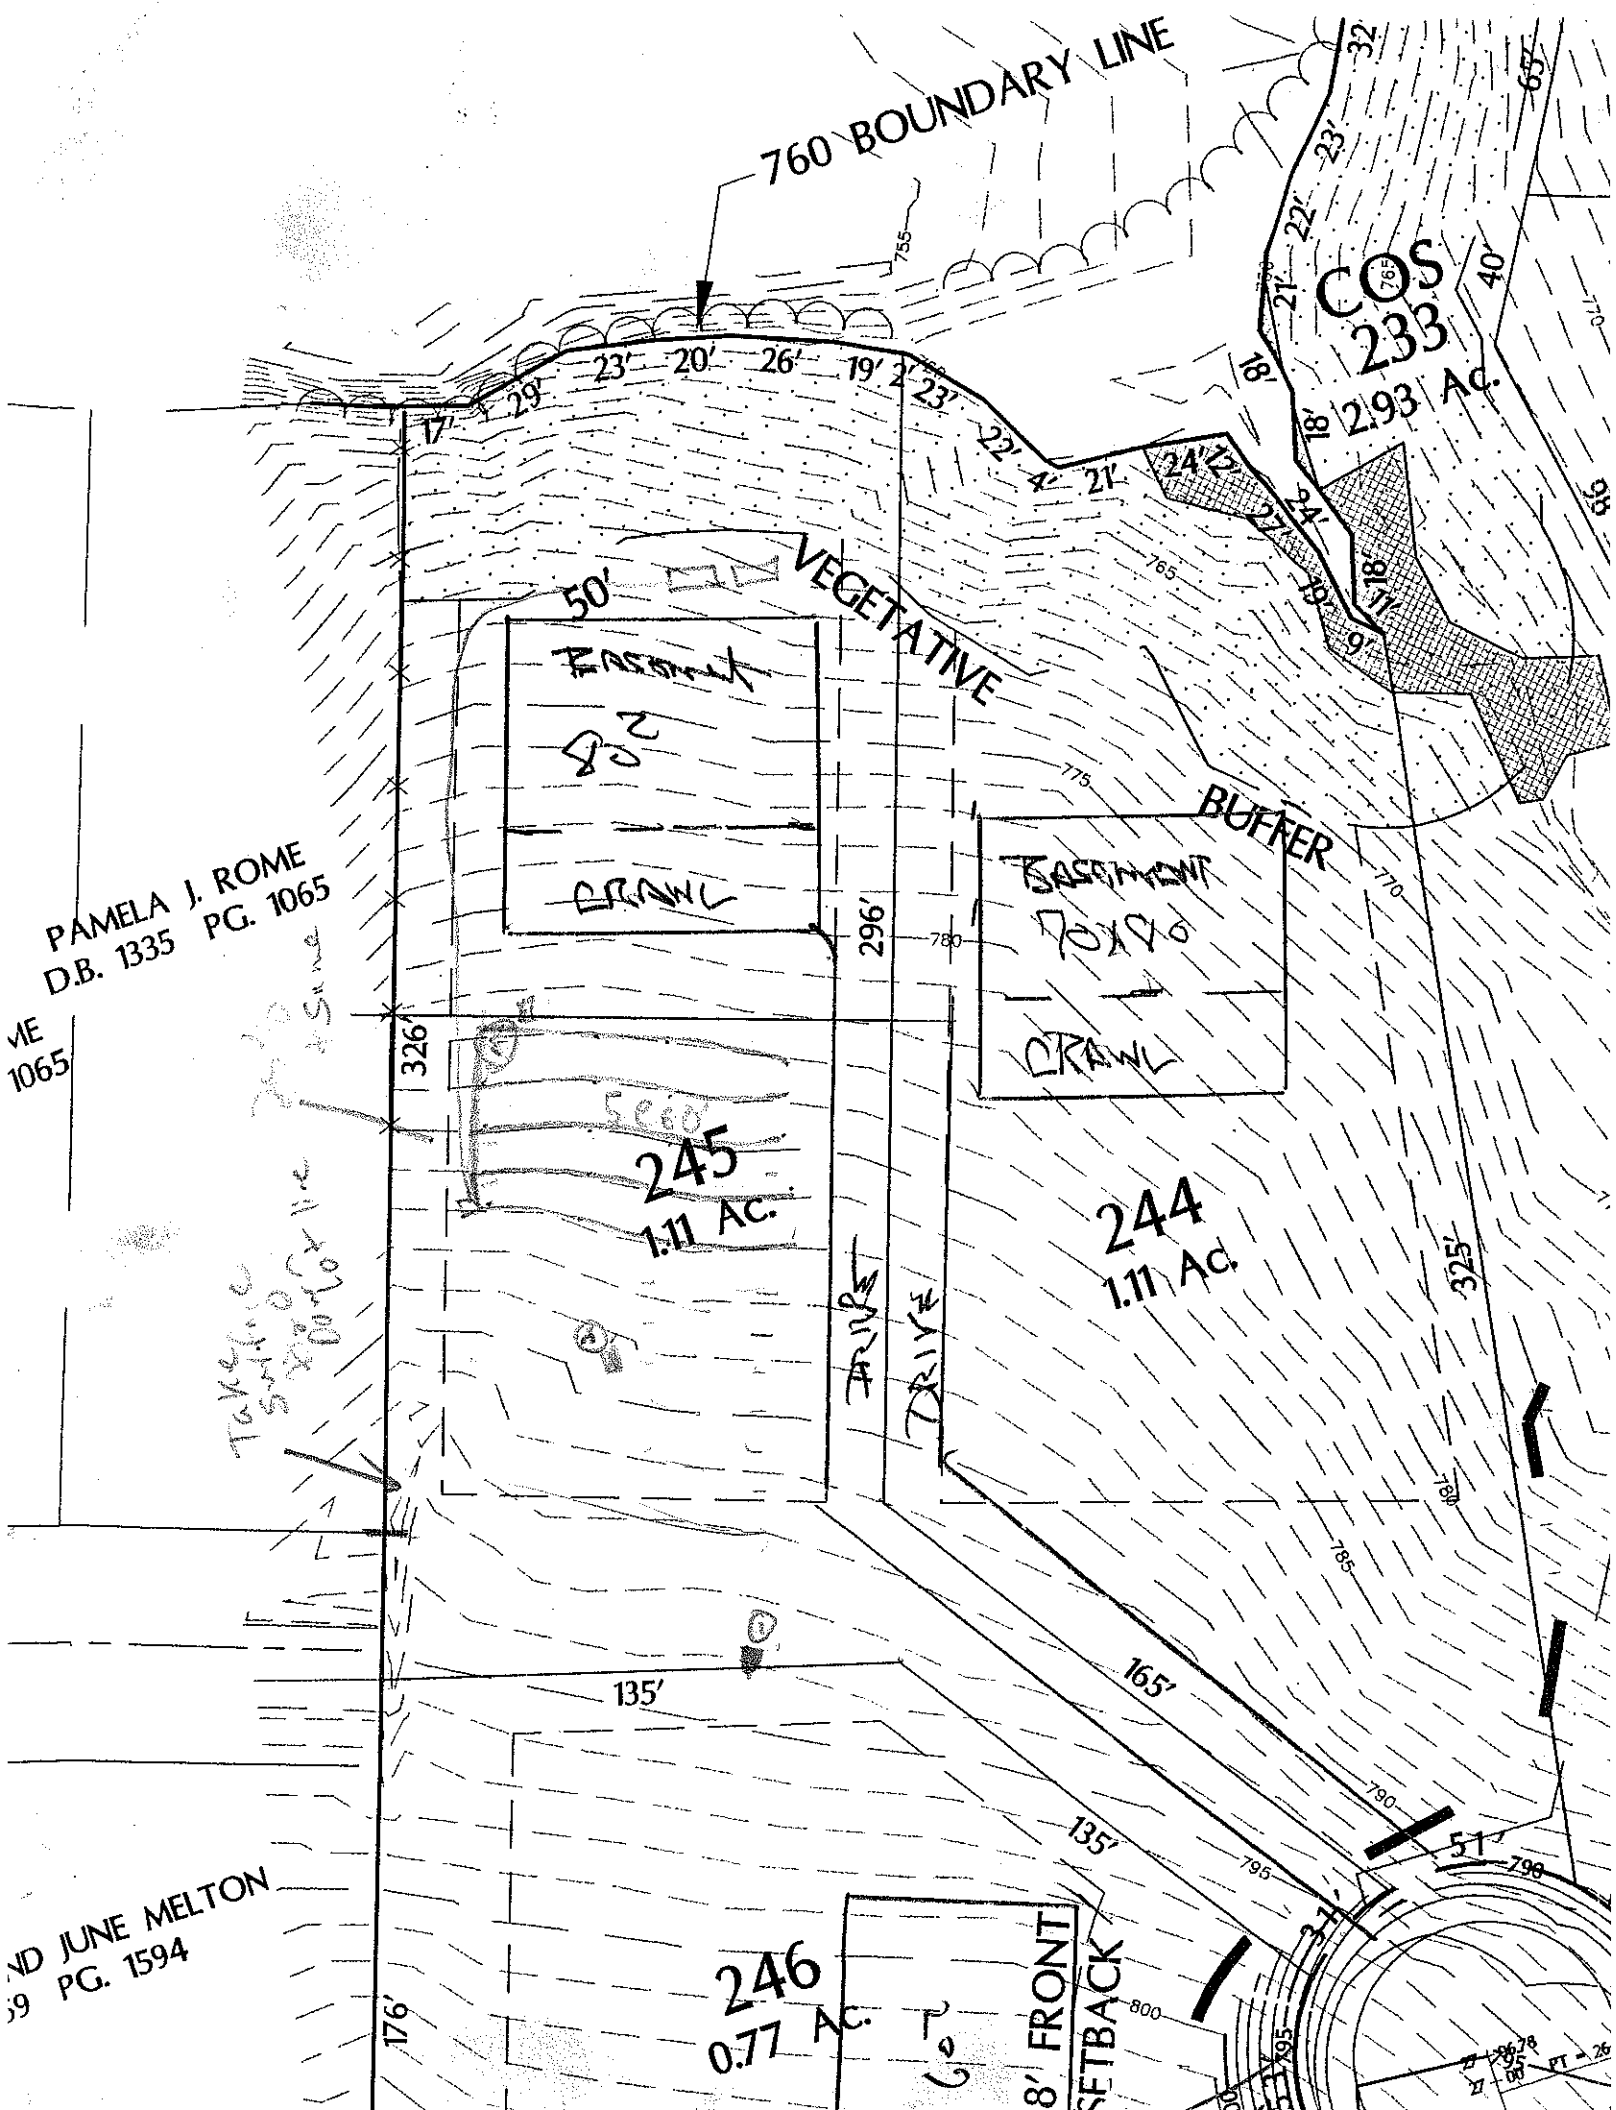
OWNER: _____ APPLICATION DATE _____
ADDRESS: _____ DATE EVALUATED: _____
PROPOSED FACILITY: _____ PROPOSED DESIGN FLOW (.1949): _____ PROPERTY SIZE: _____
LOCATION OF SITE: Lot 245 PROPERTY RECORDED: _____
WATER SUPPLY: ☐ Private ☐ Public ☐ Well ☐ Spring ☐ Other _____
EVALUATION METHOD: ☐ Auger Boring ☐ Pit ☐ Cut
TYPE OF WASTEWATER: ☐ Sewage ☐ Industrial Process ☐ Mixed

PROFILE #	.1940 LANDSCAPE POSITION/ SLOPE %	HORIZON DEPTH (IN.)	SOIL MORPHOLOGY (.1941) .1941 STRUCTURE/ TEXTURE	SOIL MORPHOLOGY (.1941) .1941 CONSISTENCE/ MINERALOGY	OTHER PROFILE FACTORS .1942 SOIL WETNESS/ COLOR	OTHER PROFILE FACTORS .1943 SOIL DEPTH	OTHER PROFILE FACTORS .1956 SAPRO CLASS	OTHER PROFILE FACTORS .1944 RESTR HORIZ	PROFILE CLASS & LTAR
1		0-12	BCL WSSH	FR SSSP					P3 .3
		12-53	LC SAM	FR SP					
2		0-11	LC WSSH	FR SSSP					P3 .3
		11-57	LC MSSH	FR S PLSSP					
		57-90+	VFRCL MSSH	FR SSSP-common		SAP			
3		LOOKS PS — Water							
				Soaking					
4									

DESCRIPTION	INITIAL SYSTEM	REPAIR SYSTEM
Available Space (.1945)		
System Type(s)		
Site LTAR		

OTHER FACTORS (.1946): _____
SITE CLASSIFICATION (.1948): _____
EVALUATED BY: _____
OTHER(S) PRESENT: _____

COMMENTS: _____


760 BOUNDARY LINE
COS
233
2.93 Ac.
50' VEGETATIVE BUFFER
EASEMENT
20'x20'
CRAWL
EASEMENT
20'x20'
CRAWL
245
1.11 Ac.
244
1.11 Ac.
246
0.77 Ac.
PAMELA J. ROME
D.B. 1335 PG. 1065
ND JUNE MELTON
59 PG. 1594
296'
326'
325'
135'
165'
135'
176'
51'
27'
DRIVE
DRIVE
8' FRONT SETBACK