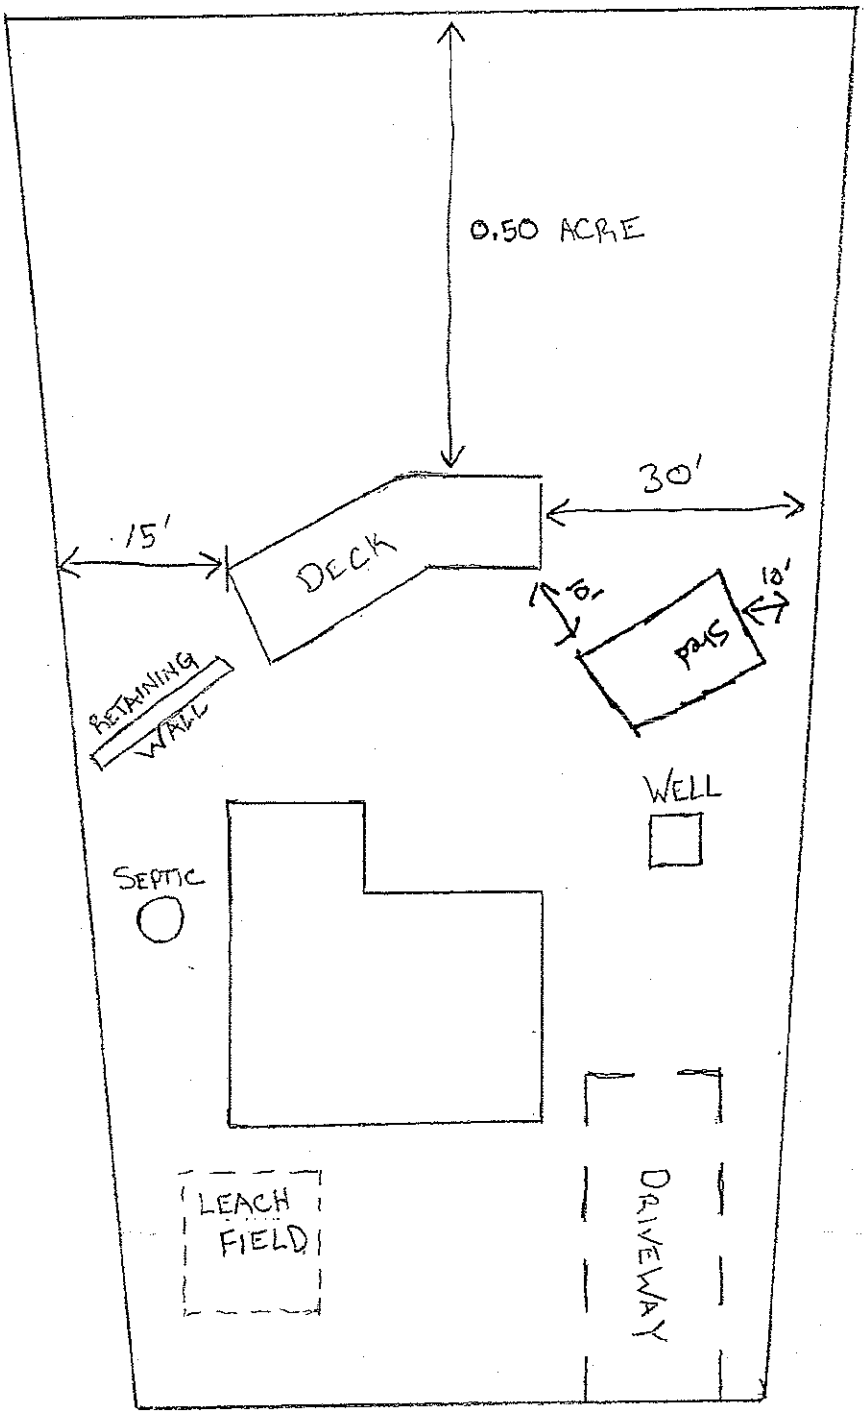

0.50 ACRE
30'
15'
DECK
10'
10'
PMS
RETAINING WALL
WELL
SEPTIC
LEACH FIELD
DRIVEWAY