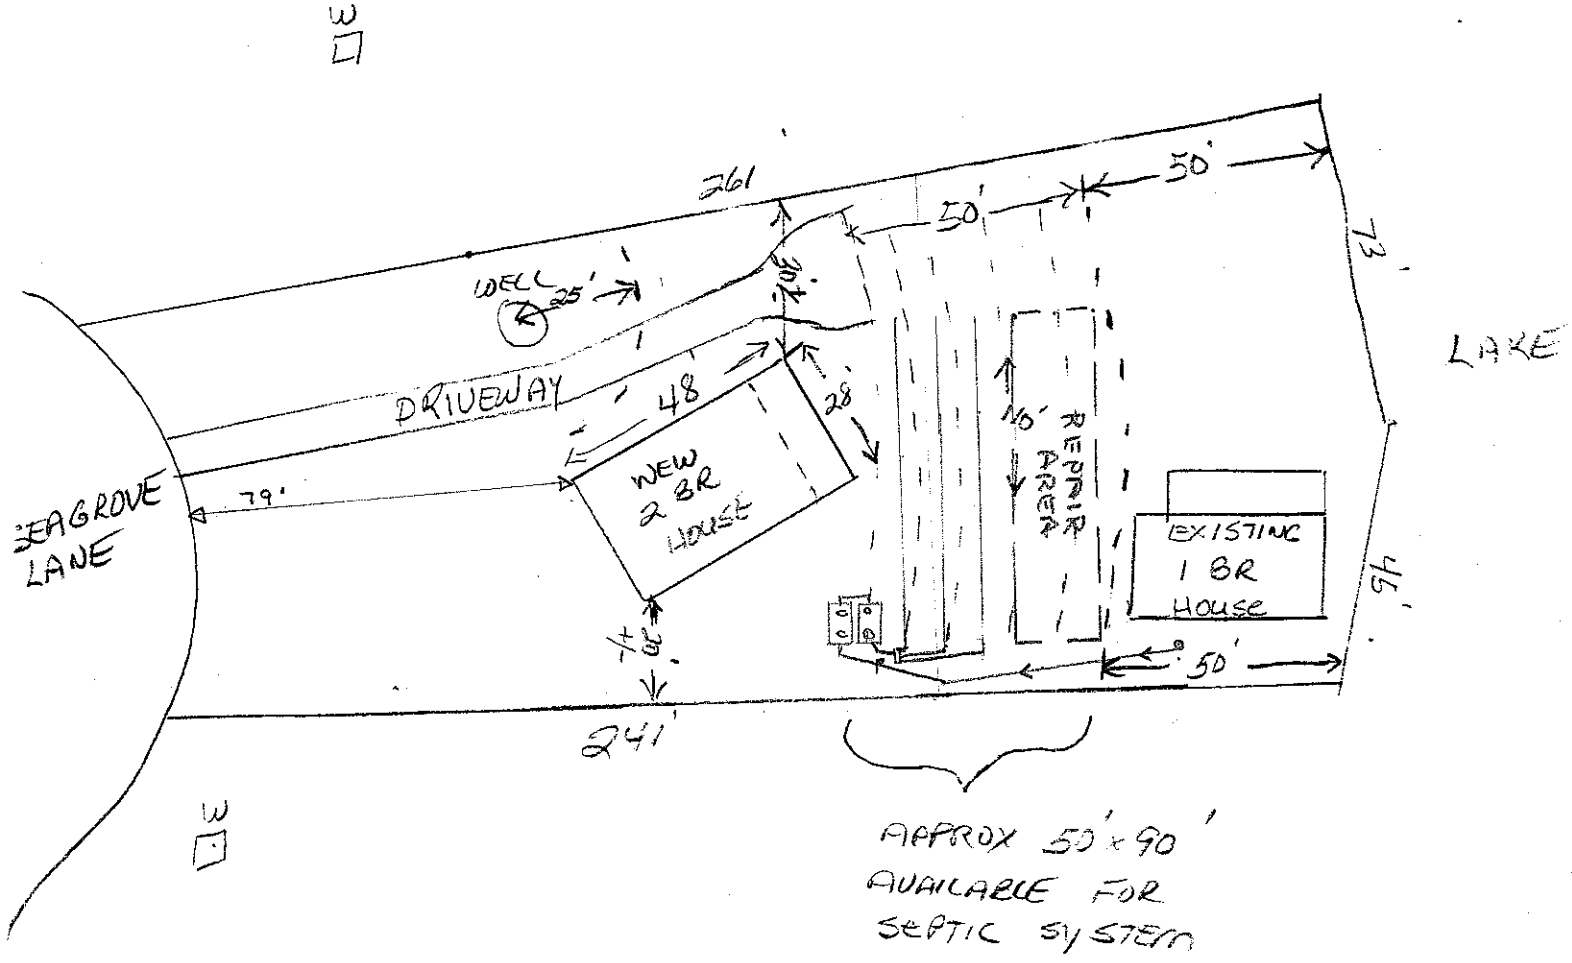


PROPOSED SEPTIC SYSTEM FOR 155 SEAGROVE LN. MOORESVILLE, NC

OWNER – JOE MORRIS

BUILDER – LARRY H. DAVIS

SCALE: 1" = 40'