DIVISION OF ENVIRONMENTAL HEALTH
ON-SITE WASTEWATER SECTION

Sheet ___ of ___
PROPERTY ID #: _____
COUNTY: _____

SOIL/SITE EVALUATION
for ON-SITE WASTEWATER SYSTEM

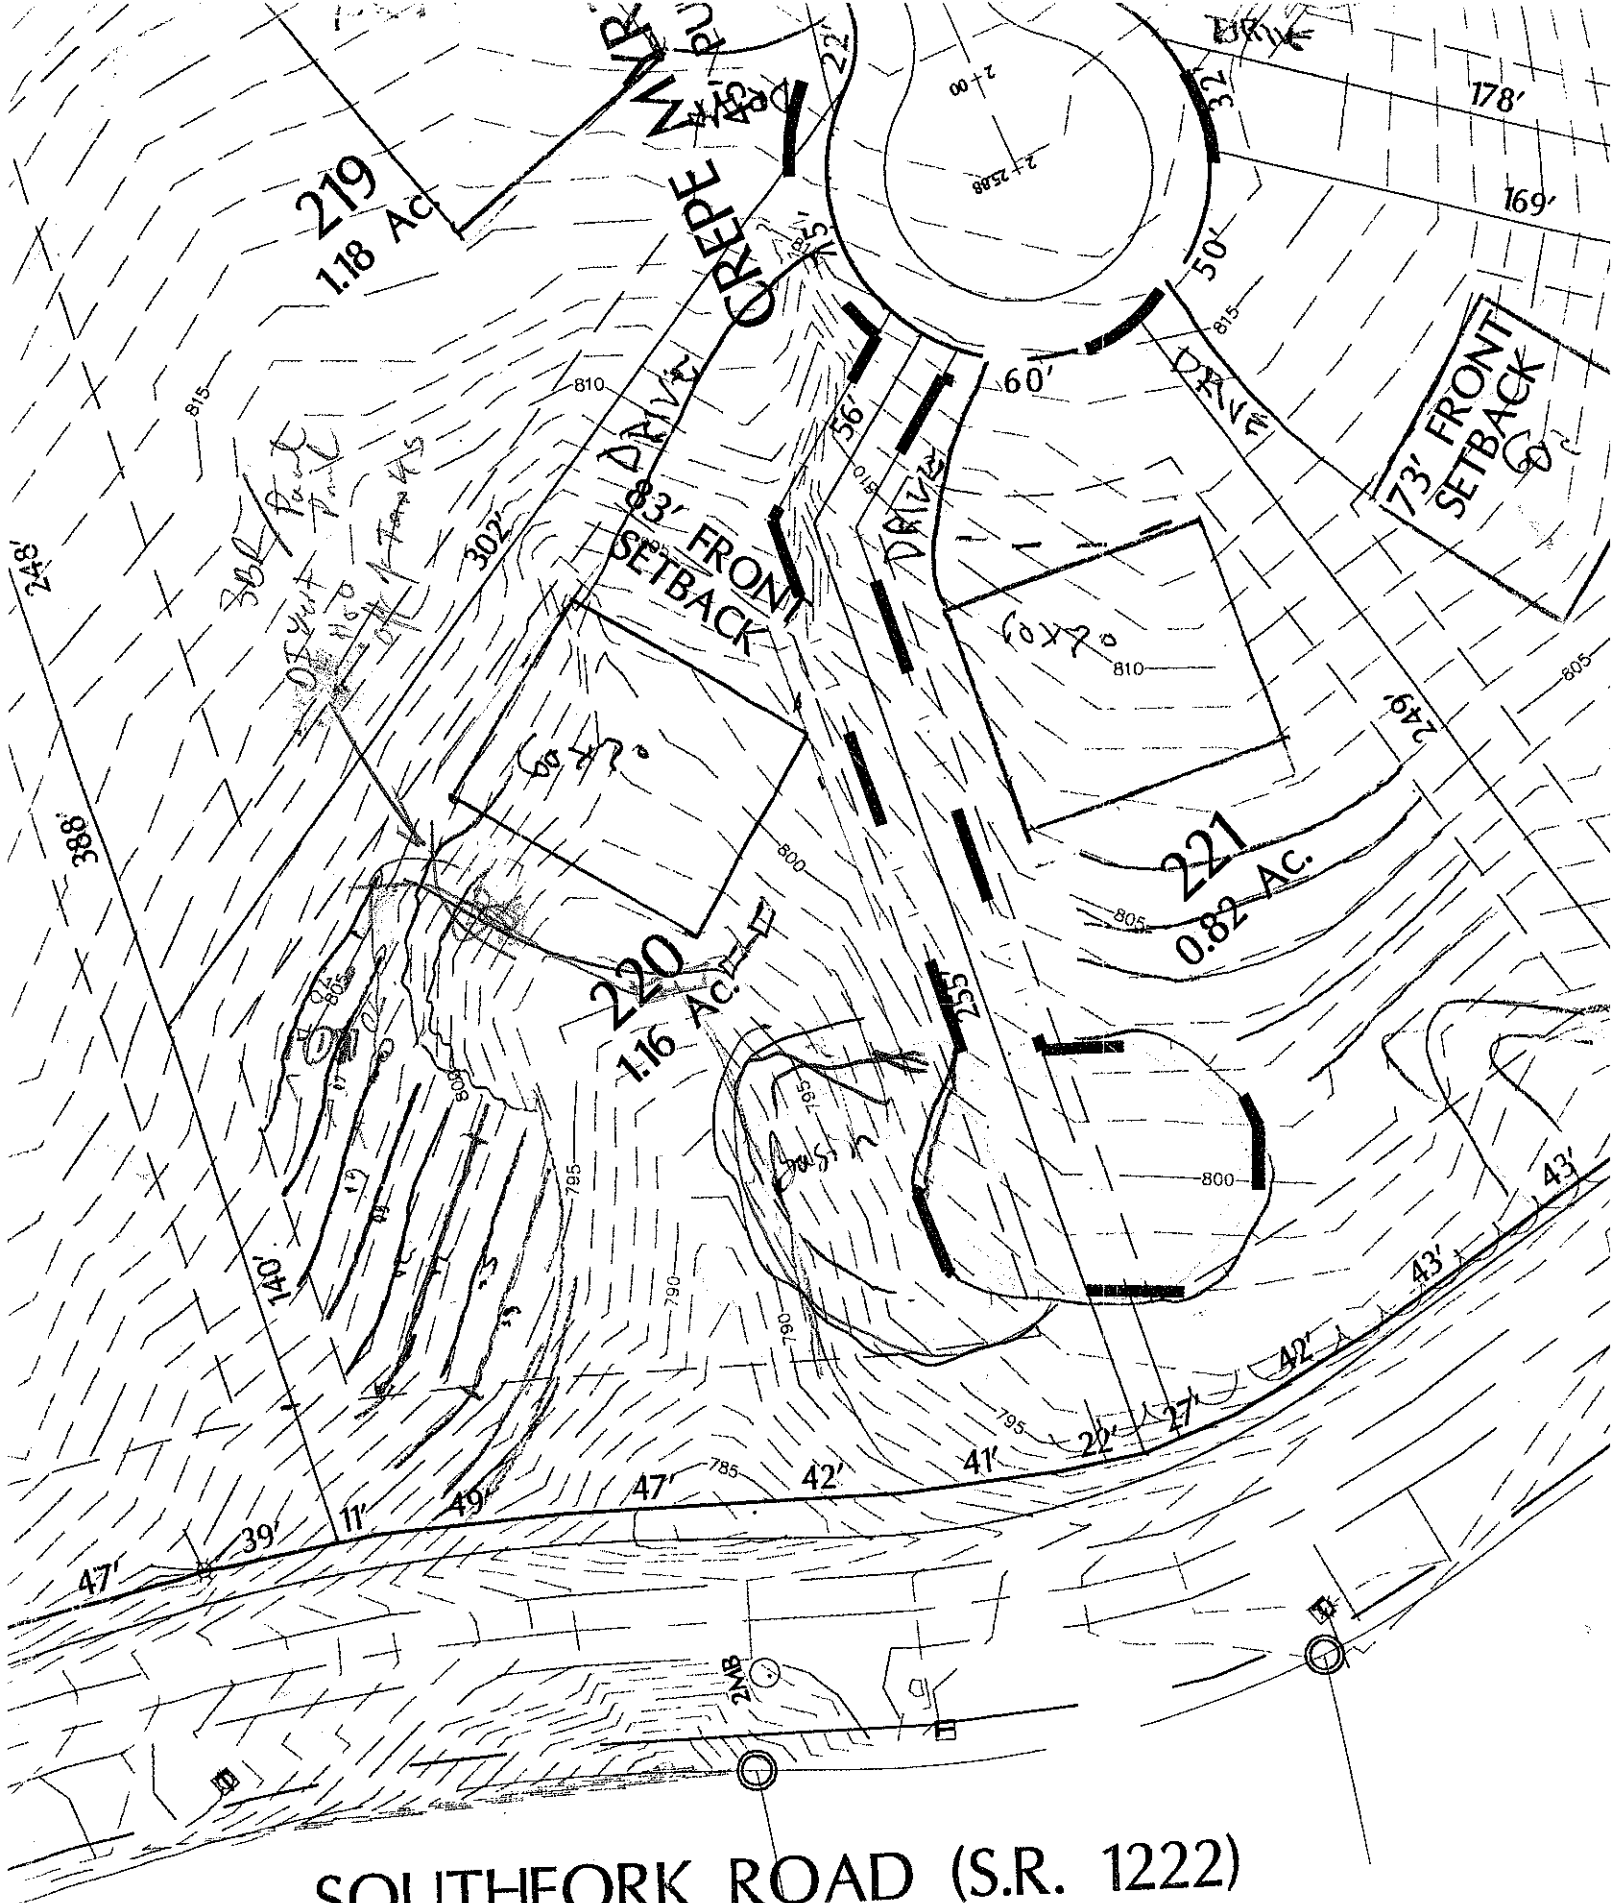
OWNER: _____ APPLICATION DATE _____
ADDRESS: _____ DATE EVALUATED: _____
PROPOSED FACILITY: _____ PROPOSED DESIGN FLOW (.1949): _____ PROPERTY SIZE: _____
LOCATION OF SITE: lot 220 farms PROPERTY RECORDED: _____
WATER SUPPLY: ☐ Private ☐ Public ☐ Well ☐ Spring ☐ Other _____
EVALUATION METHOD: ☐ Auger Boring ☐ Pit ☐ Cut
TYPE OF WASTEWATER: ☐ Sewage ☐ Industrial Process ☐ Mixed

PROFILE #	.1940 LANDSCAPE POSITION/ SLOPE %	HORIZON DEPTH (IN.)	SOIL MORPHOLOGY (.1941) .1941 STRUCTURE/ TEXTURE	SOIL MORPHOLOGY (.1941) .1941 CONSISTENCE/ MINERALOGY	OTHER PROFILE FACTORS .1942 SOIL WETNESS/ COLOR	.1943 SOIL DEPTH	.1956 SAPRO CLASS	.1944 RESTR HORIZ	PROFILE CLASS & LTAR
1		0-4	BSCL GR	fri SSSP					PS .3
		4-53	RC/CL MPSBK	fri SSSP					
2		0-8	BCL WFSBK	fri SSSP					PS .3
		8-44	RC/HvyCL MPSBK	fri SSSP					
		44-52	YSL SAP M	fri SSSP					
4/21 DS DFF Site Repair Area		0-8"	Brn SCL	wF sbk SS, SP					PS .3
		8-48"	RC/CL	M-Lo sbk SS, SP, SE, fr					
4									

DESCRIPTION	INITIAL SYSTEM	REPAIR SYSTEM
Available Space (.1945)		
System Type(s)		
Site LTAR		

OTHER FACTORS (.1946): _____
SITE CLASSIFICATION (.1948): _____
EVALUATED BY: _____
OTHER(S) PRESENT: _____

COMMENTS: _____


219
1.18 AC.
DRIVE
CREPE
83' FRONT SETBACK
DRIVE
60'
50'
178'
169'
73' FRONT SETBACK
221
0.82 AC.
220
1.16 AC.
248'
388'
302'
140'
255'
249'
60x70
60x80
SOUTHFORK ROAD (S.R. 1222)
60' PUBLIC R/W