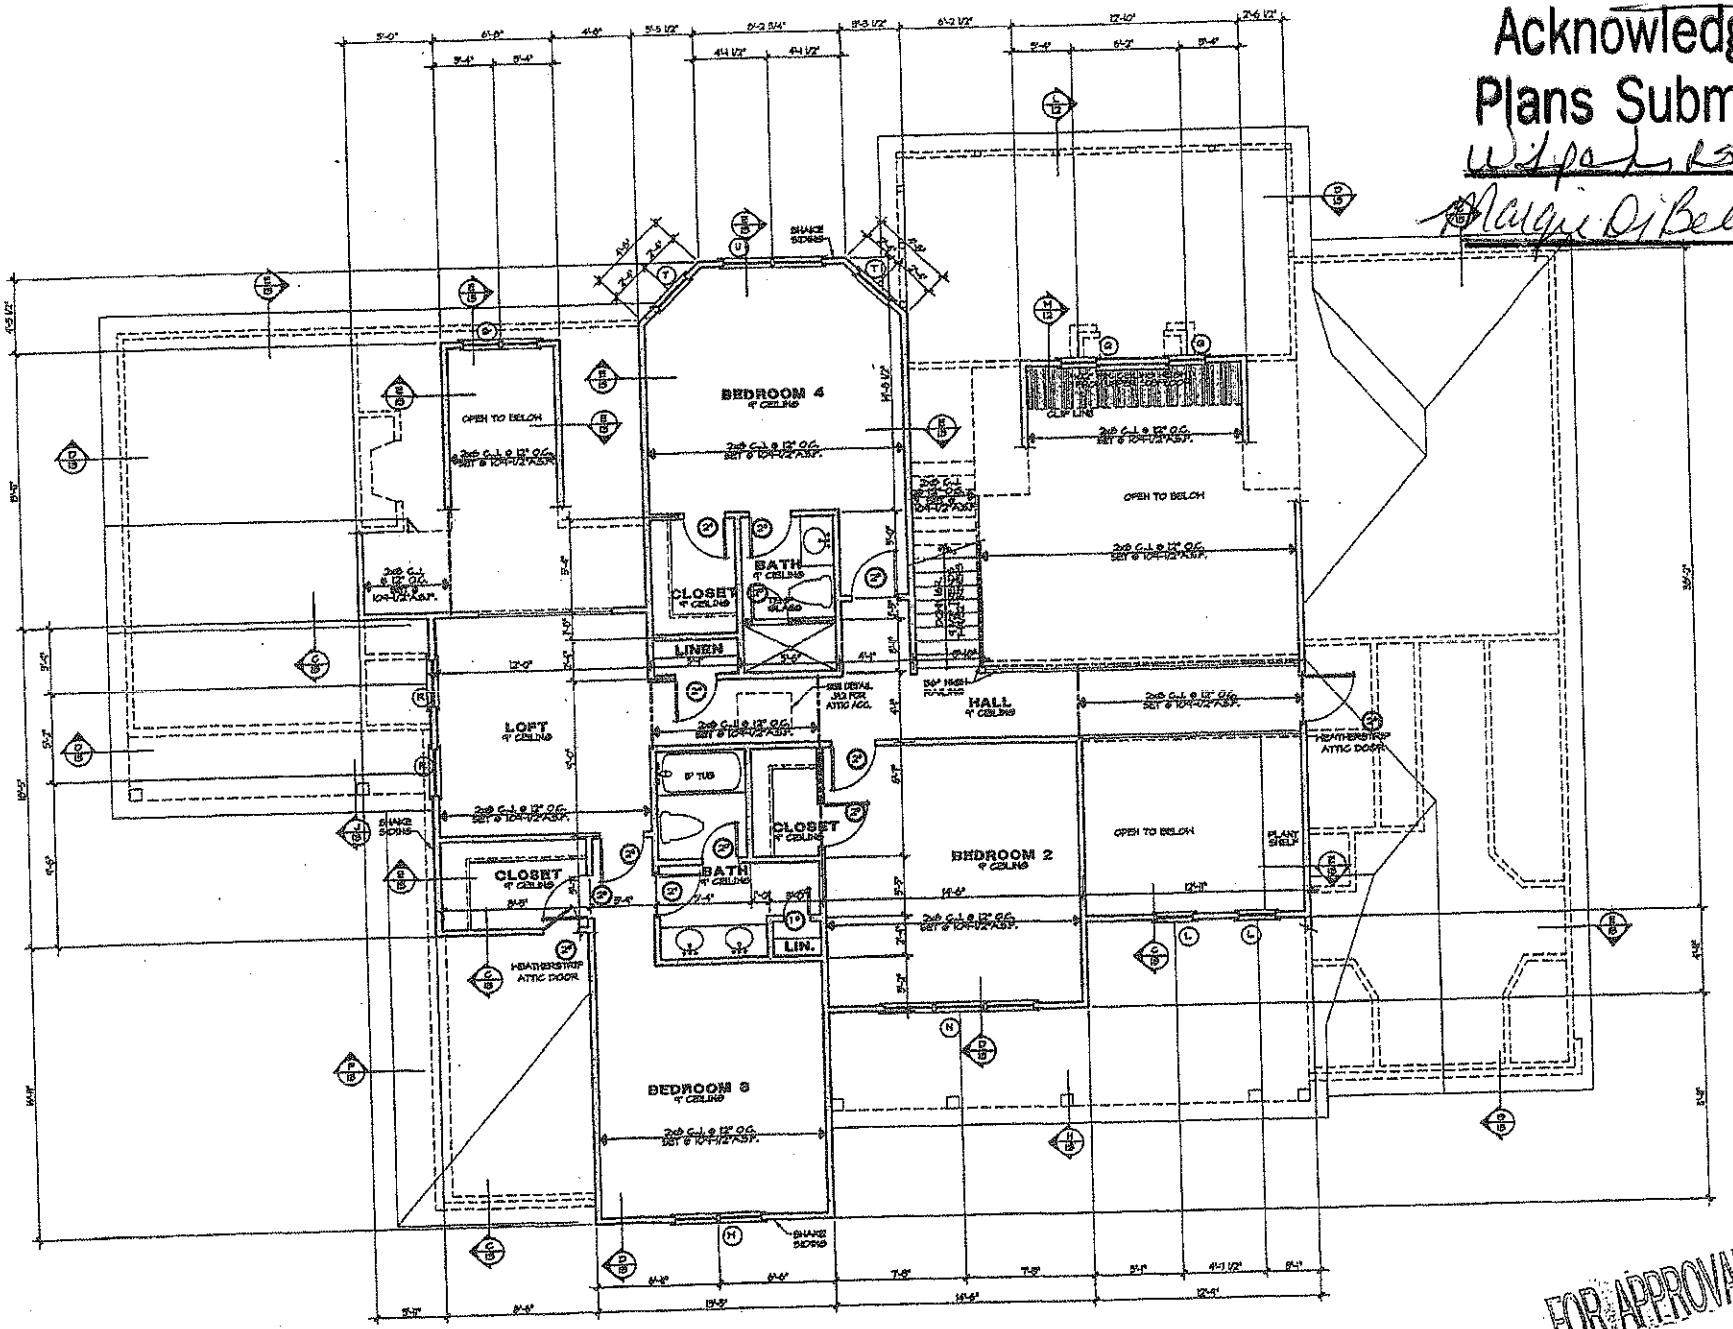
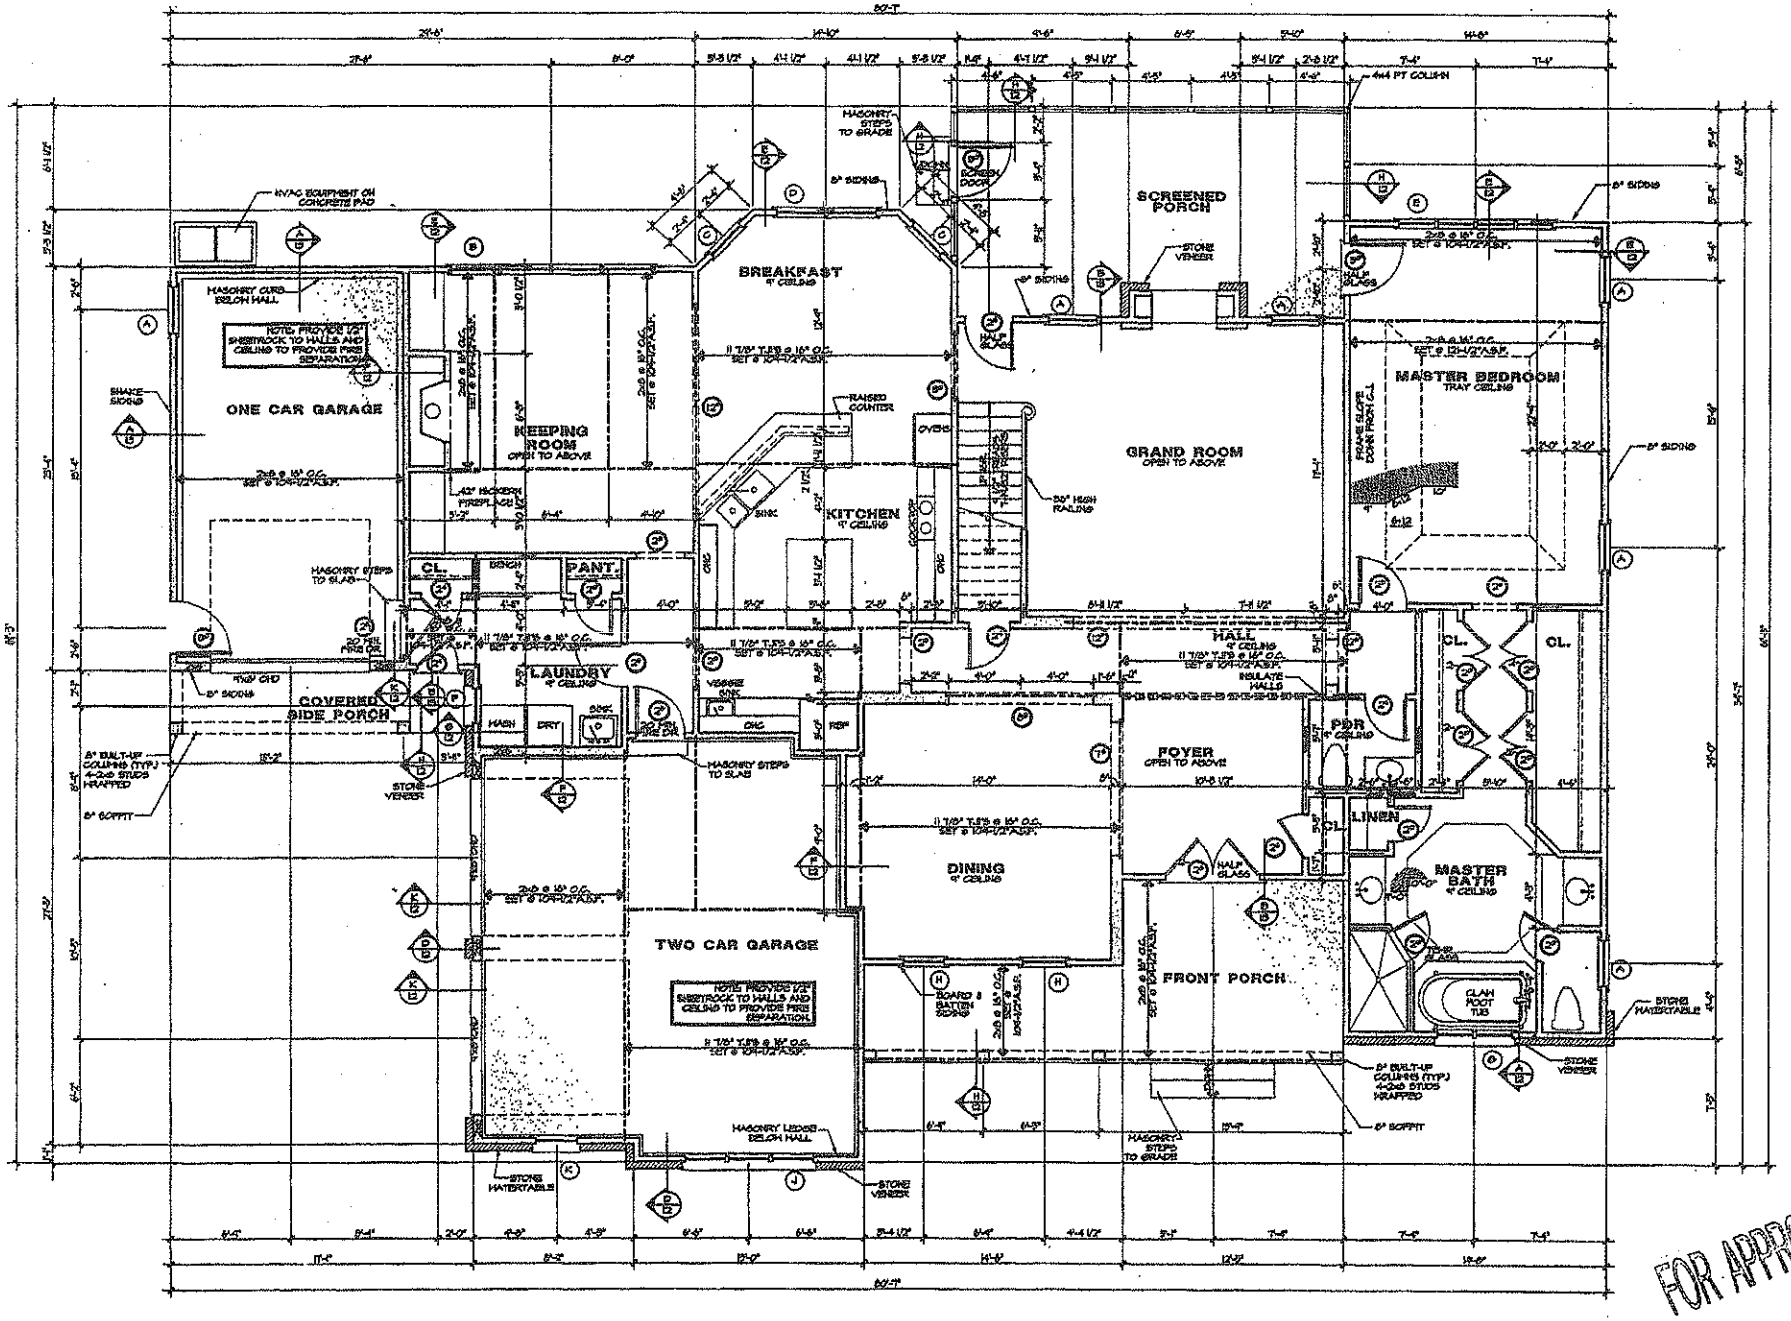


4 BOARD

Acknowledgemen
Plans Submitta
Wipolus
Margie DiBello

NOTES:

FOR APPROVAL


ONE CAR GARAGE
KEEPING ROOM
OPEN TO ABOVE
BREAKFAST
9' CEILING
KITCHEN
9' CEILING
SCREENED PORCH
GRAND ROOM
OPEN TO ABOVE
MASTER BEDROOM
TRAY CEILING
HALL
9' CEILING
FOYER
OPEN TO ABOVE
DINING
9' CEILING
LAUNDRY
9' CEILING
COVERED SIDE PORCH
TWO CAR GARAGE
FRONT PORCH
MASTER BATH
9' CEILING
PDR
9' CEILING
LINEN
CL.
PANT.
BENCH
HVAC EQUIPMENT ON CONCRETE PAD
MASONRY CURB BELOW WALL
NOTE: PROVIDE 1/2" SHEETROCK TO WALLS AND CEILING TO PROVIDE FIRE SEPARATION
SMOKE SIDING
42" MASONRY FIREPLACE
RAISED COUNTER
SINK
OVENS
50" HIGH RAILING
MASONRY STEPS TO SLAB
MASONRY STEPS TO GRADE
5" SIDING
4x4 PT COLUMN
STONE VENEER
HALF GLASS
FRAME SLOPE DOWN FROM C.L.
6:12
INSULATE WALLS
5" BUILT-UP COLUMNS (TYP.) 4-2x6 STUDS WRAPPED
5" SOFFIT
STONE WATERTABLE
BOARD & BATTEN SIDING
MASONRY LEDGE BELOW WALL
CLAW FOOT TUB
FOR APPROVAL